


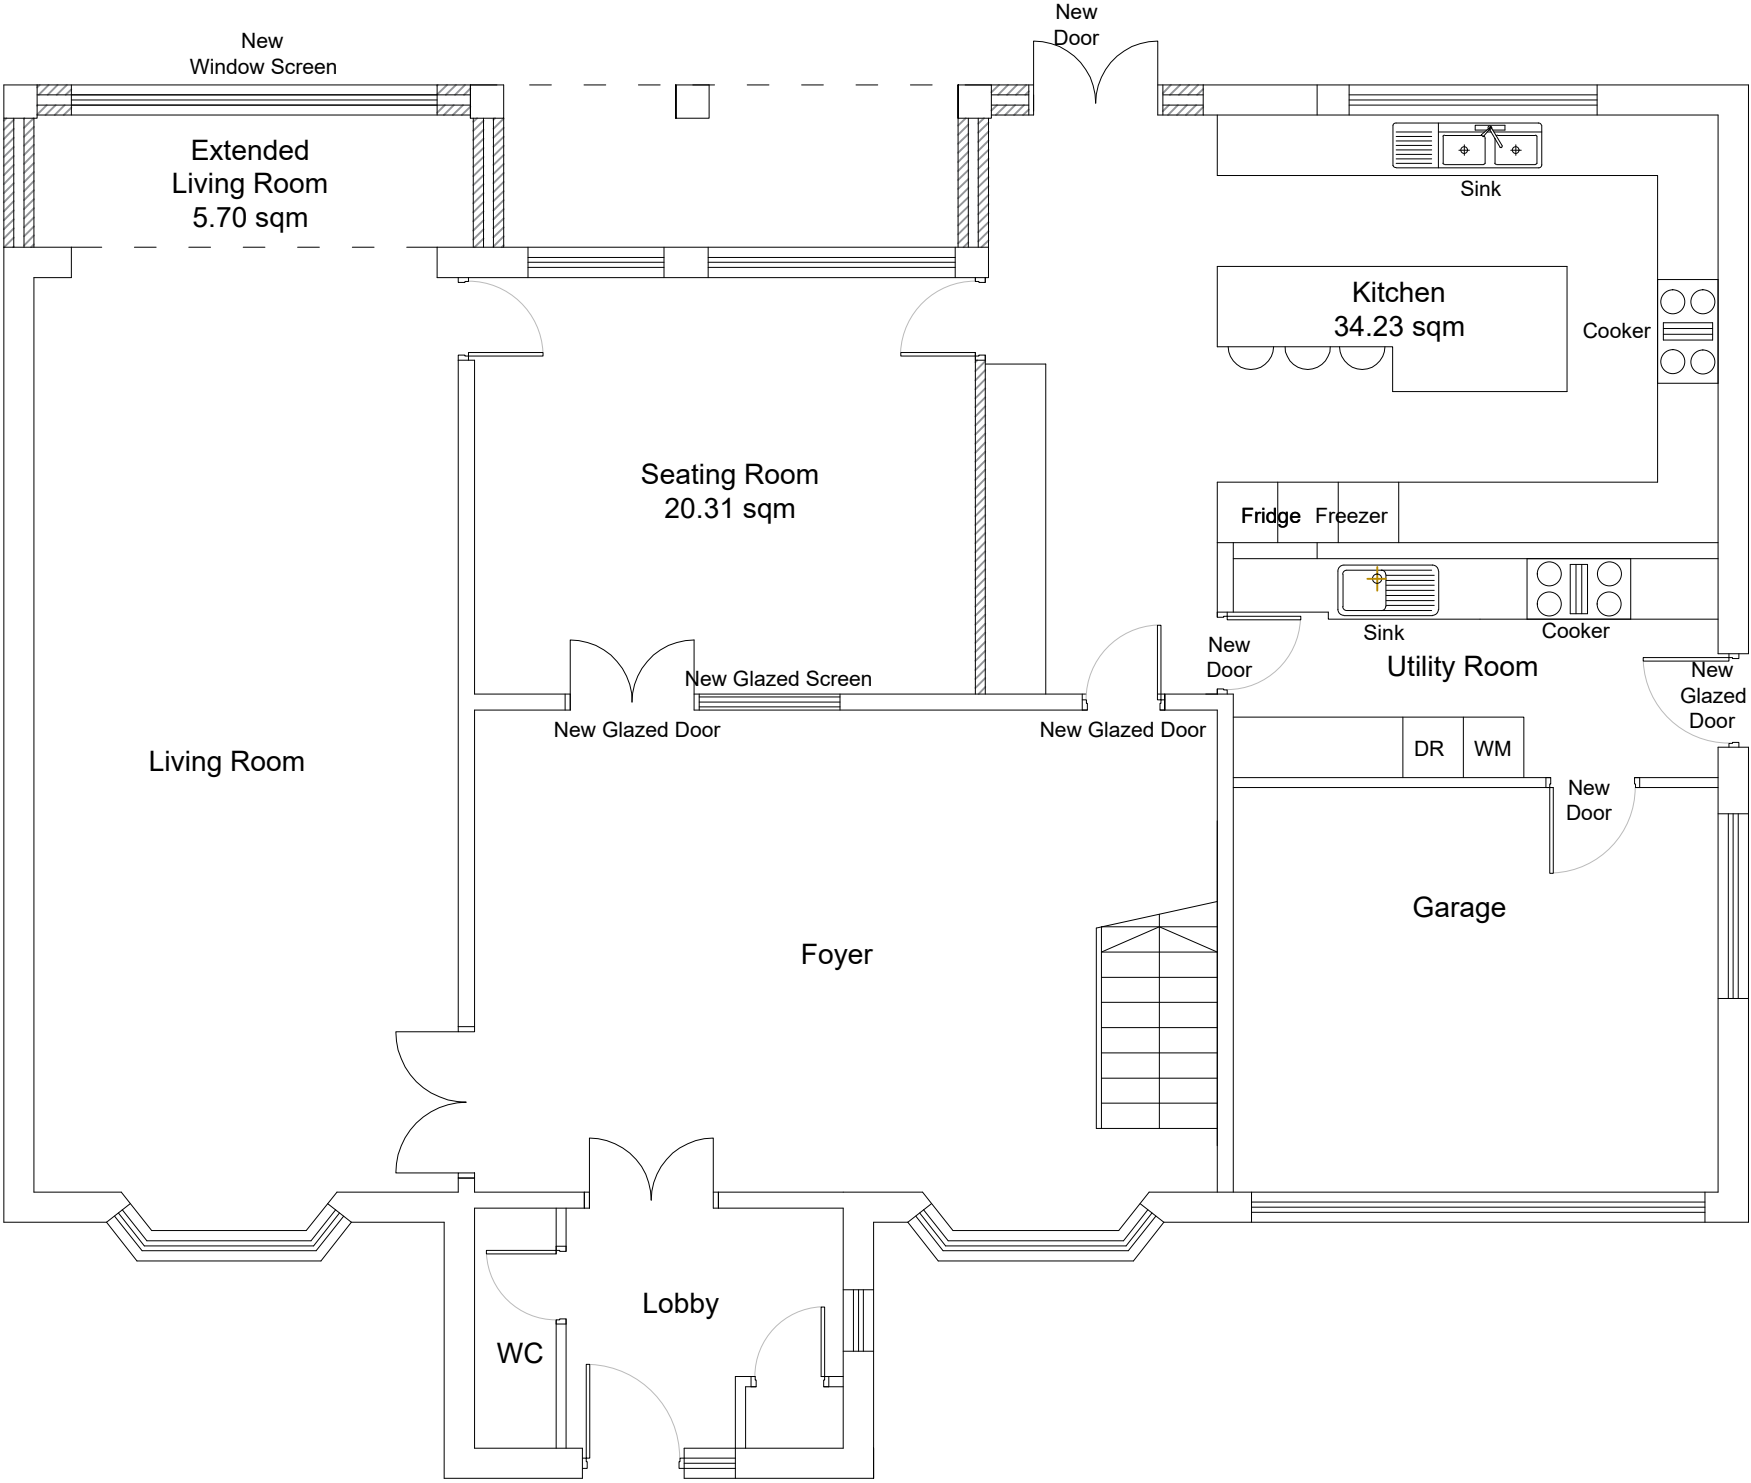

GROUND FLOOR PLAN



SCALE - 1:100 A3

General Notes

Al site dimensions shall be verified by the Contractor on site prior to commencing any works.

Do not scale from this drawing.

Only work to written dimensions.

This drawing is property of EBB Limited and copyright is reserved by them. The drawing is not to be copied or disclosed by or to any unauthorised persons without the prior written consent of EBB Limited.

P3	Third Issue	01/10/25
P2	Second Issue	18/09/25
Mod	Description	Date
REVISION:		

DATE: 14/09/25 DRAWN BY: JJ SCALE 1:75 (A3)

13 NORFORD WAY, ROCHDALE, OL11 5QS.	PROJECT: HOUSE EXTENSION CLIENT: MR & MRS ASAD TITLE: PROPOSED GROUND FLOOR DRG No. EBB389-01-100 P3
---	---