

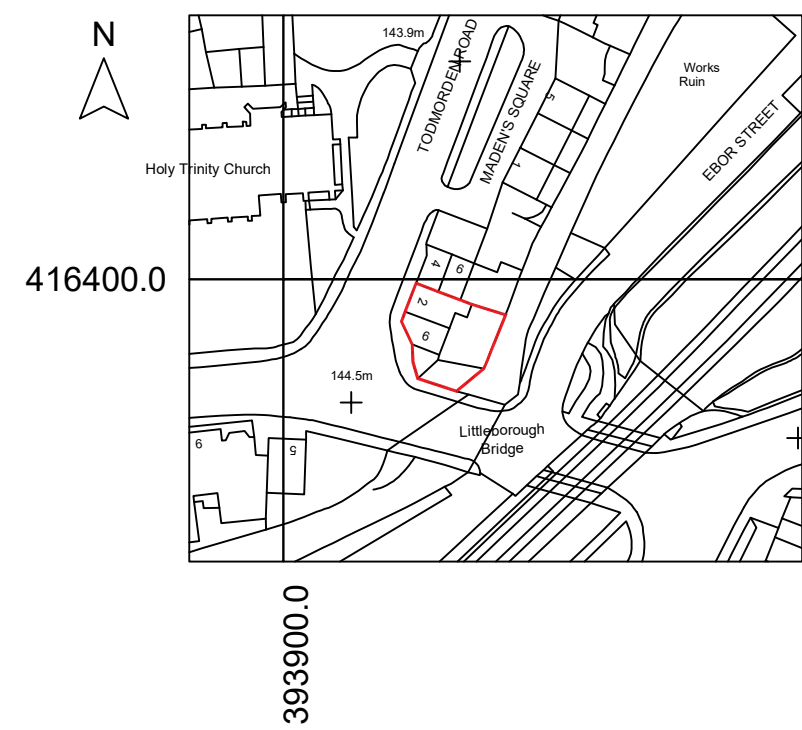



Note:
Studio OL3 Ltd shall have no responsibility for any use made of this document other than for that which it was prepared and issued. Do not scale from drawings unless for the purposes of planning. Work to figured dimensions only. All dimensions and levels to be checked on site. Any discrepancies should be reported to Studio OL3 Ltd. This drawing should not be reproduced without written permission from Studio OL3 Ltd.

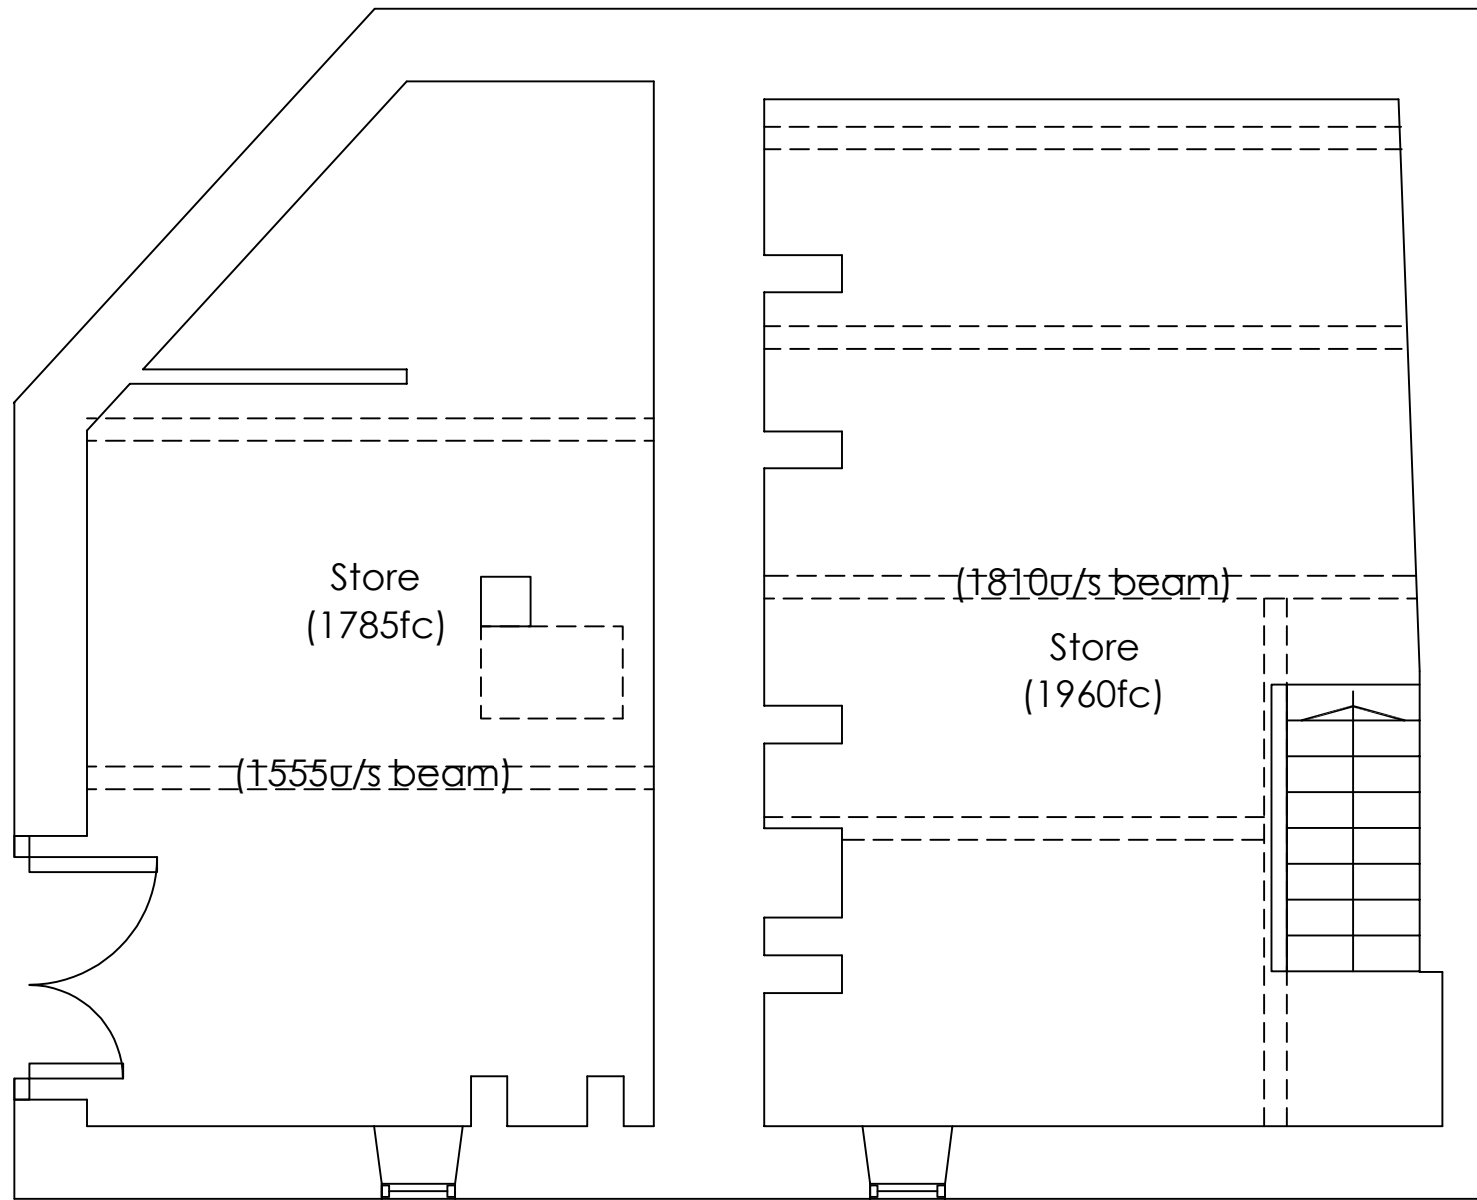


Location Plan
Scale @ 1 : 1250

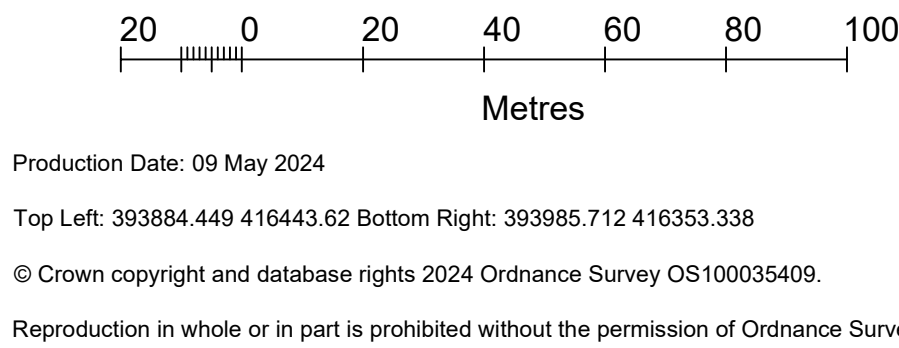

Basement as Existing
Scale @ 1 : 50

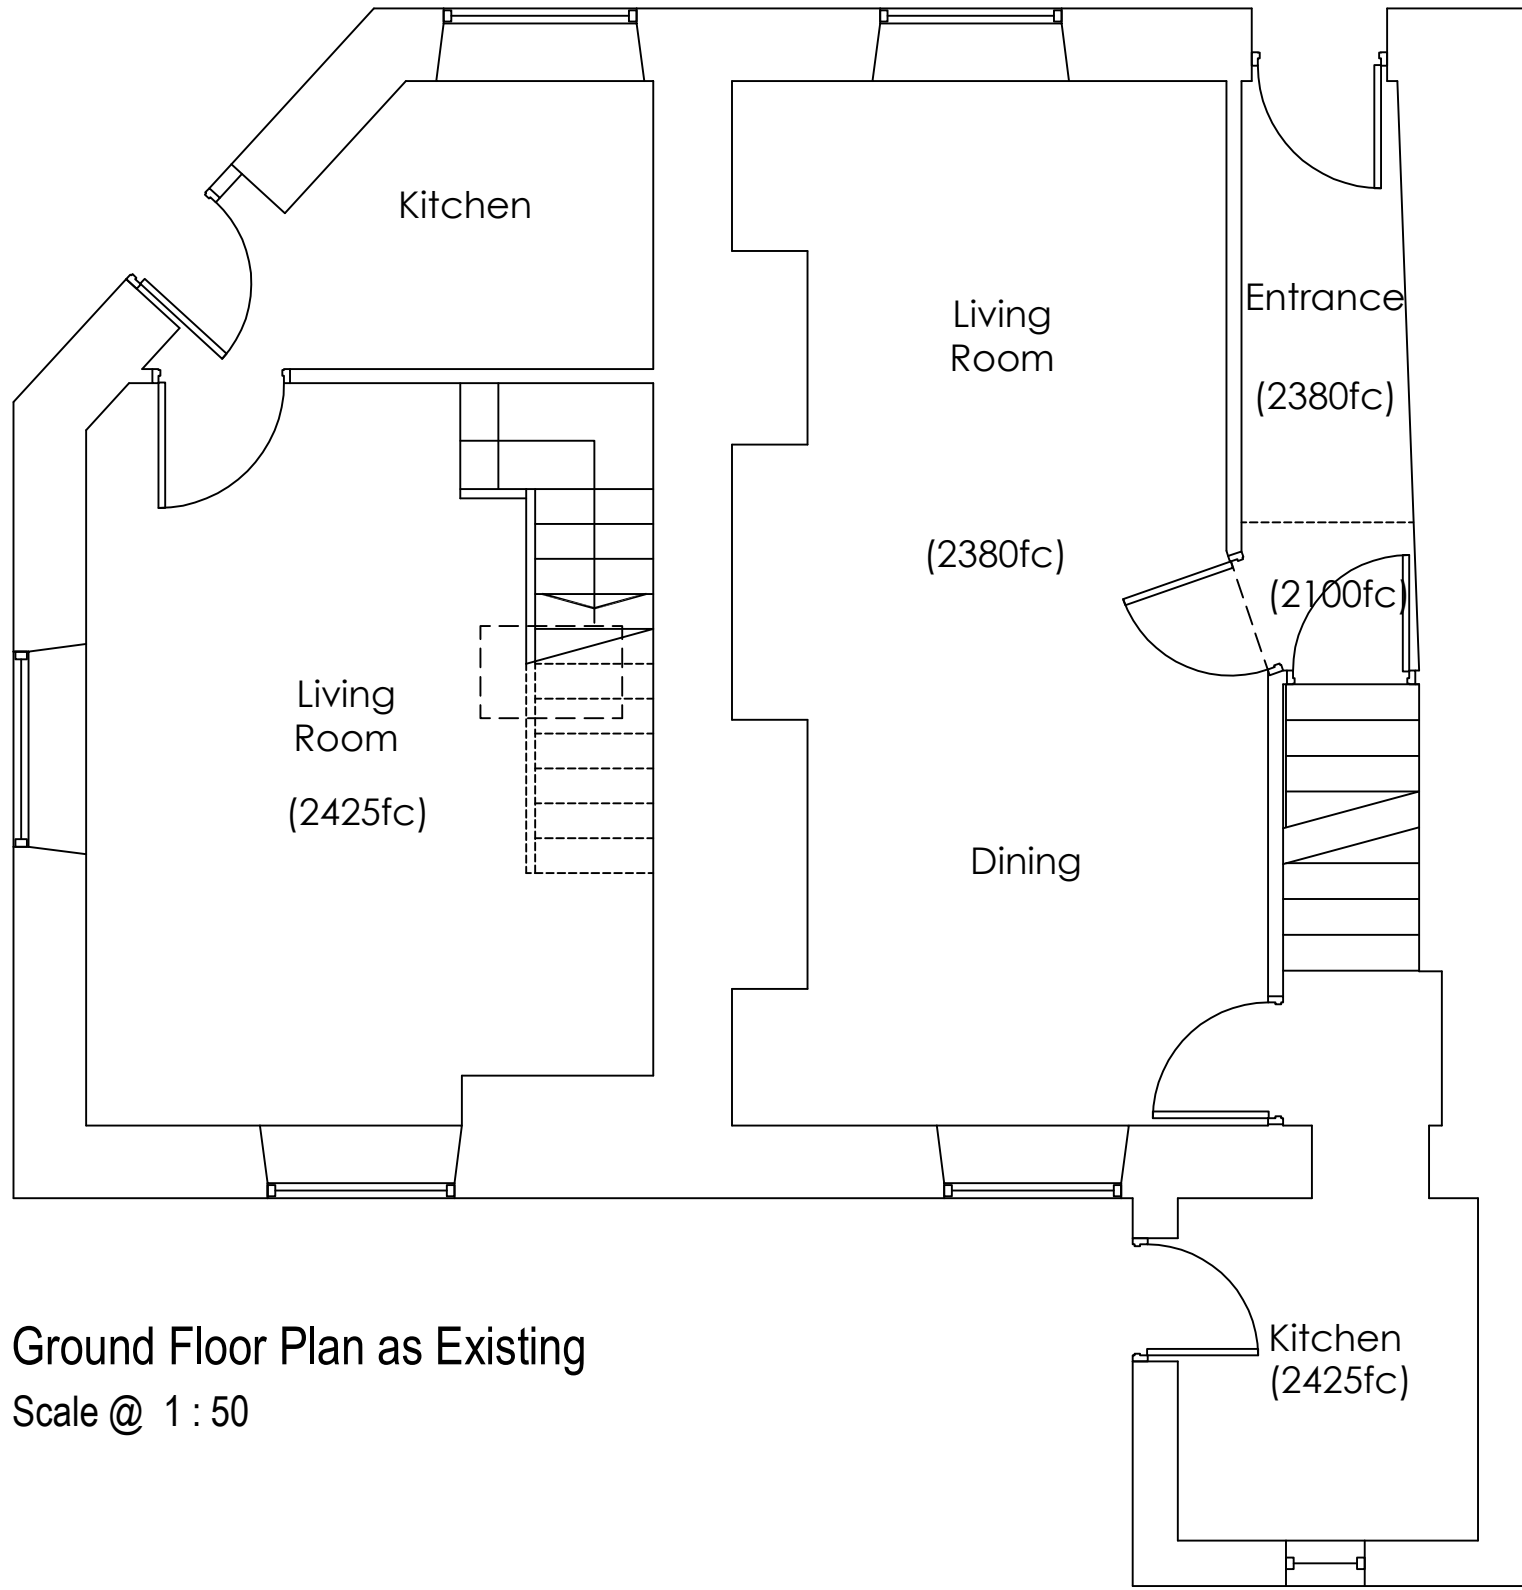

Ground Floor Plan as Existing
Scale @ 1 : 50

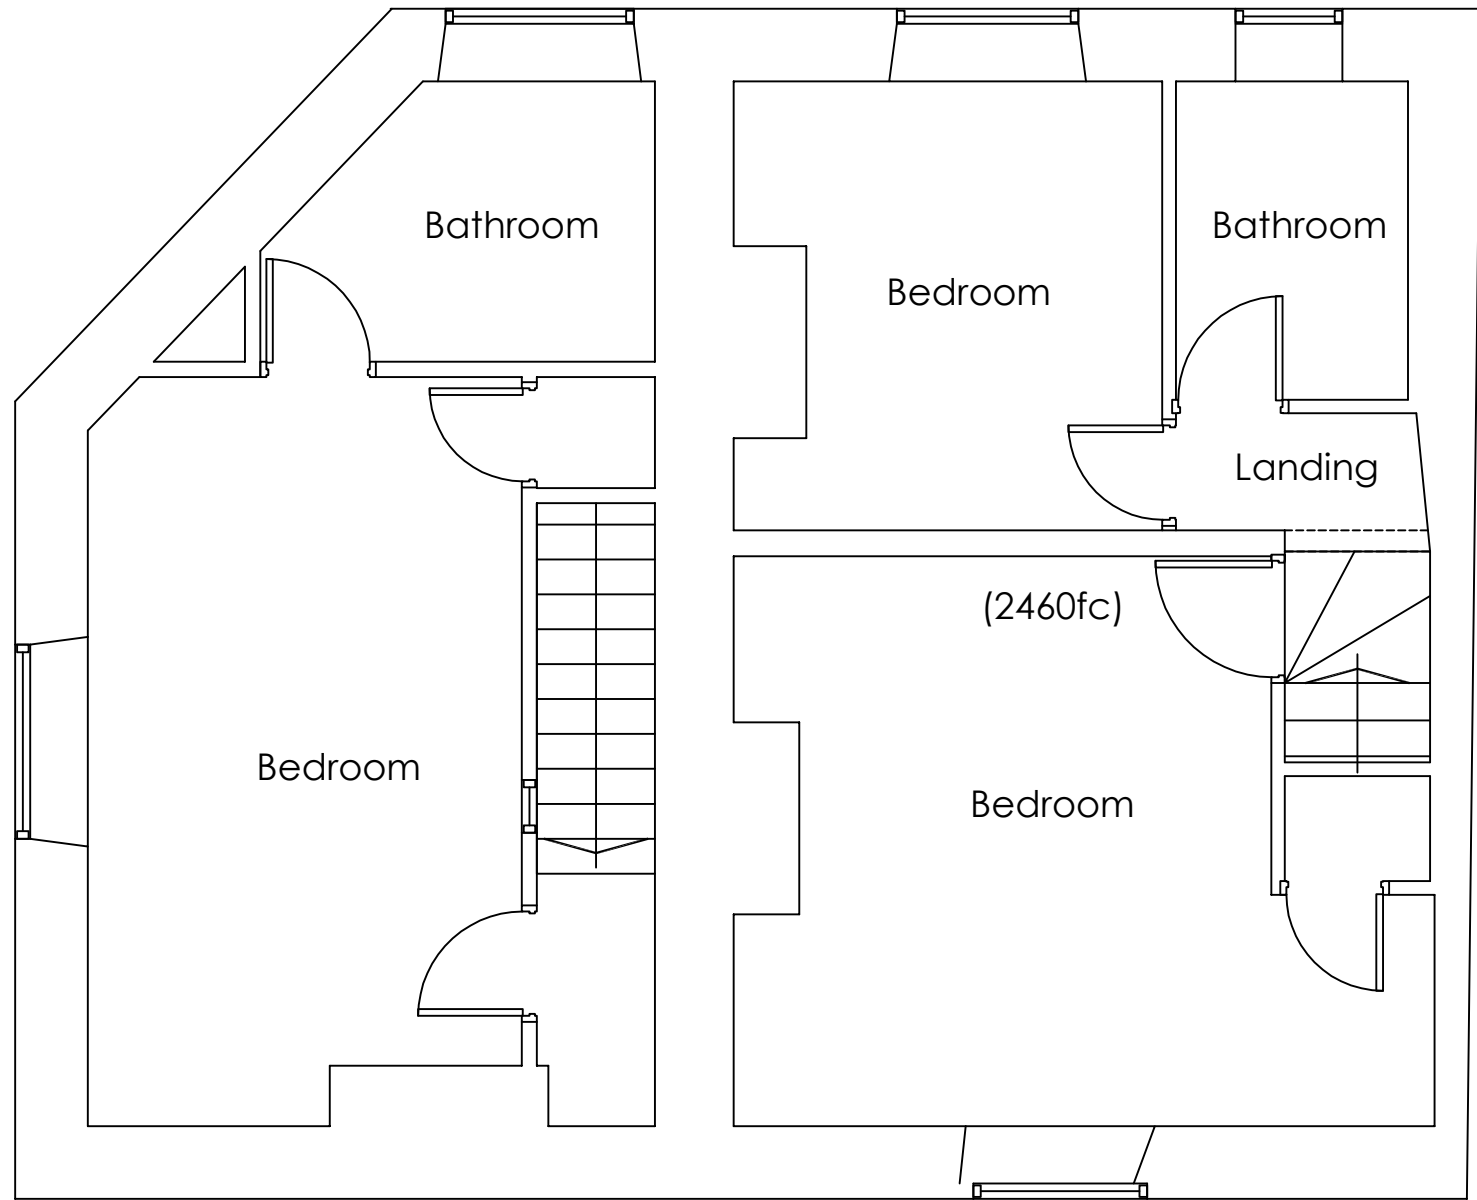

First Floor Plan as Existing
Scale @ 1 : 50

PLANNING

Rev.	Date	Description	Issued by
------	------	-------------	-----------

TOLL HOUSE, 6 CHURCH STREET,
TODMORDEN ROAD, LITTLEBOROUGH
OL15 9AF

PROPOSED COMMERCIAL SPACE
AND FIRST FLOOR CONVERSION
TO APARTMENT

LOCATION PLAN AND FLOOR PLANS
AS EXISTING

Drawing Number	Project number	953-09
SS-01	Date	17.03.25
Current Revision	Drawn by	SN
-	Checked by	OL3
	Scale @ A1	A/N

STUDIO OL3
ARCHITECTURAL DESIGN

Unit 7, Whitegate Business Centre, Chadderton, OL9 9JT
Email - design@studio-ol3.co.uk - Web - www.studio-ol3.co.uk