


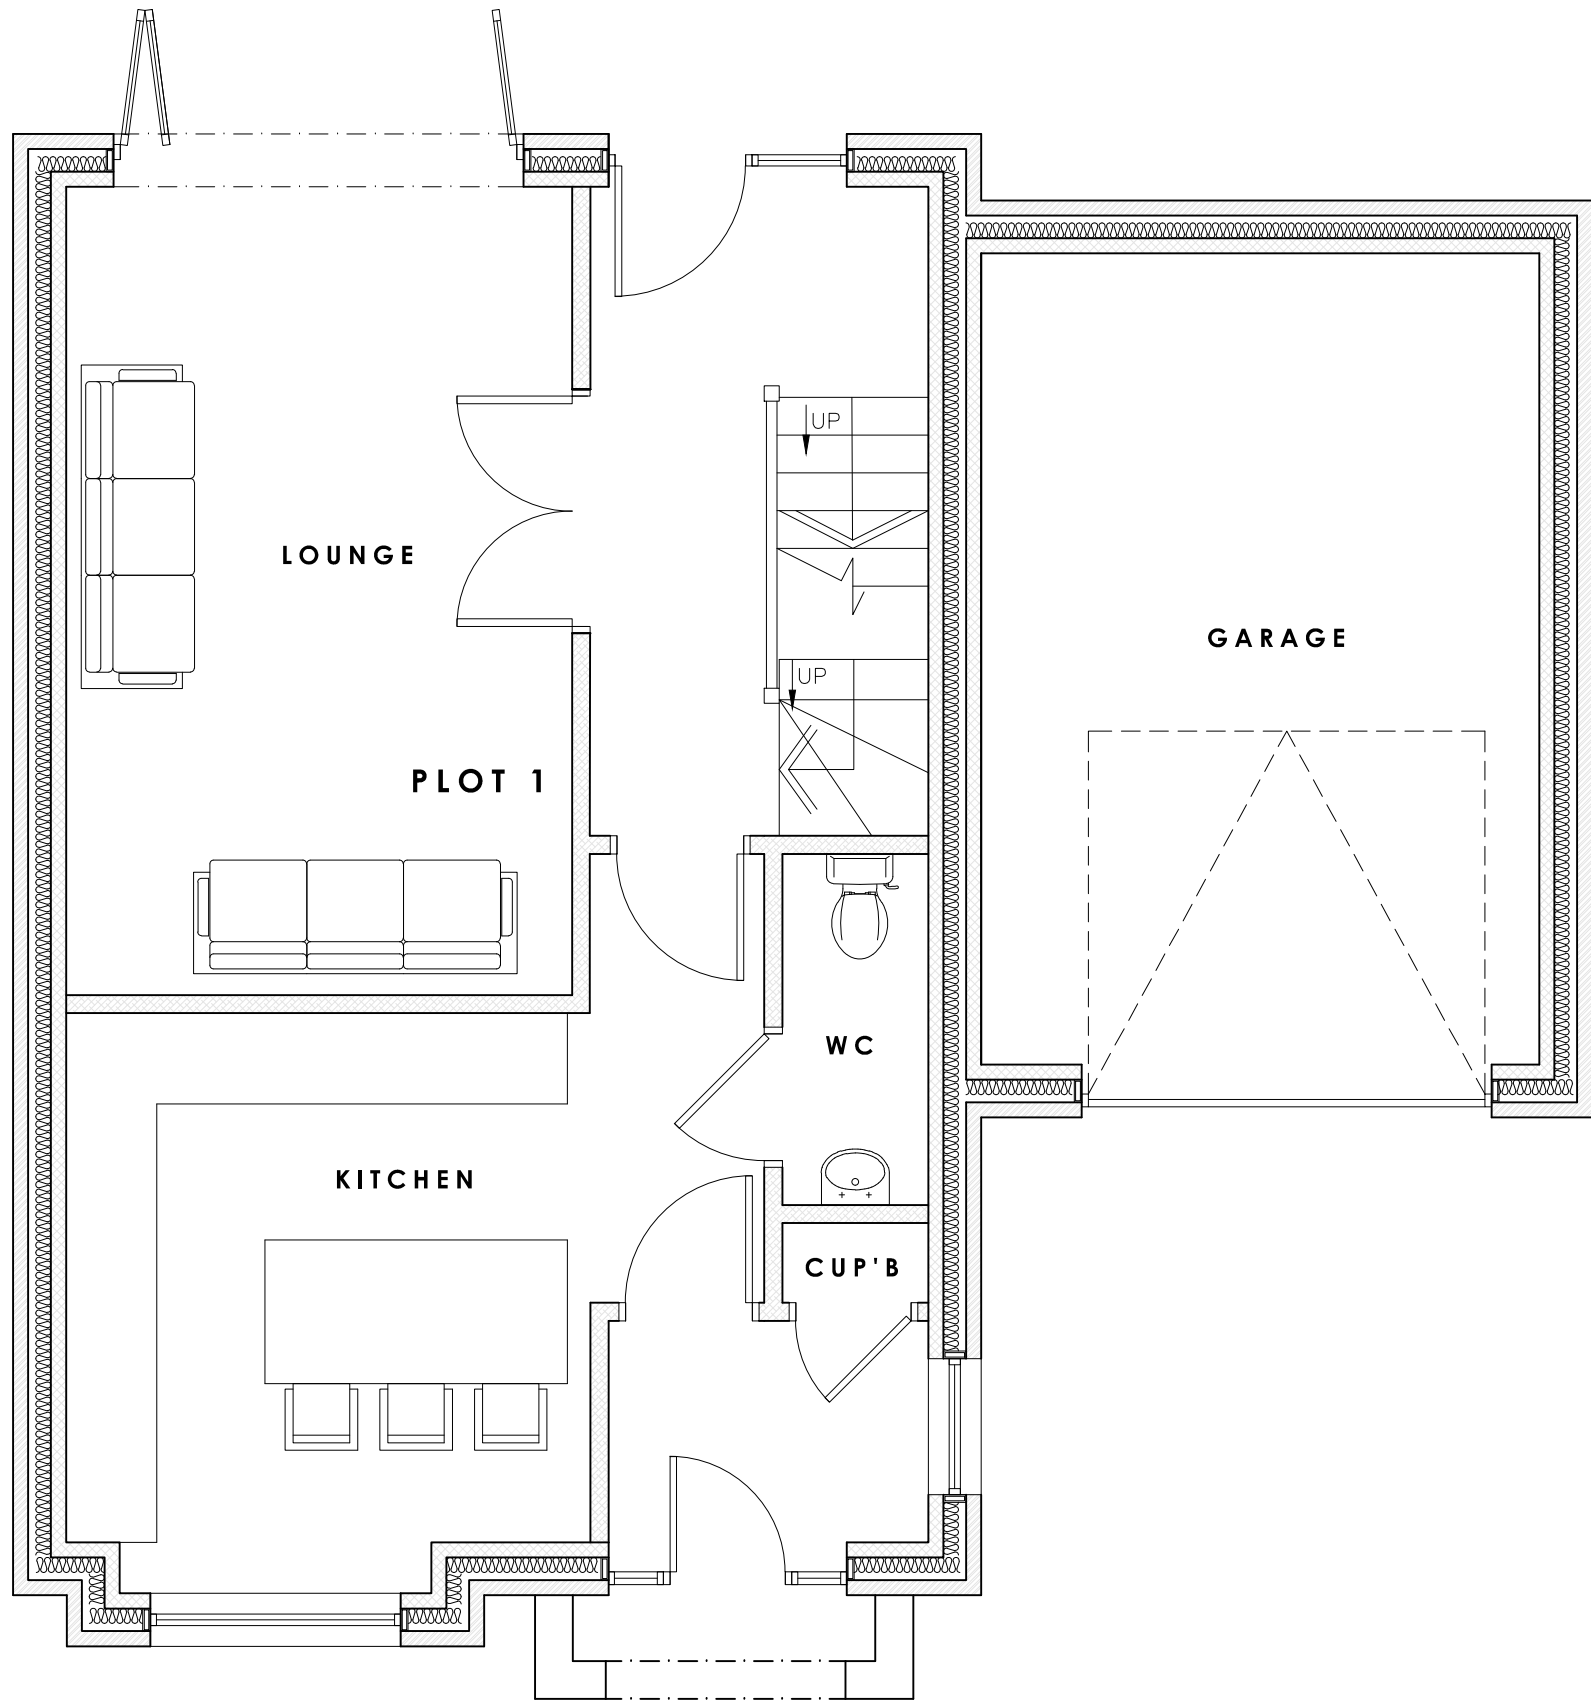
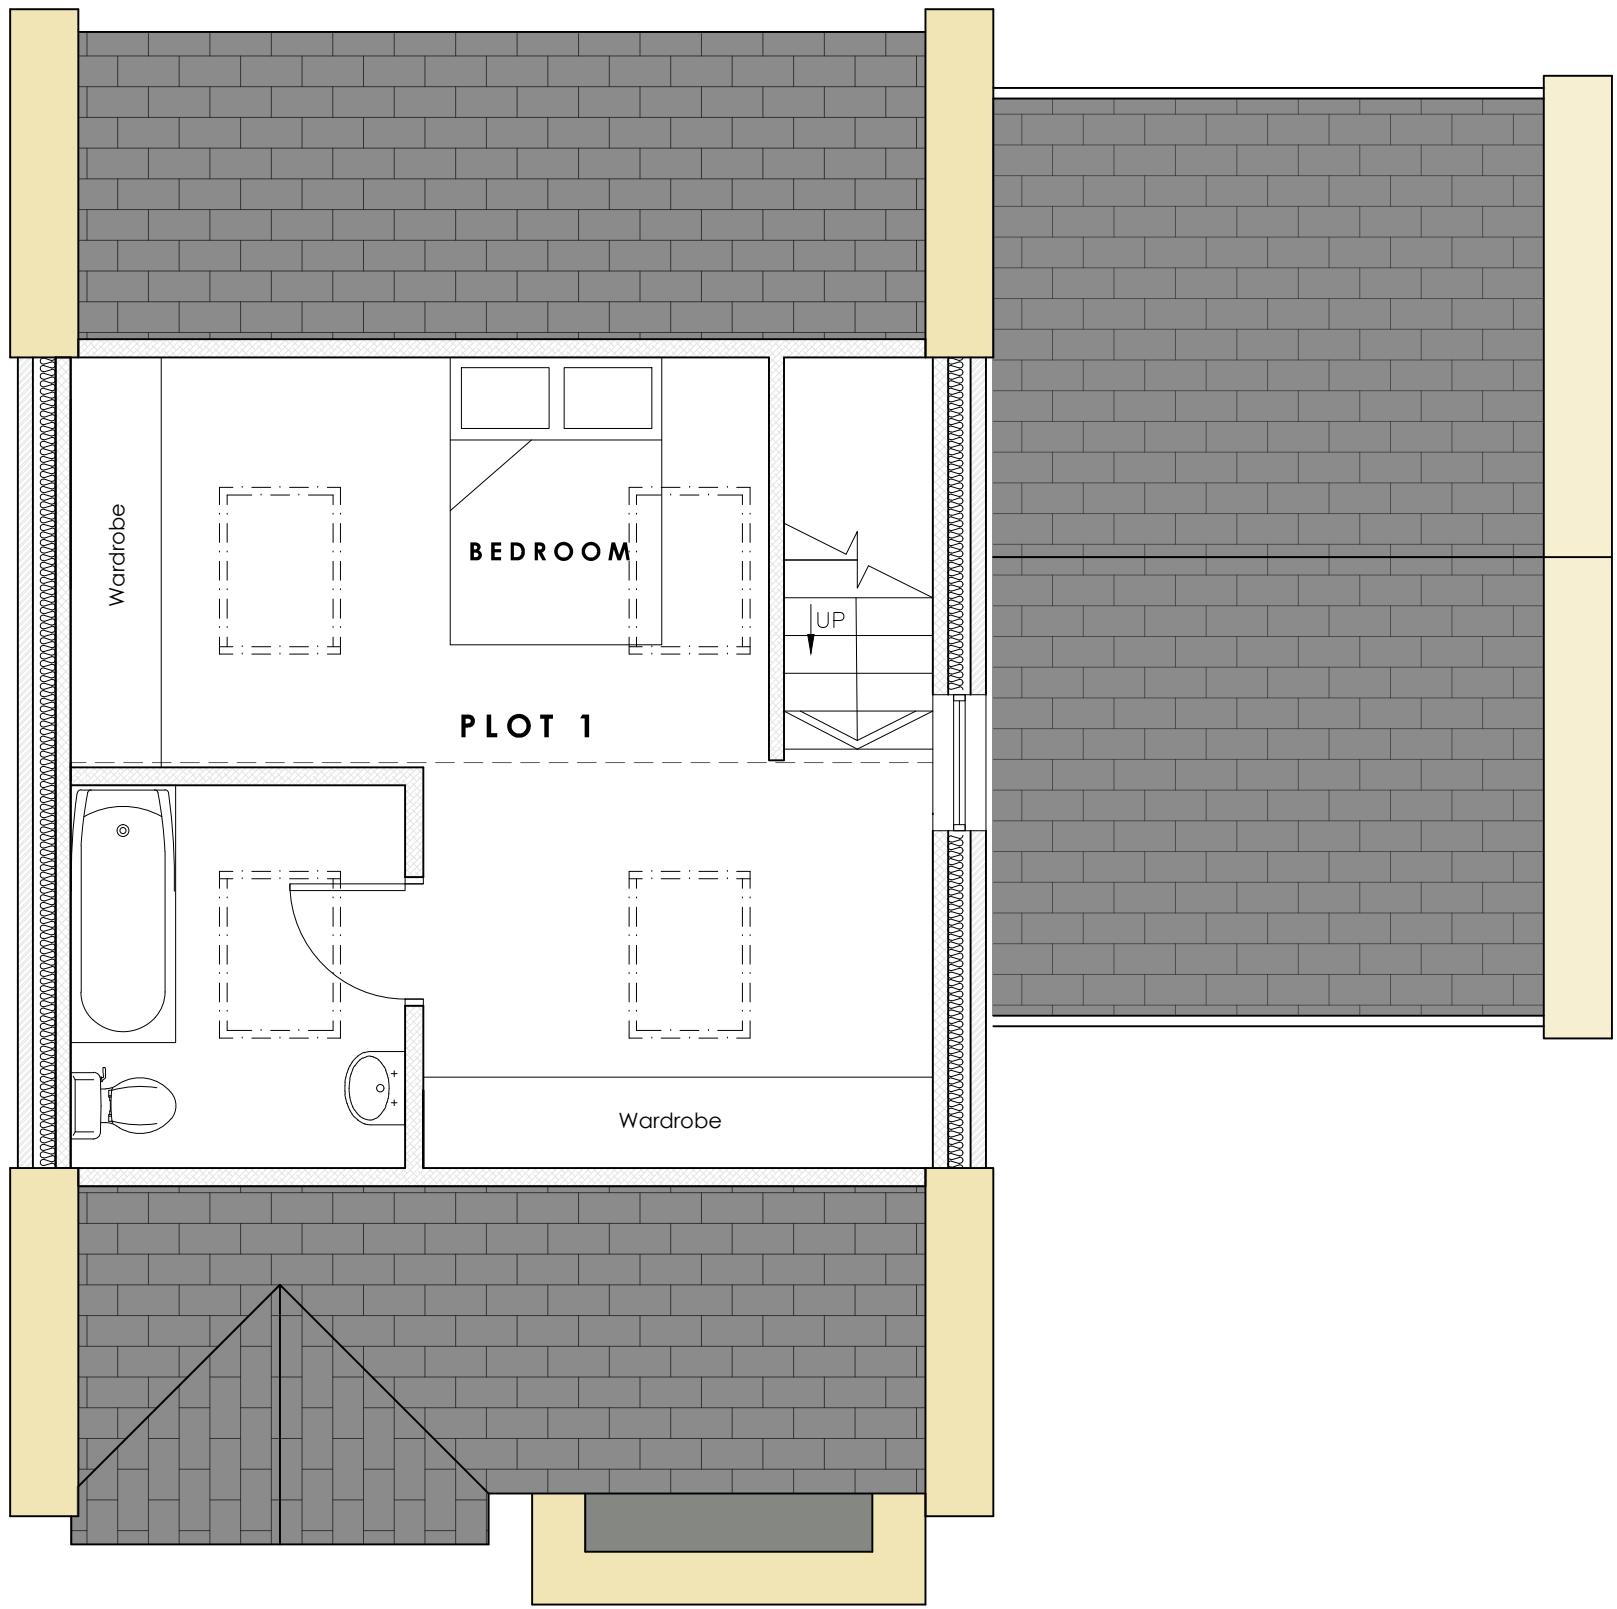


 



GROUND FLOOR PLAN AS APPROVED (1:50)

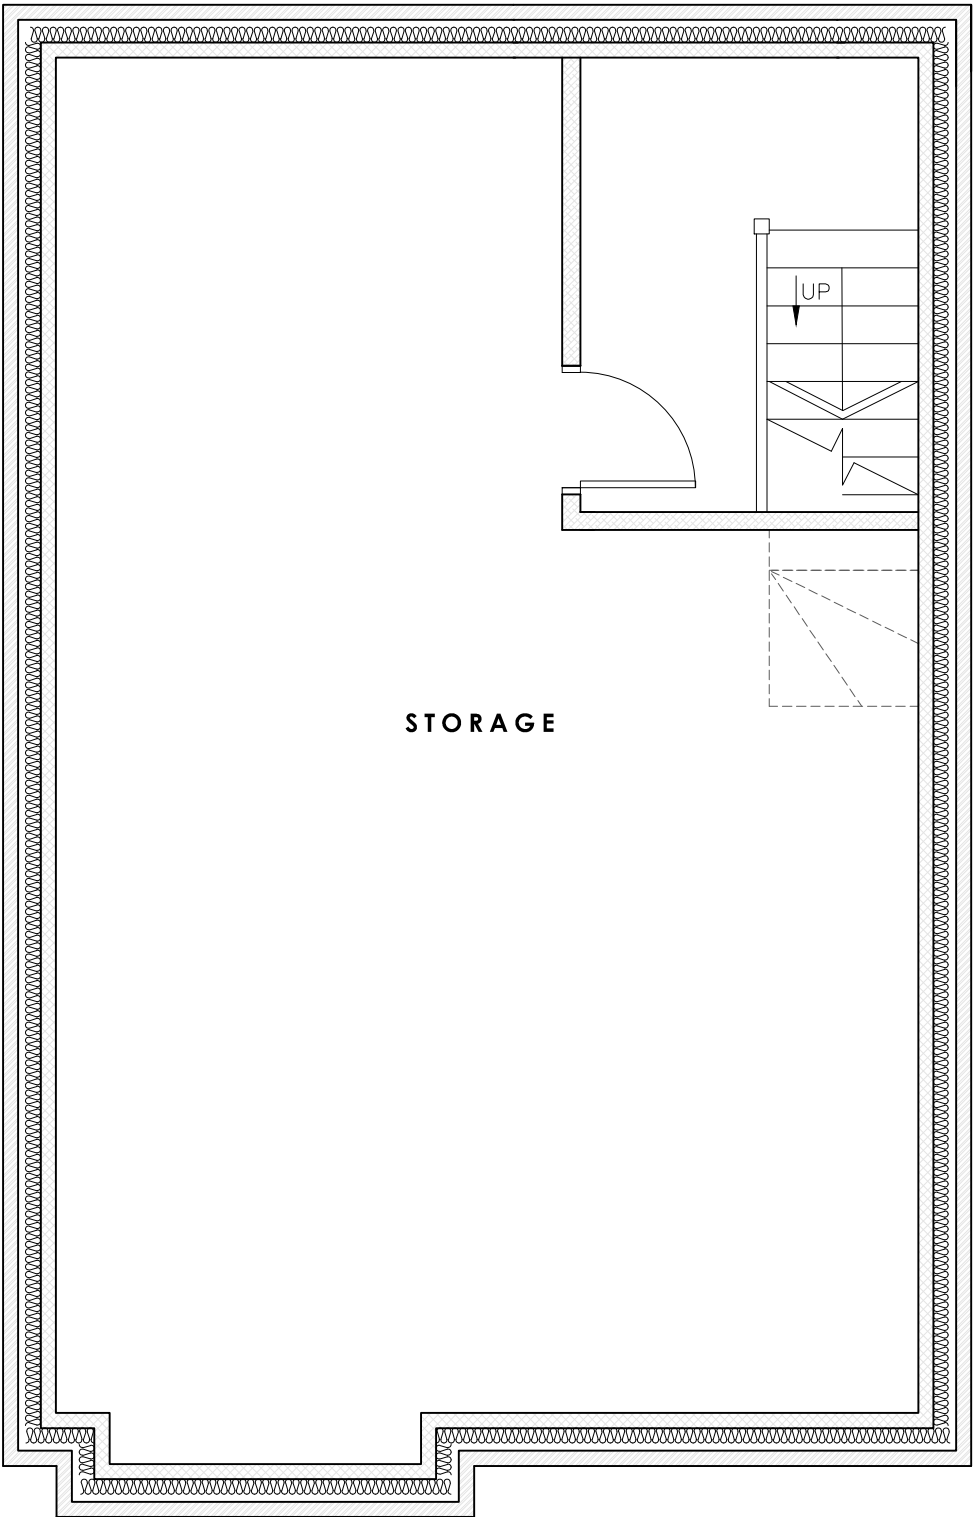



SECOND FLOOR PLAN AS APPROVED (1:50)

 


BASEMENT FLOOR PLAN AS APPROVED (1:50)

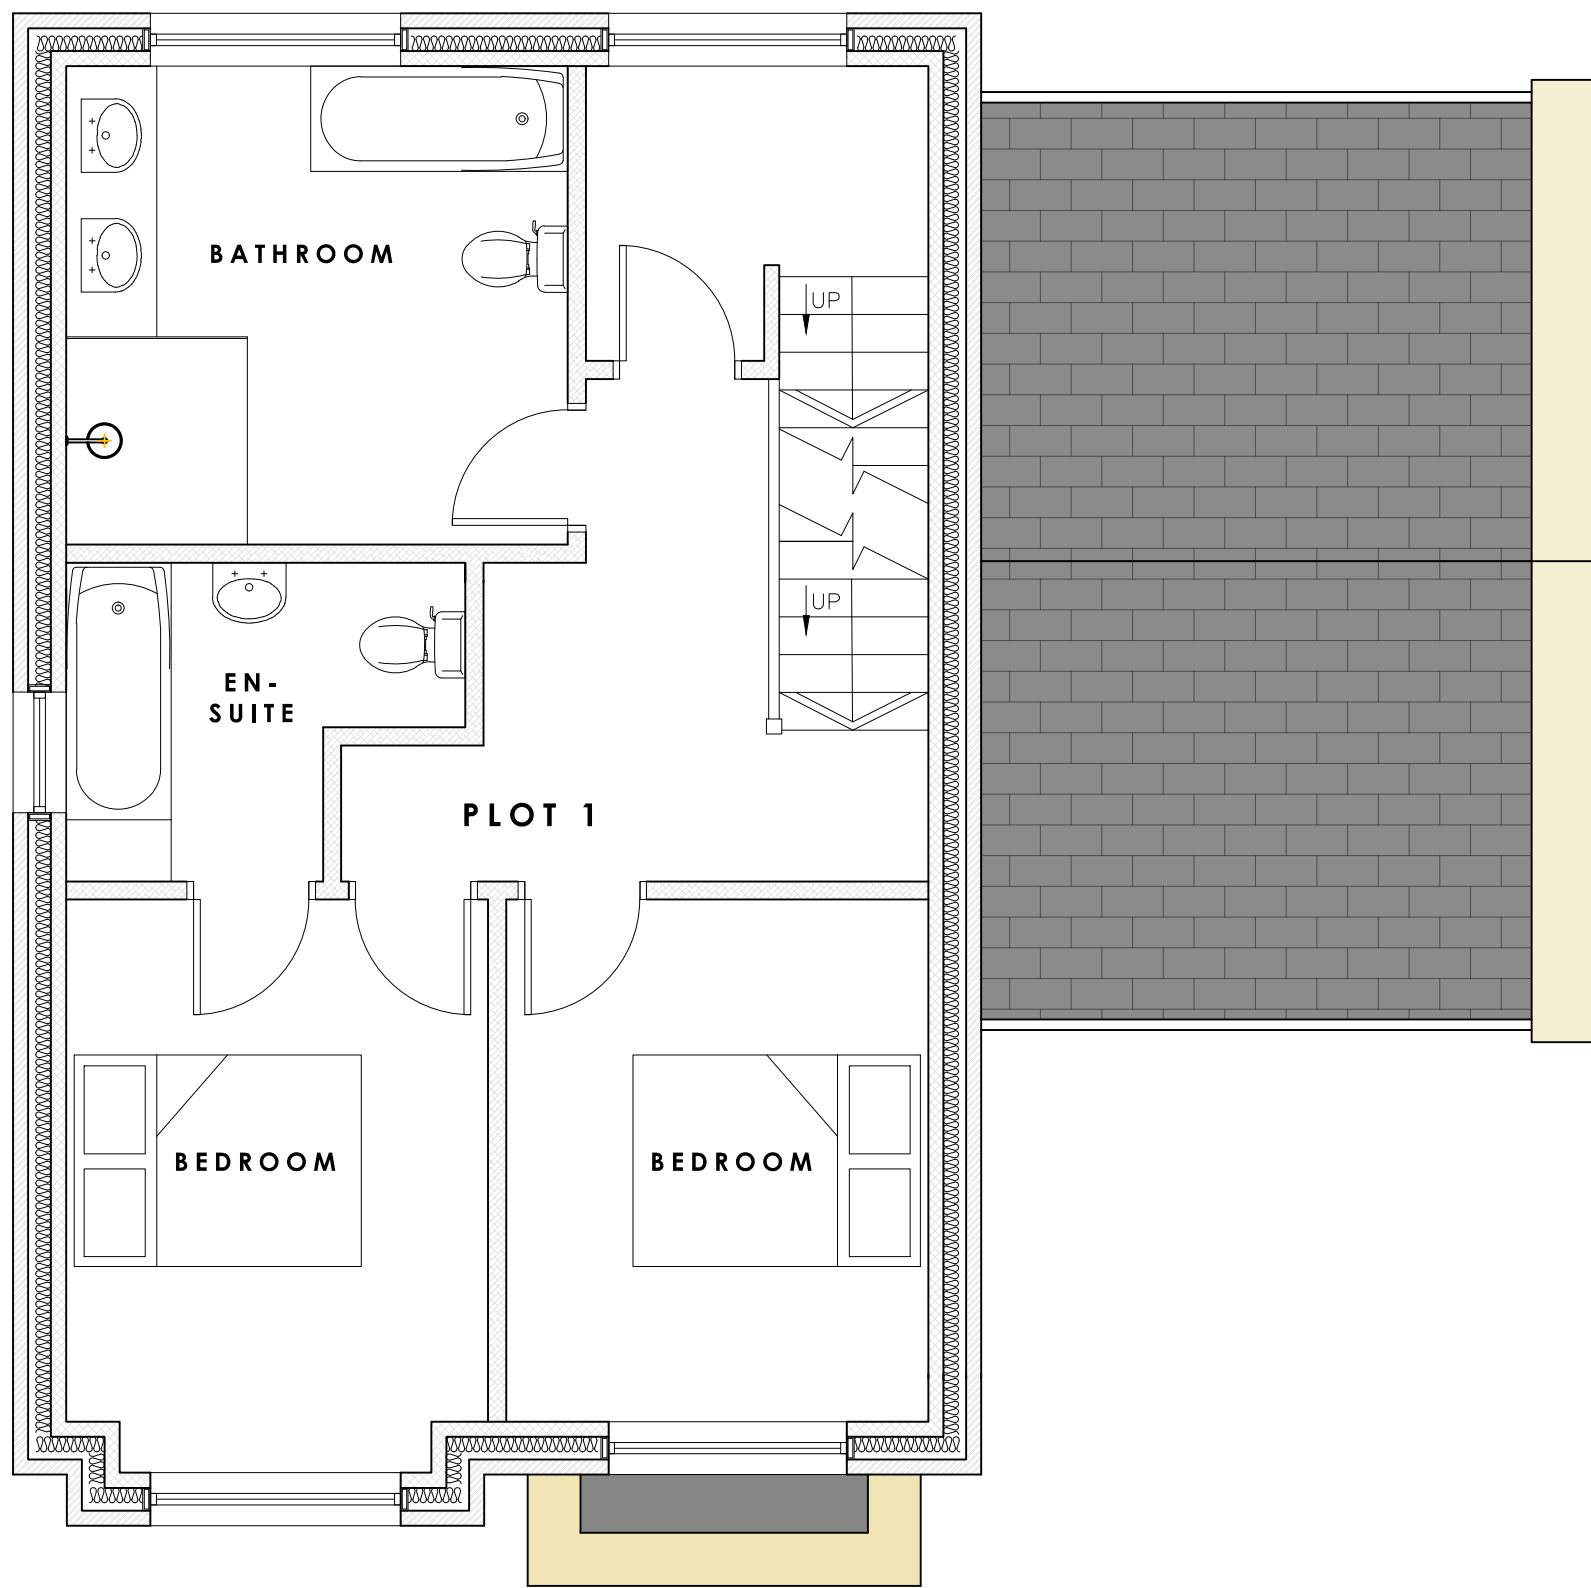 

FIRST FLOOR PLAN AS APPROVED (1:50)

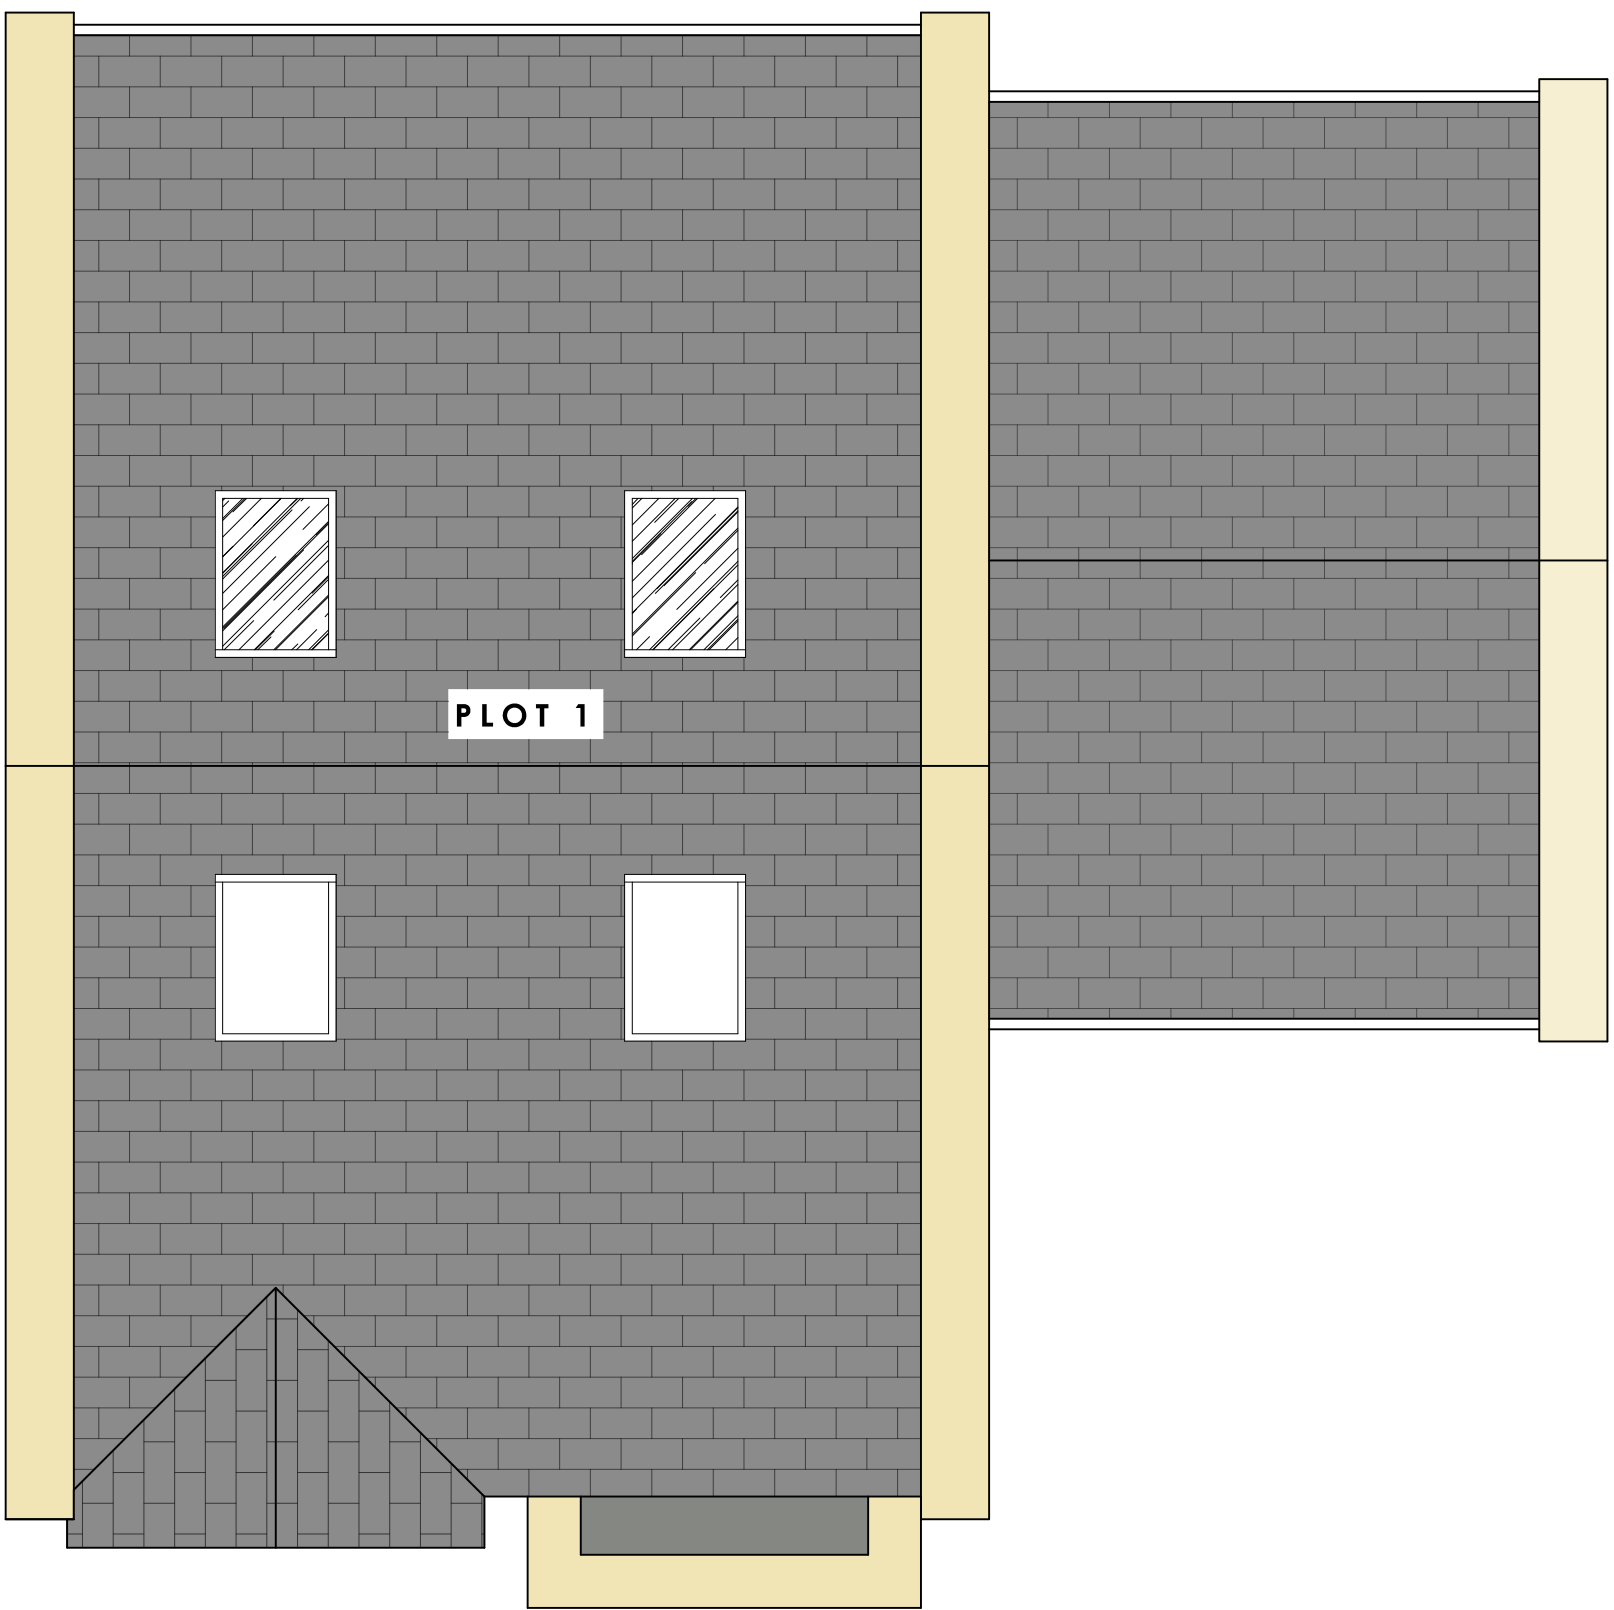 

ROOF PLAN AS APPROVED (1:50)

 

Rev	Description	By	Date
HADAS ARCHITECTURAL ARCHITECTURAL DESIGN			
769 Rochdale Road, Slattocks, Middleton, Manchester M24 2RA			
(HILLBANK STREET) Land Adjacent to Rochdale Road, Slattocks, Middleton M24 2RA PLOT 1 PLANS AS APPROVED			
DRAWN	JW	DATE	10-12-24
SCALE	1:50 @A1	REV.	-
		DRAWING NO. 2501- 705	