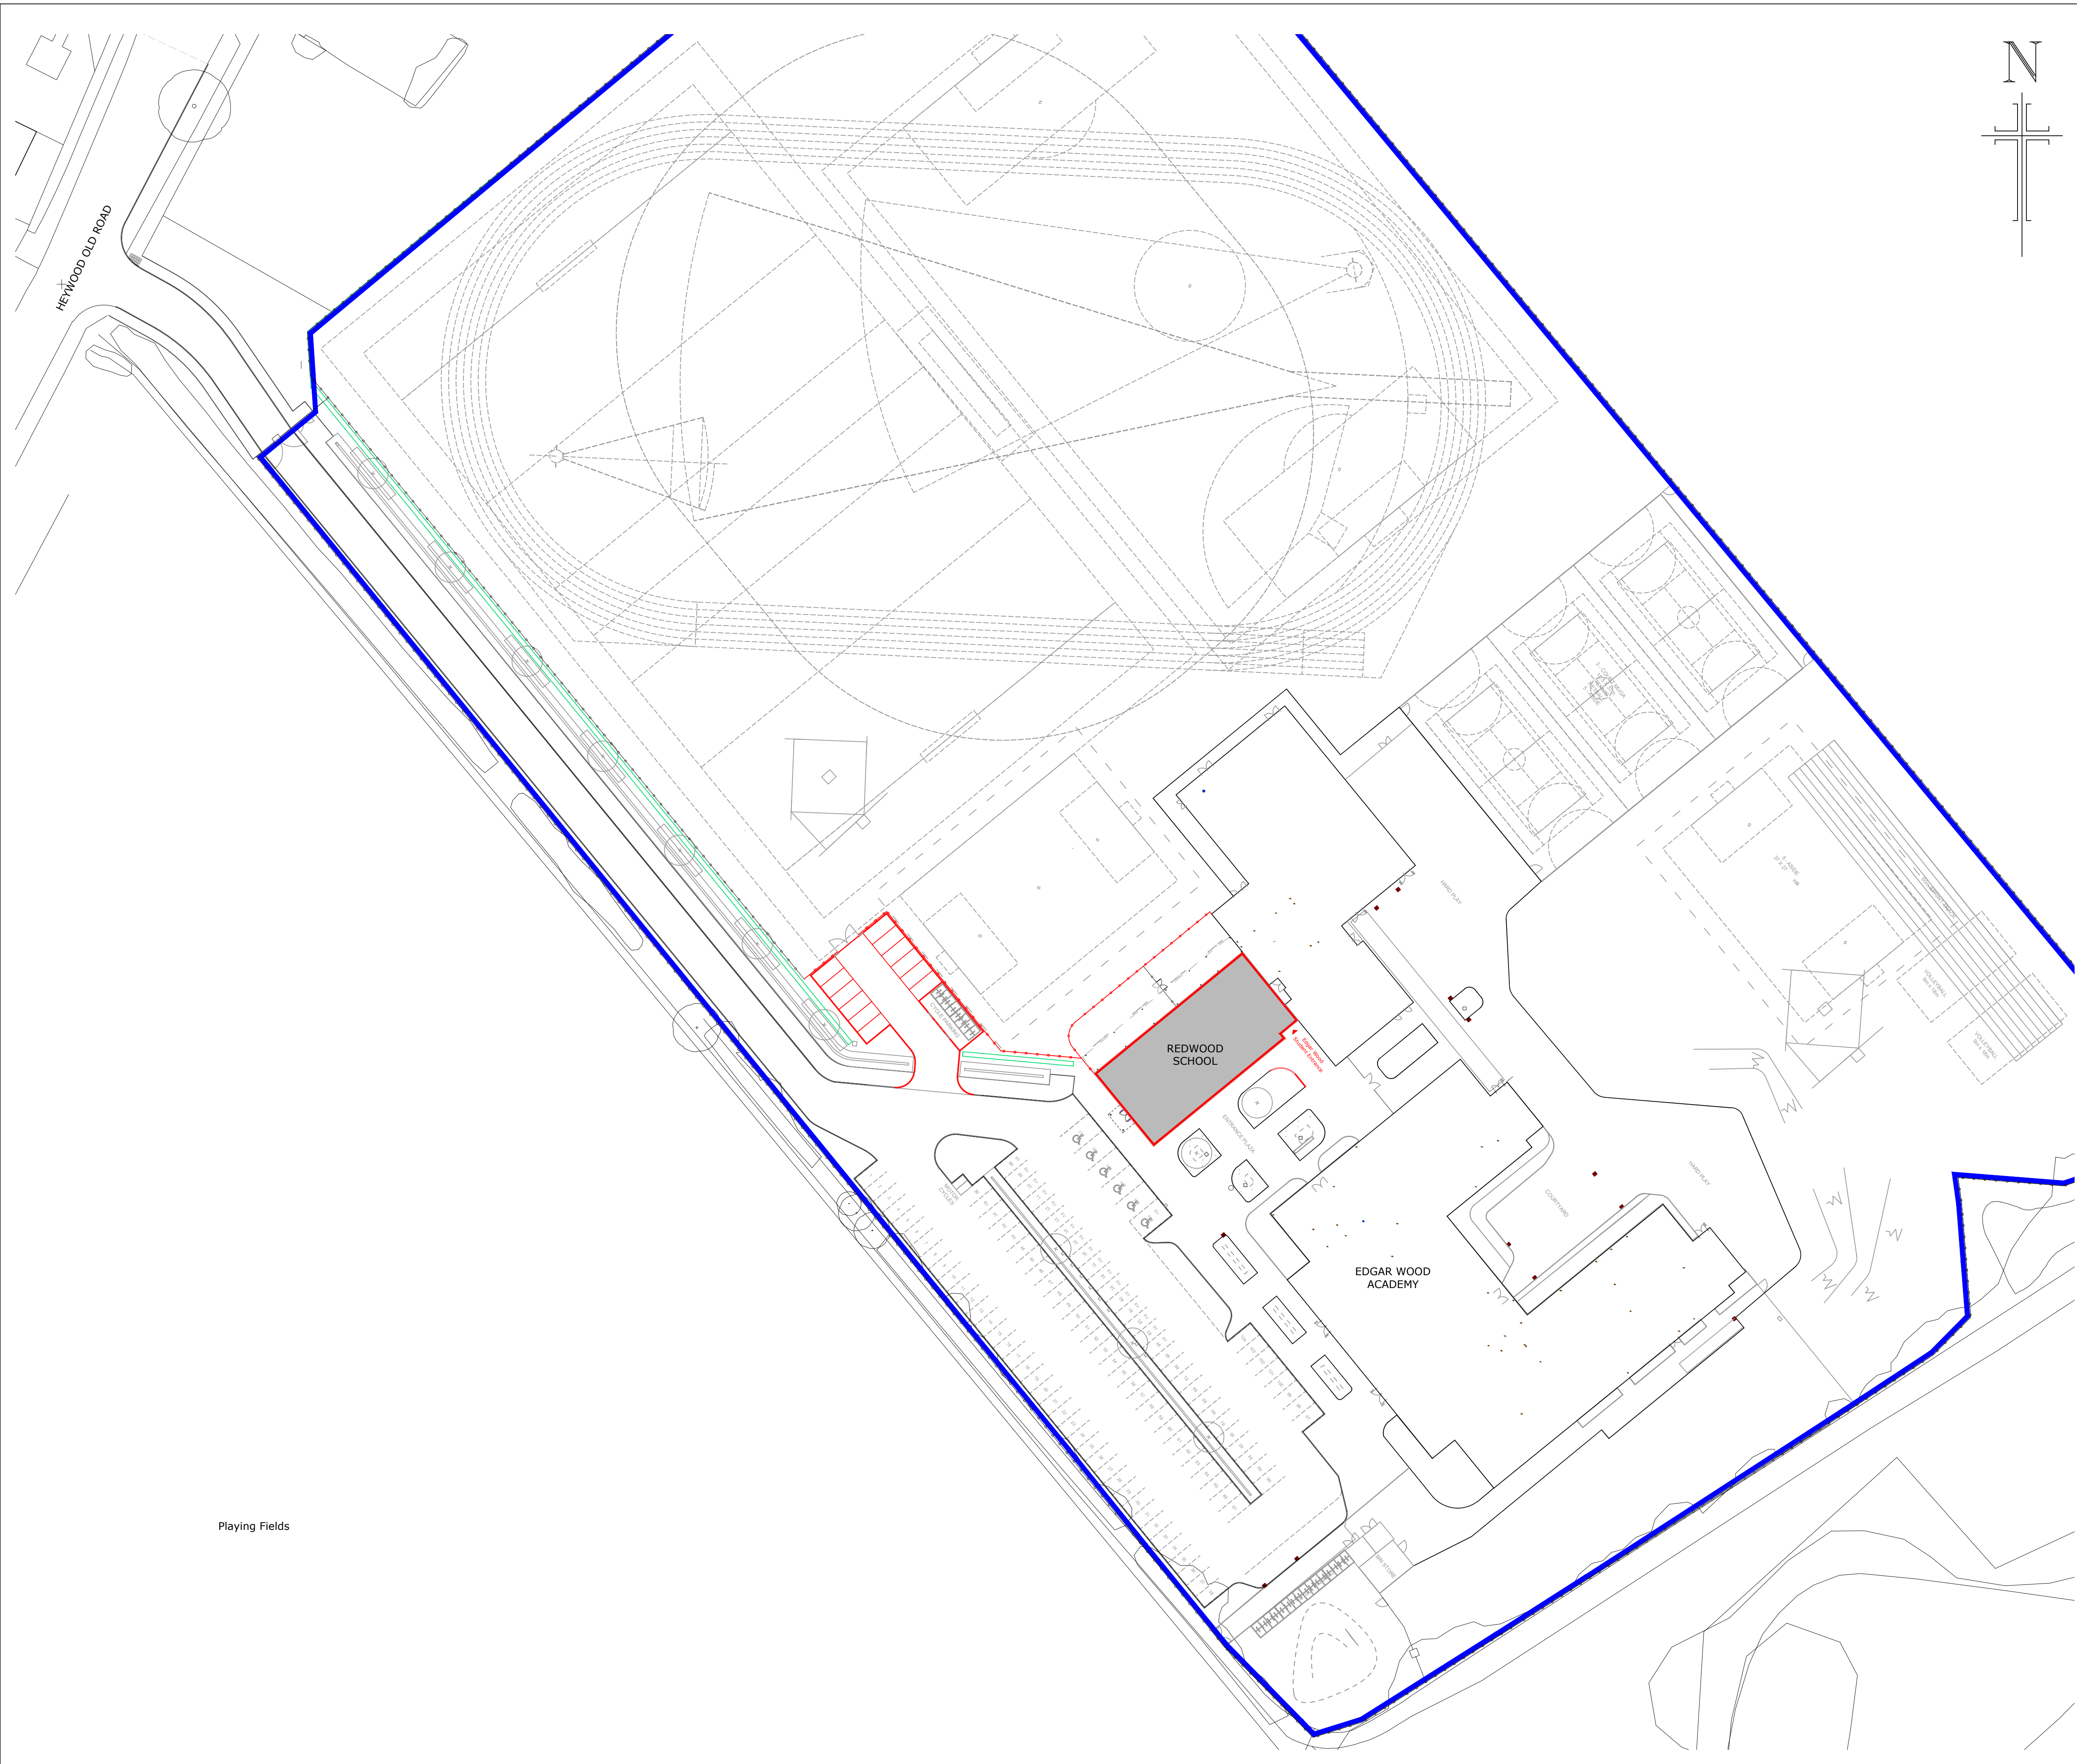


NOTES:
The copyright of this drawing is held by Lea Hough & Co Chartered Surveyors LLP.

Do not scale from this drawing. All dimensions must be checked and verified by the contractor prior to works commencing on site.

REVISIONS			
REV	DESCRIPTION	DATE	AMENDED

LeaHough

CHARTERED SURVEYORS

Survey Valuation Design Planning Sales

Oakshaw House
2 Capricorn Park
Blakewater Road
Blackburn
Lancashire
BB1 5QR

Tel: 01254 260196

Email: info@leahough.co.uk

Web: www.leahough.co.uk

8 Eaton Avenue
Matrix Office Park
Buckshaw Village
Preston
Lancashire
PR7 7NA

Tel: 01772 458866



CLIENT:
Altus Education Partnership
Edgar Wood Academy
Heywood Old Road,
Heywood,
OL10 2QN.

PROJECT ADDRESS:
Edgar Wood Academy
Heywood Old Road,
Heywood,
OL10 2QN.

PROJECT TITLE:
Proposed Redwood School Hub

DRAWING TITLE:
Proposed Site Plan

PAPER SIZE: A1	DRAWING NUMBER: BS.25-077-P-03	REV -
SCALE: 1/500	DATE: July 2025	DRAWN BY GM