

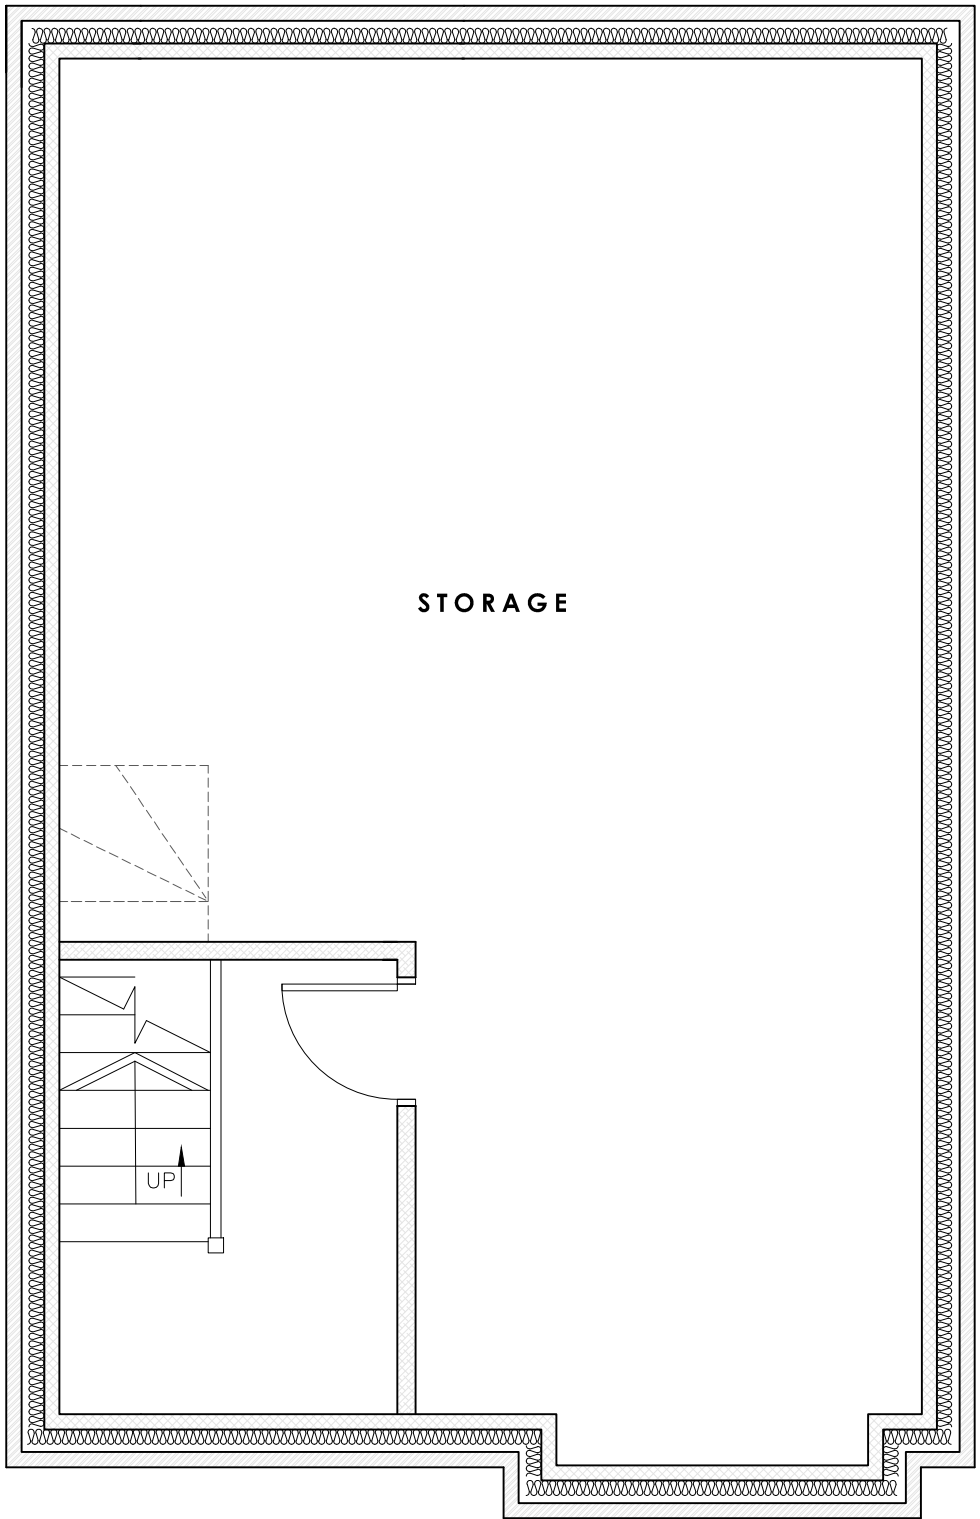




"Copyright in this drawing remains with the designer. Responsibility is not accepted for errors made by others in scaling from this drawing. All construction information should be taken from figured dimensions only. Check all dimensions on site. In case of any discrepancy, refer query to the designer."

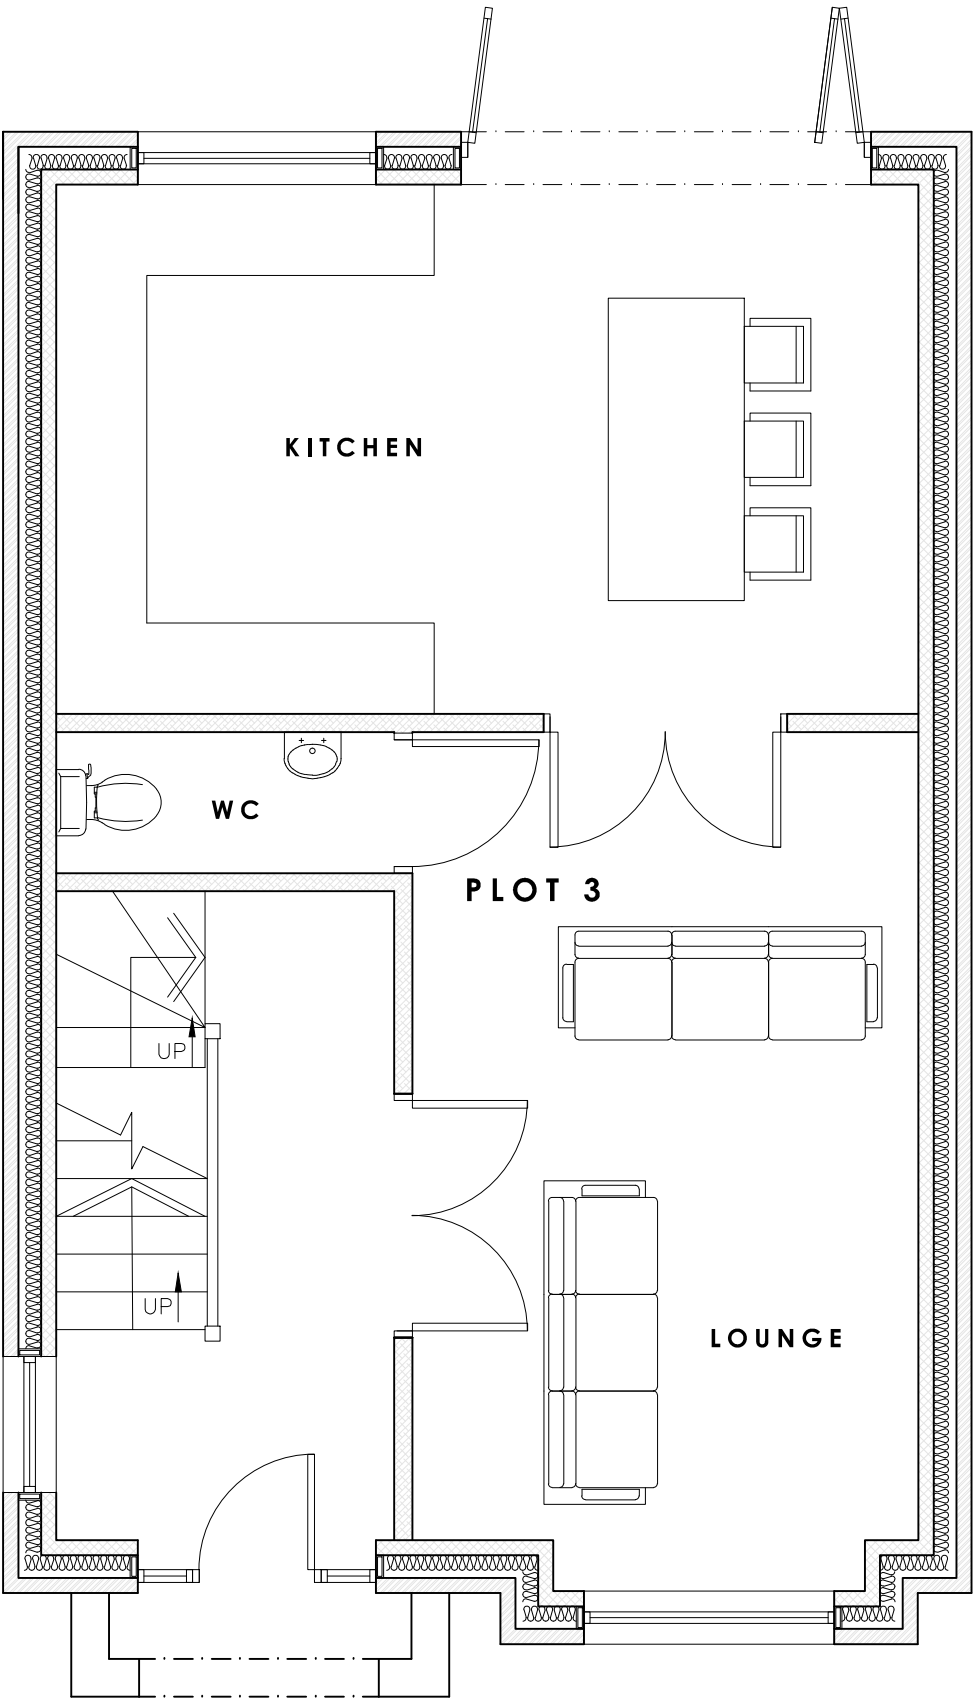



BASEMENT FLOOR PLAN AS PROPOSED (1:50)

 


GROUND FLOOR PLAN AS PROPOSED (1:50)

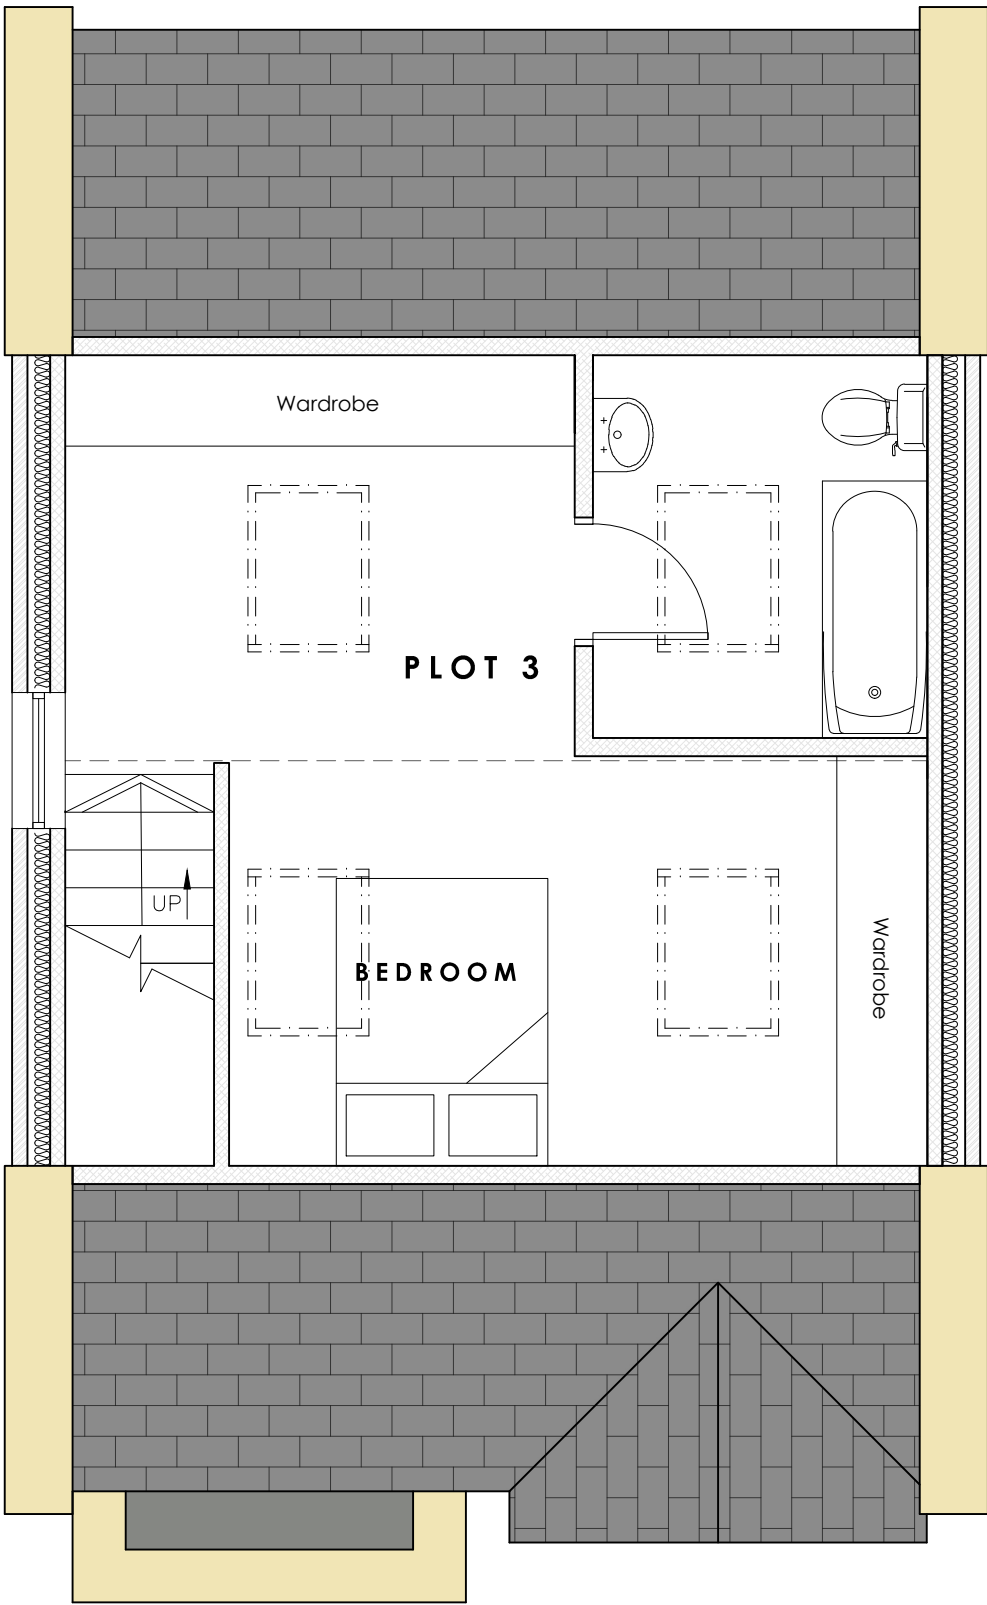 


SECOND FLOOR PLAN AS PROPOSED (1:50)

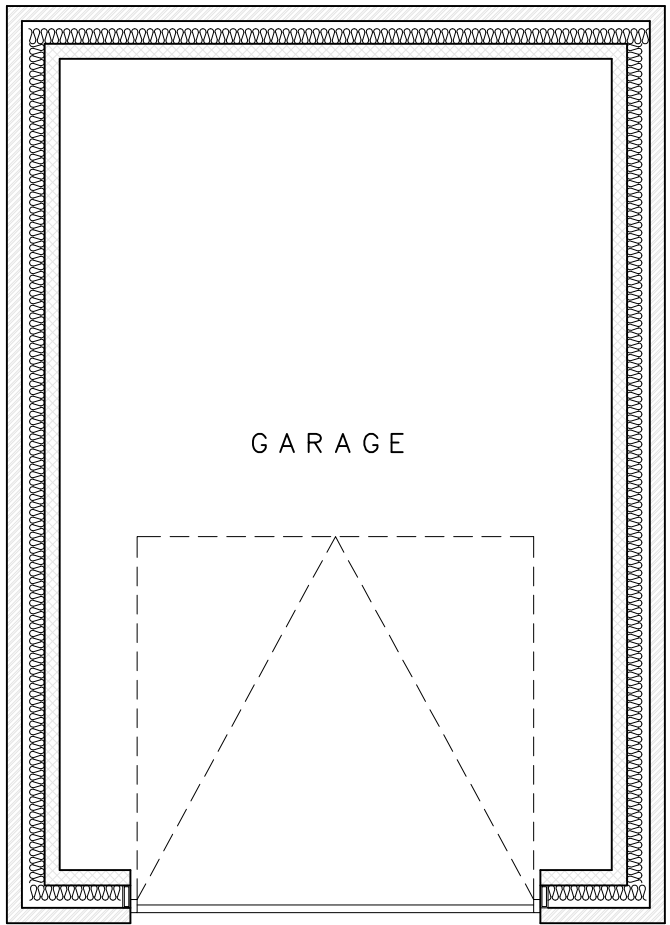 


PLOT 3 GARAGE PLAN AS PROPOSED (1:50)

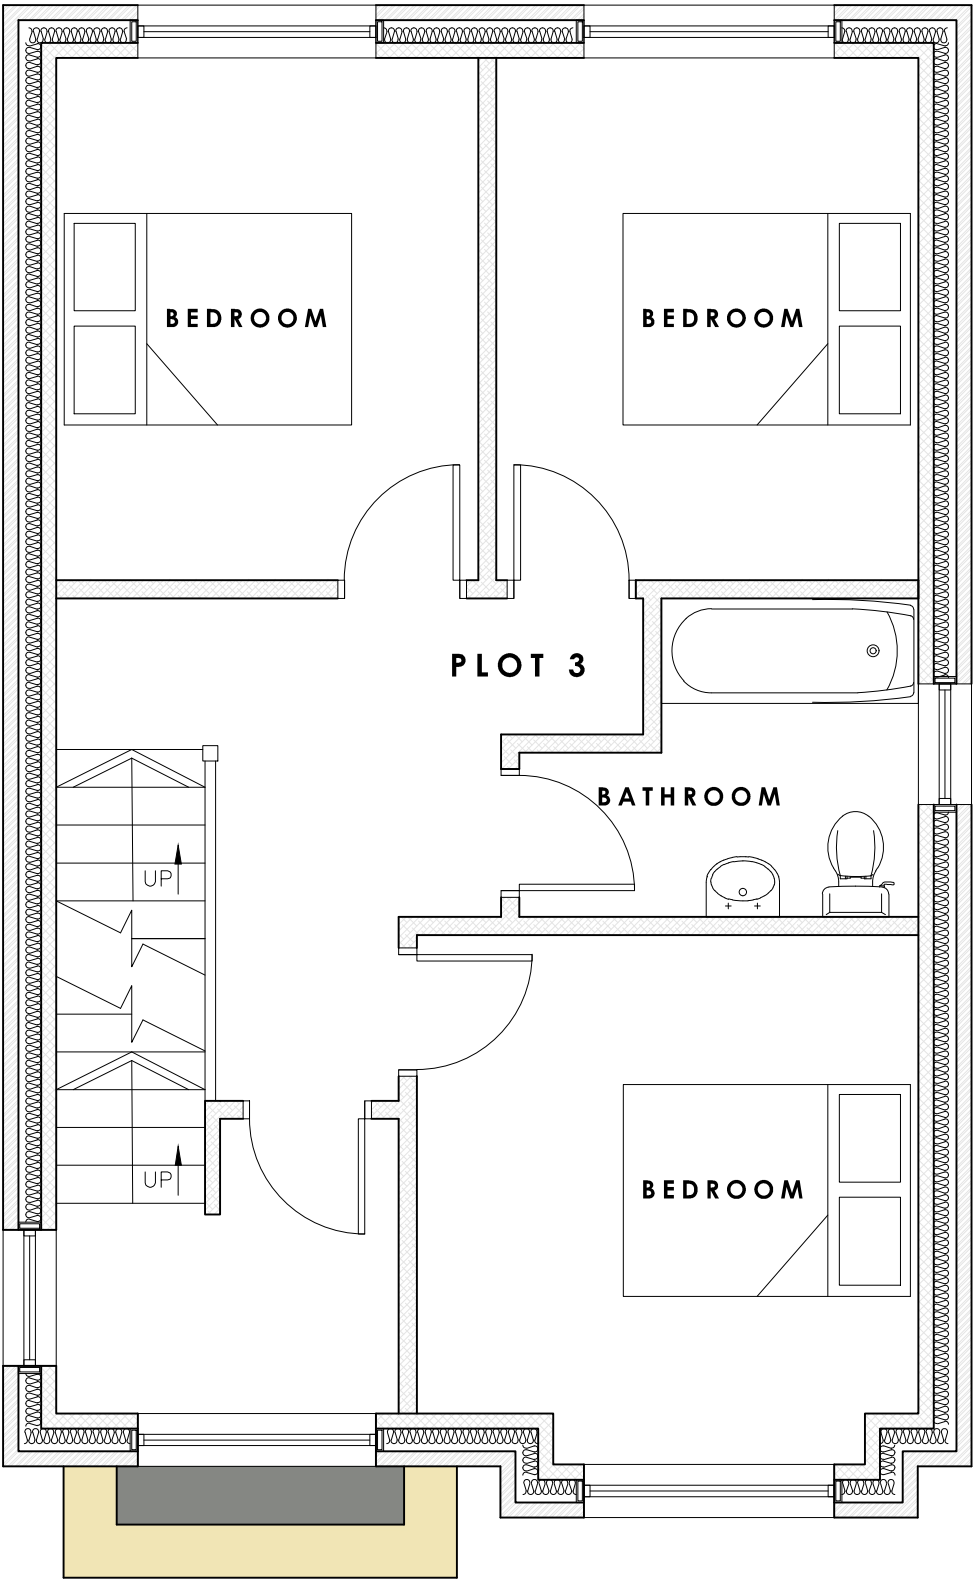

FIRST FLOOR PLAN AS PROPOSED (1:50)

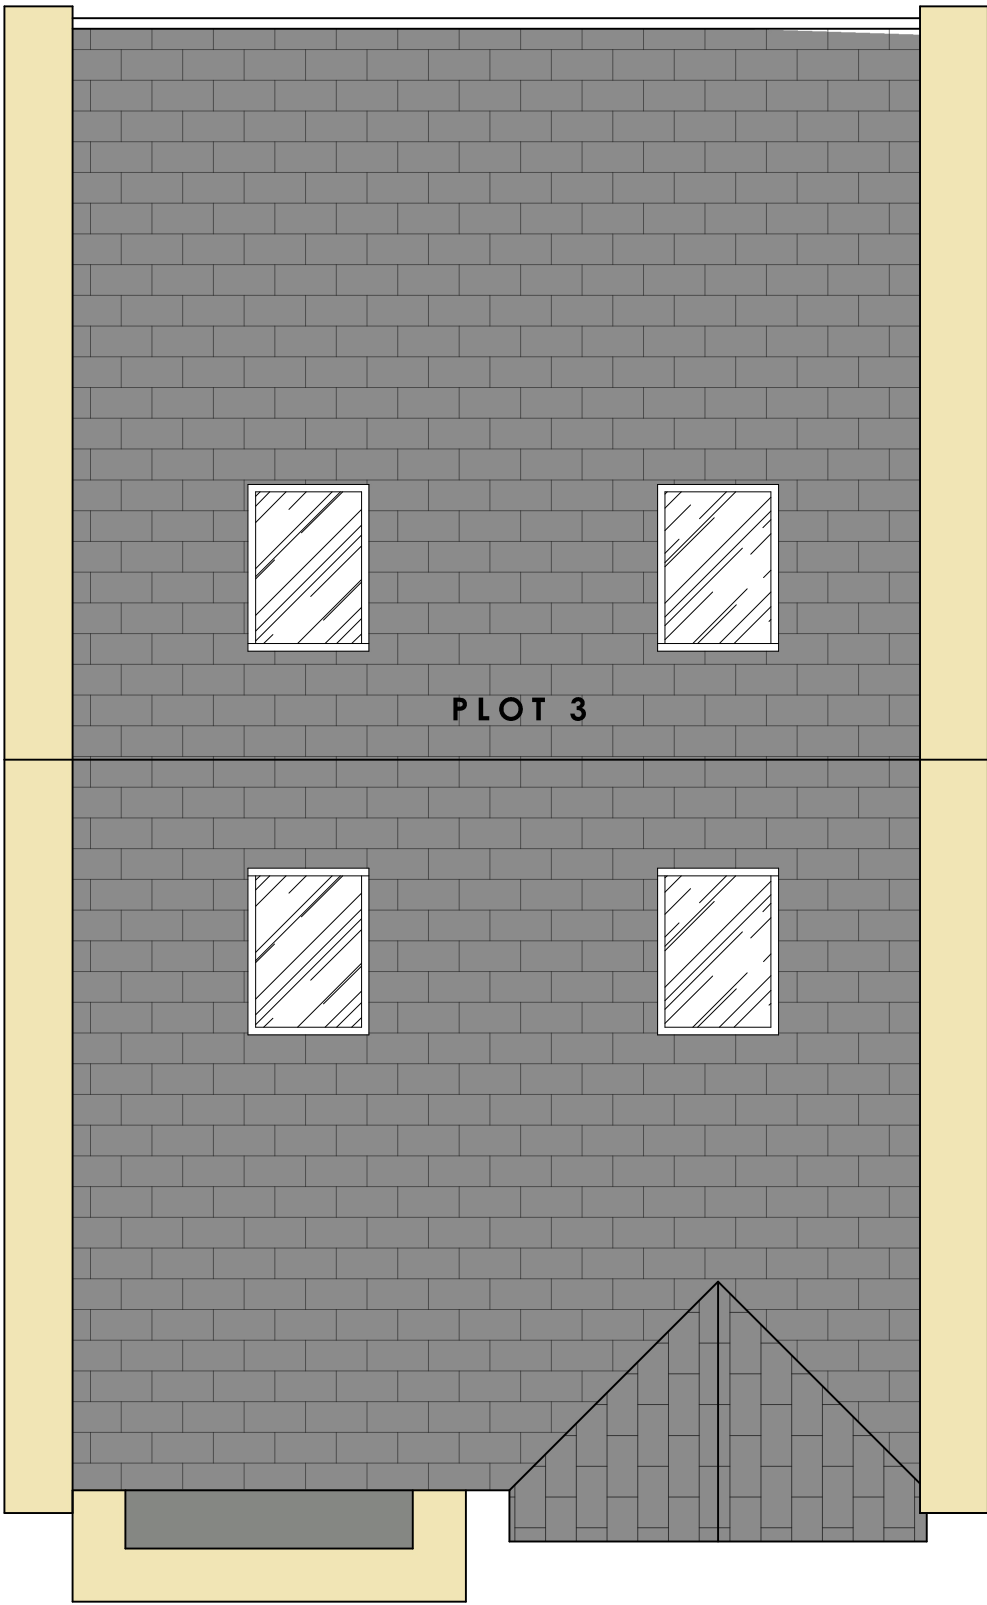

ROOF PLAN AS PROPOSED (1:50)

 



HADAS

ARCHITECTURAL & CGI

Enquires@hadas-architectural.co.uk

0161 870 2306

Rev	Description	By	Date
HADAS ARCHITECTURAL ARCHITECTURAL DESIGN			
769 Rochdale Road, Slattocs, Middleton, Manchester M24 2RA			
(HILLBANK STREET) Land Adjacent to Rochdale Road, Slattocs, Middleton M24 2RA PLOT 3 PLANS AS APPROVED			
DRAWN	JW	DATE	10-12-24
SCALE	1:50	REV.	-
	@A1		
DRAWING NO.			2501-703