


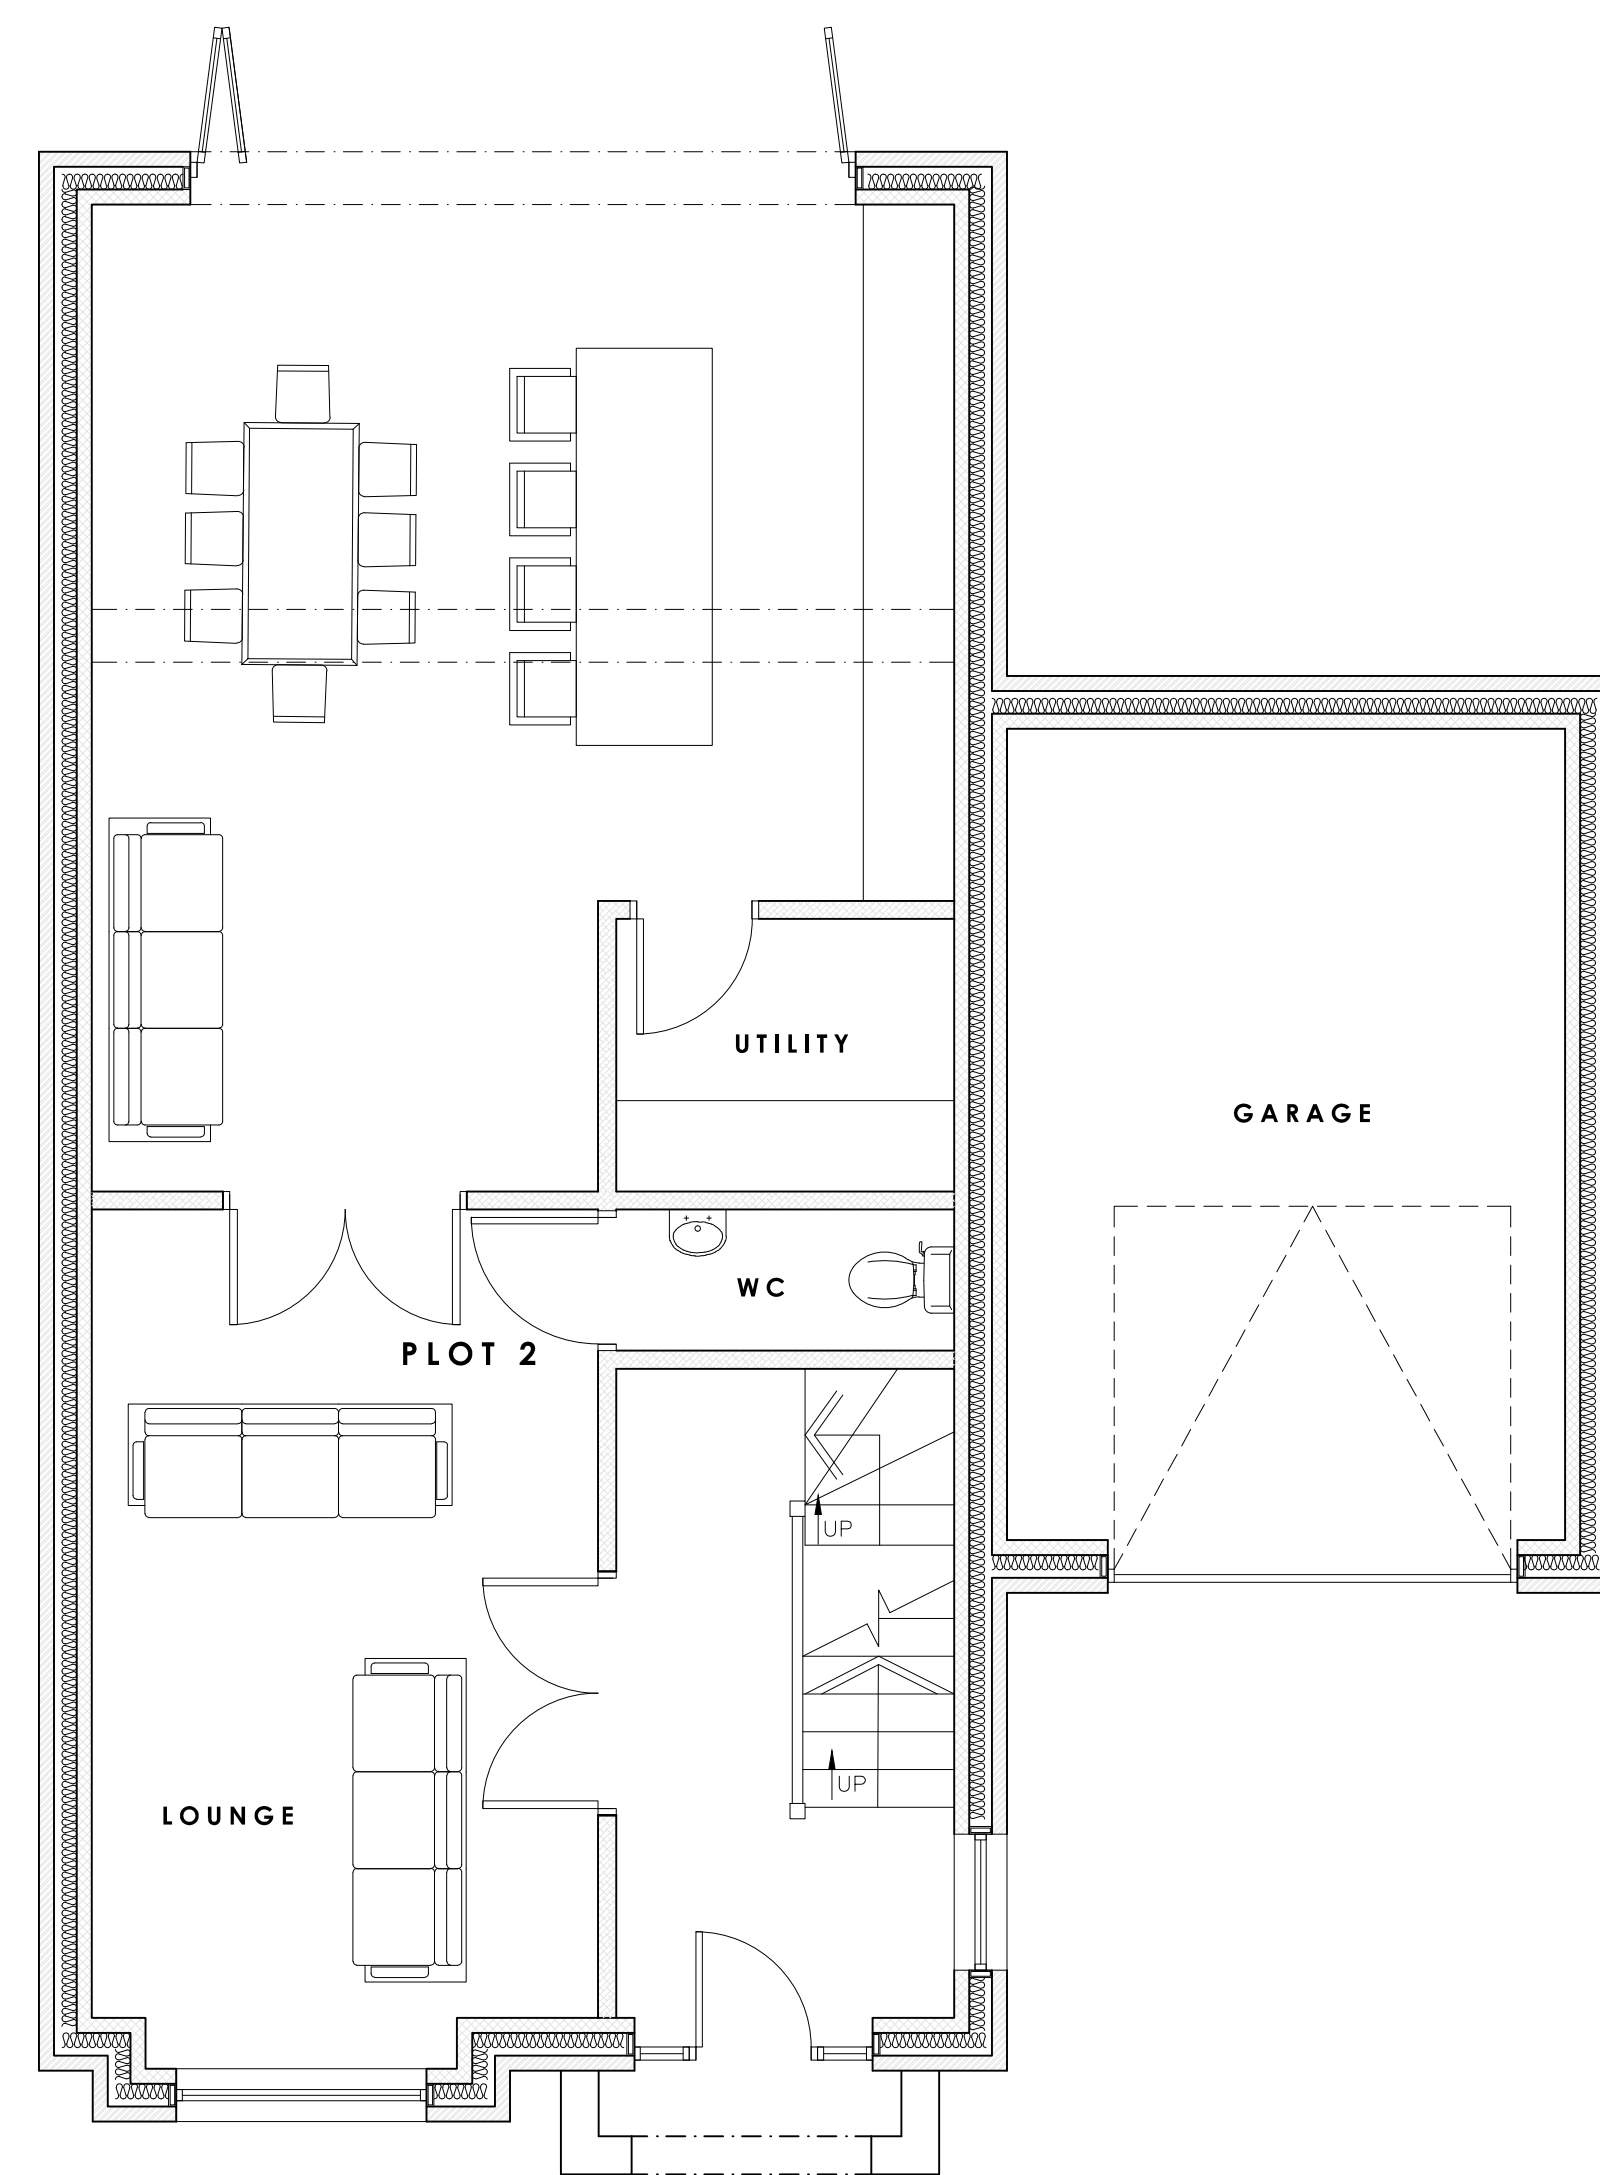


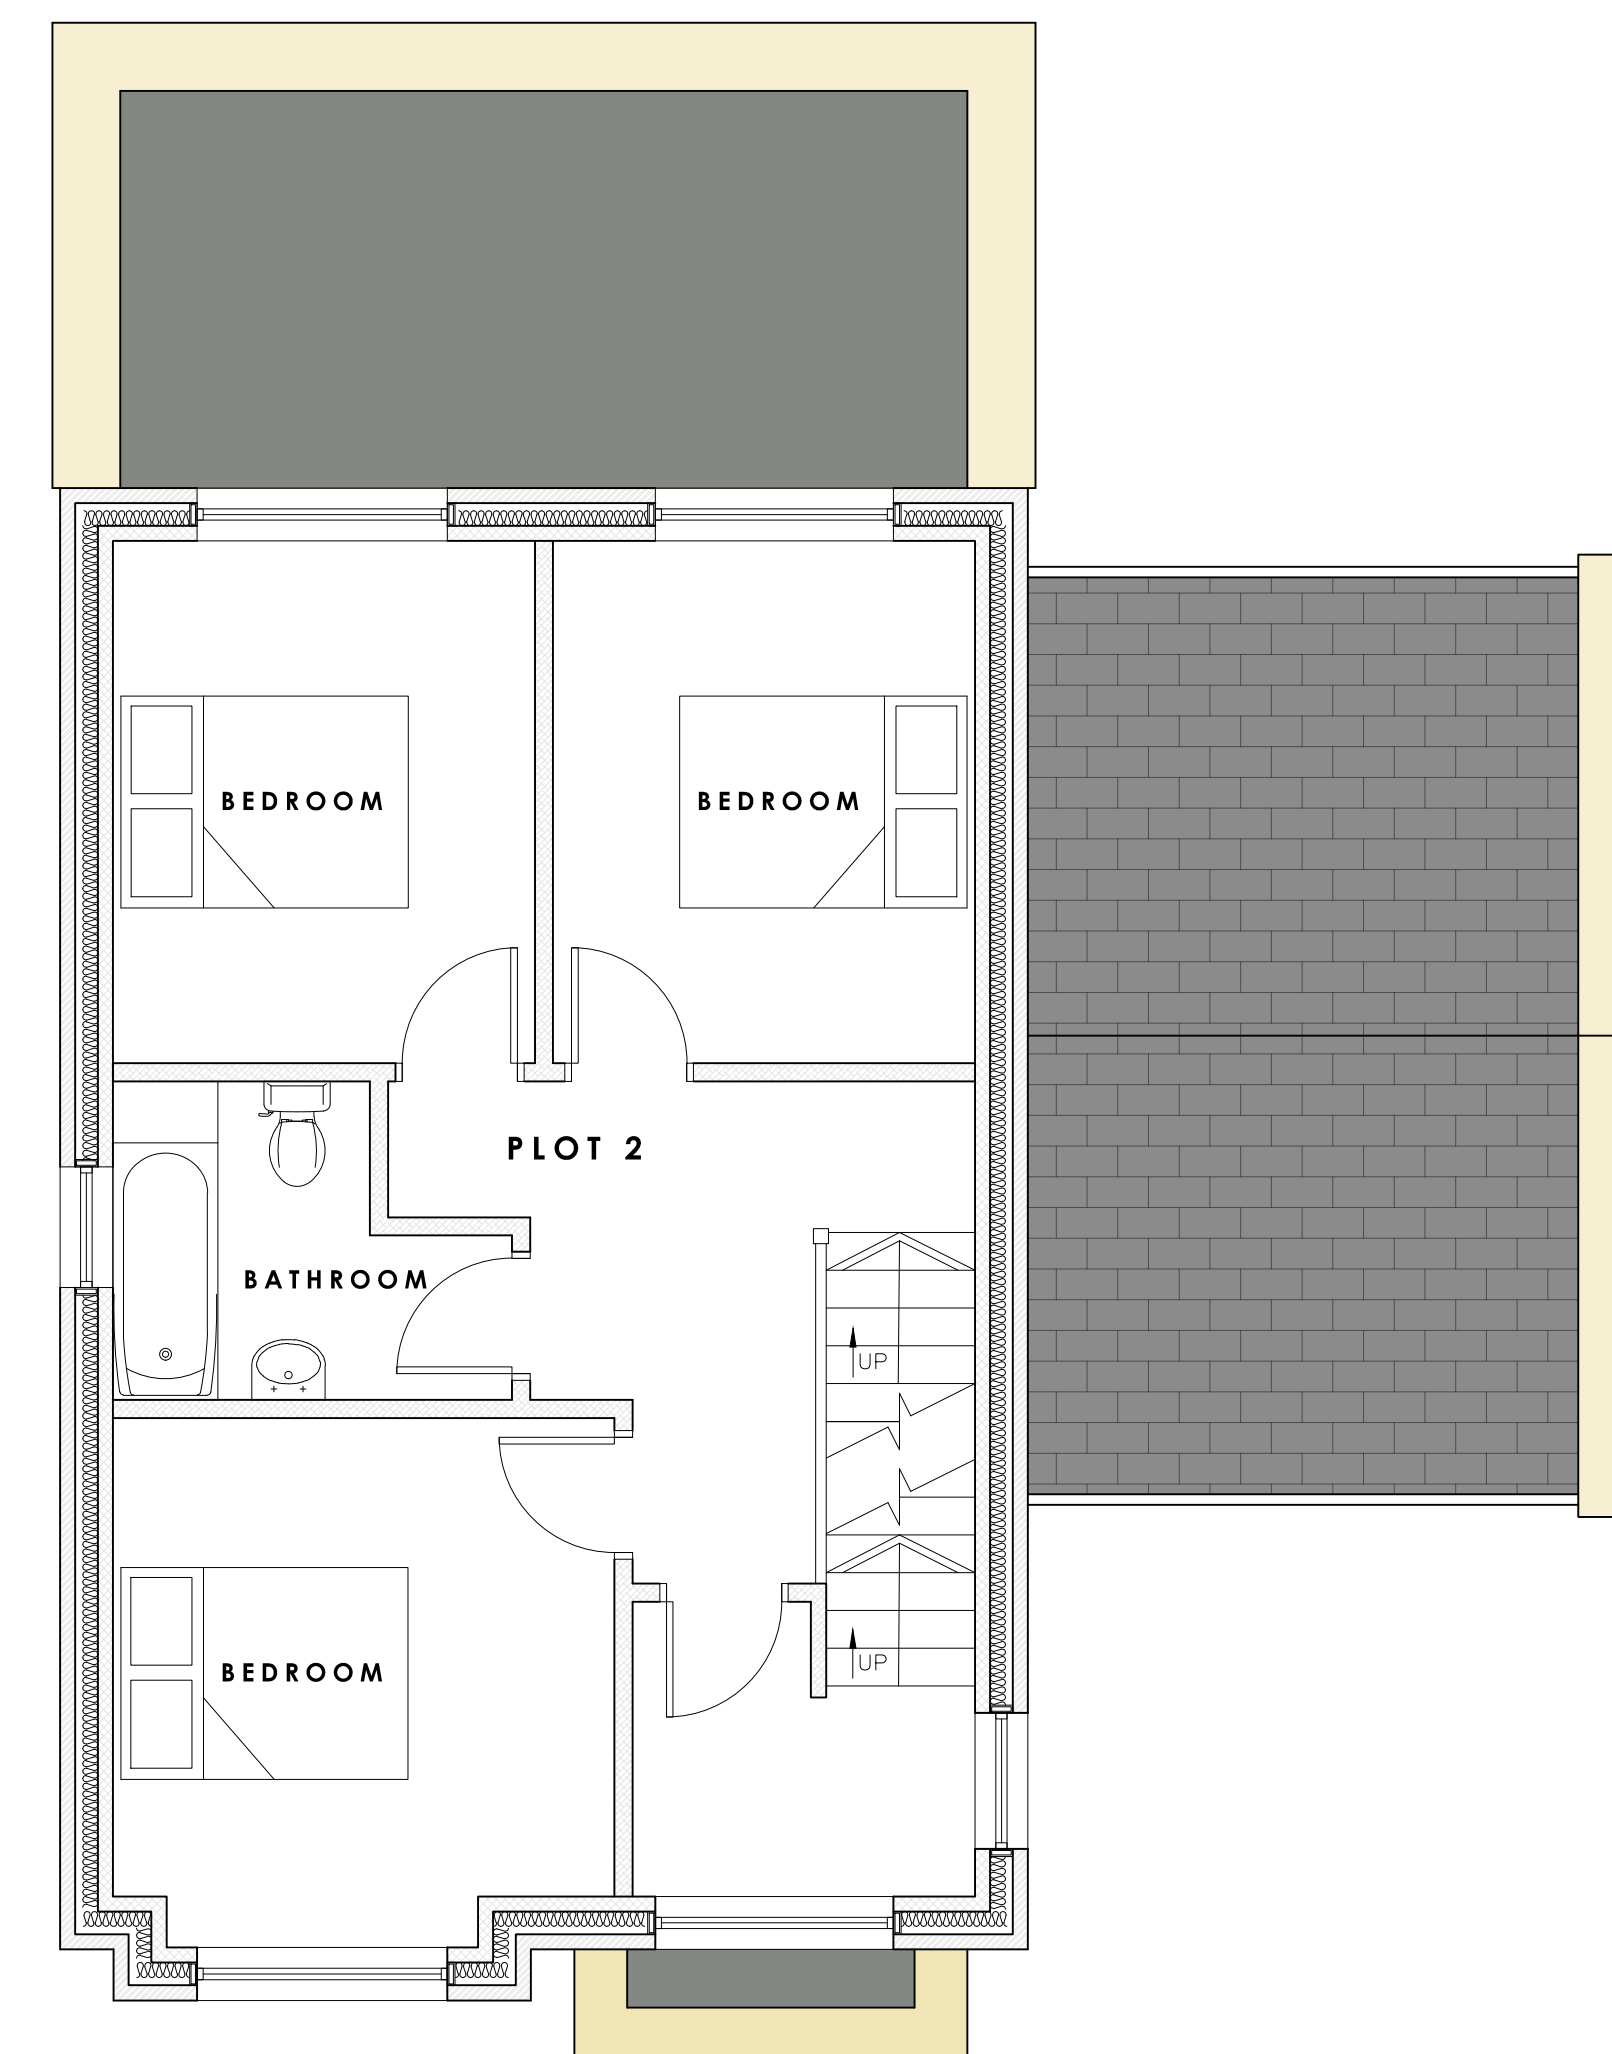


GROUND FLOOR PLAN AS APPROVED (1:50)

 



FIRST FLOOR PLAN AS APPROVED (1:50)

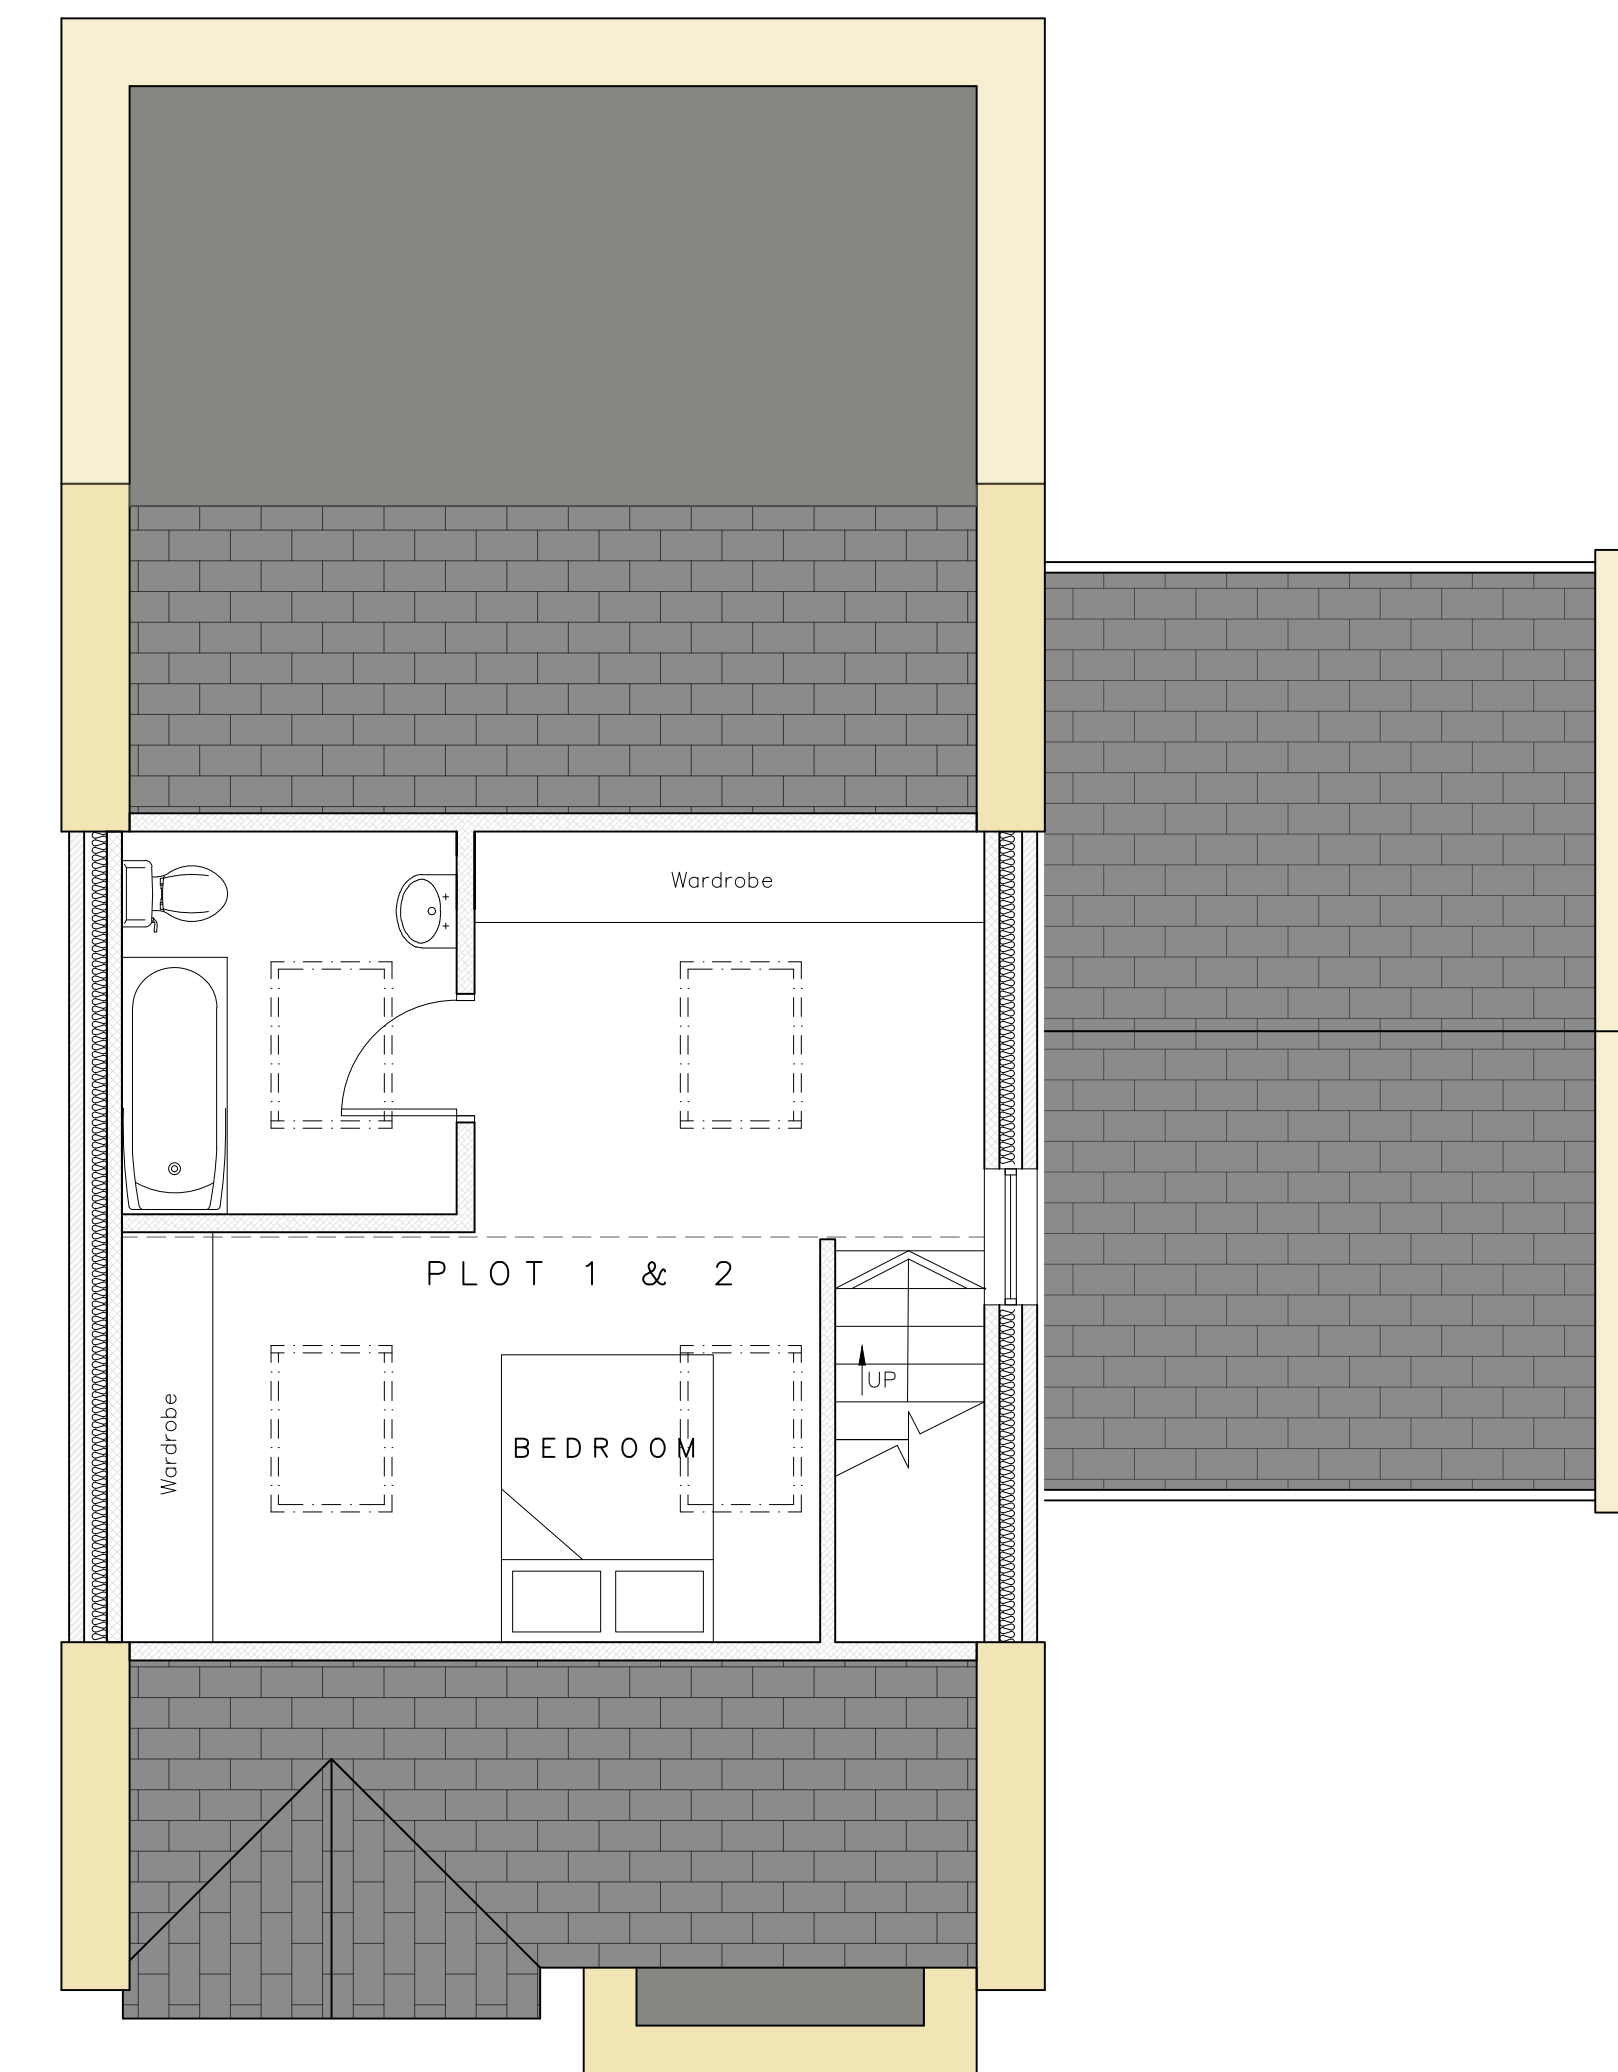

SECOND FLOOR PLAN AS APPROVED (1:50)

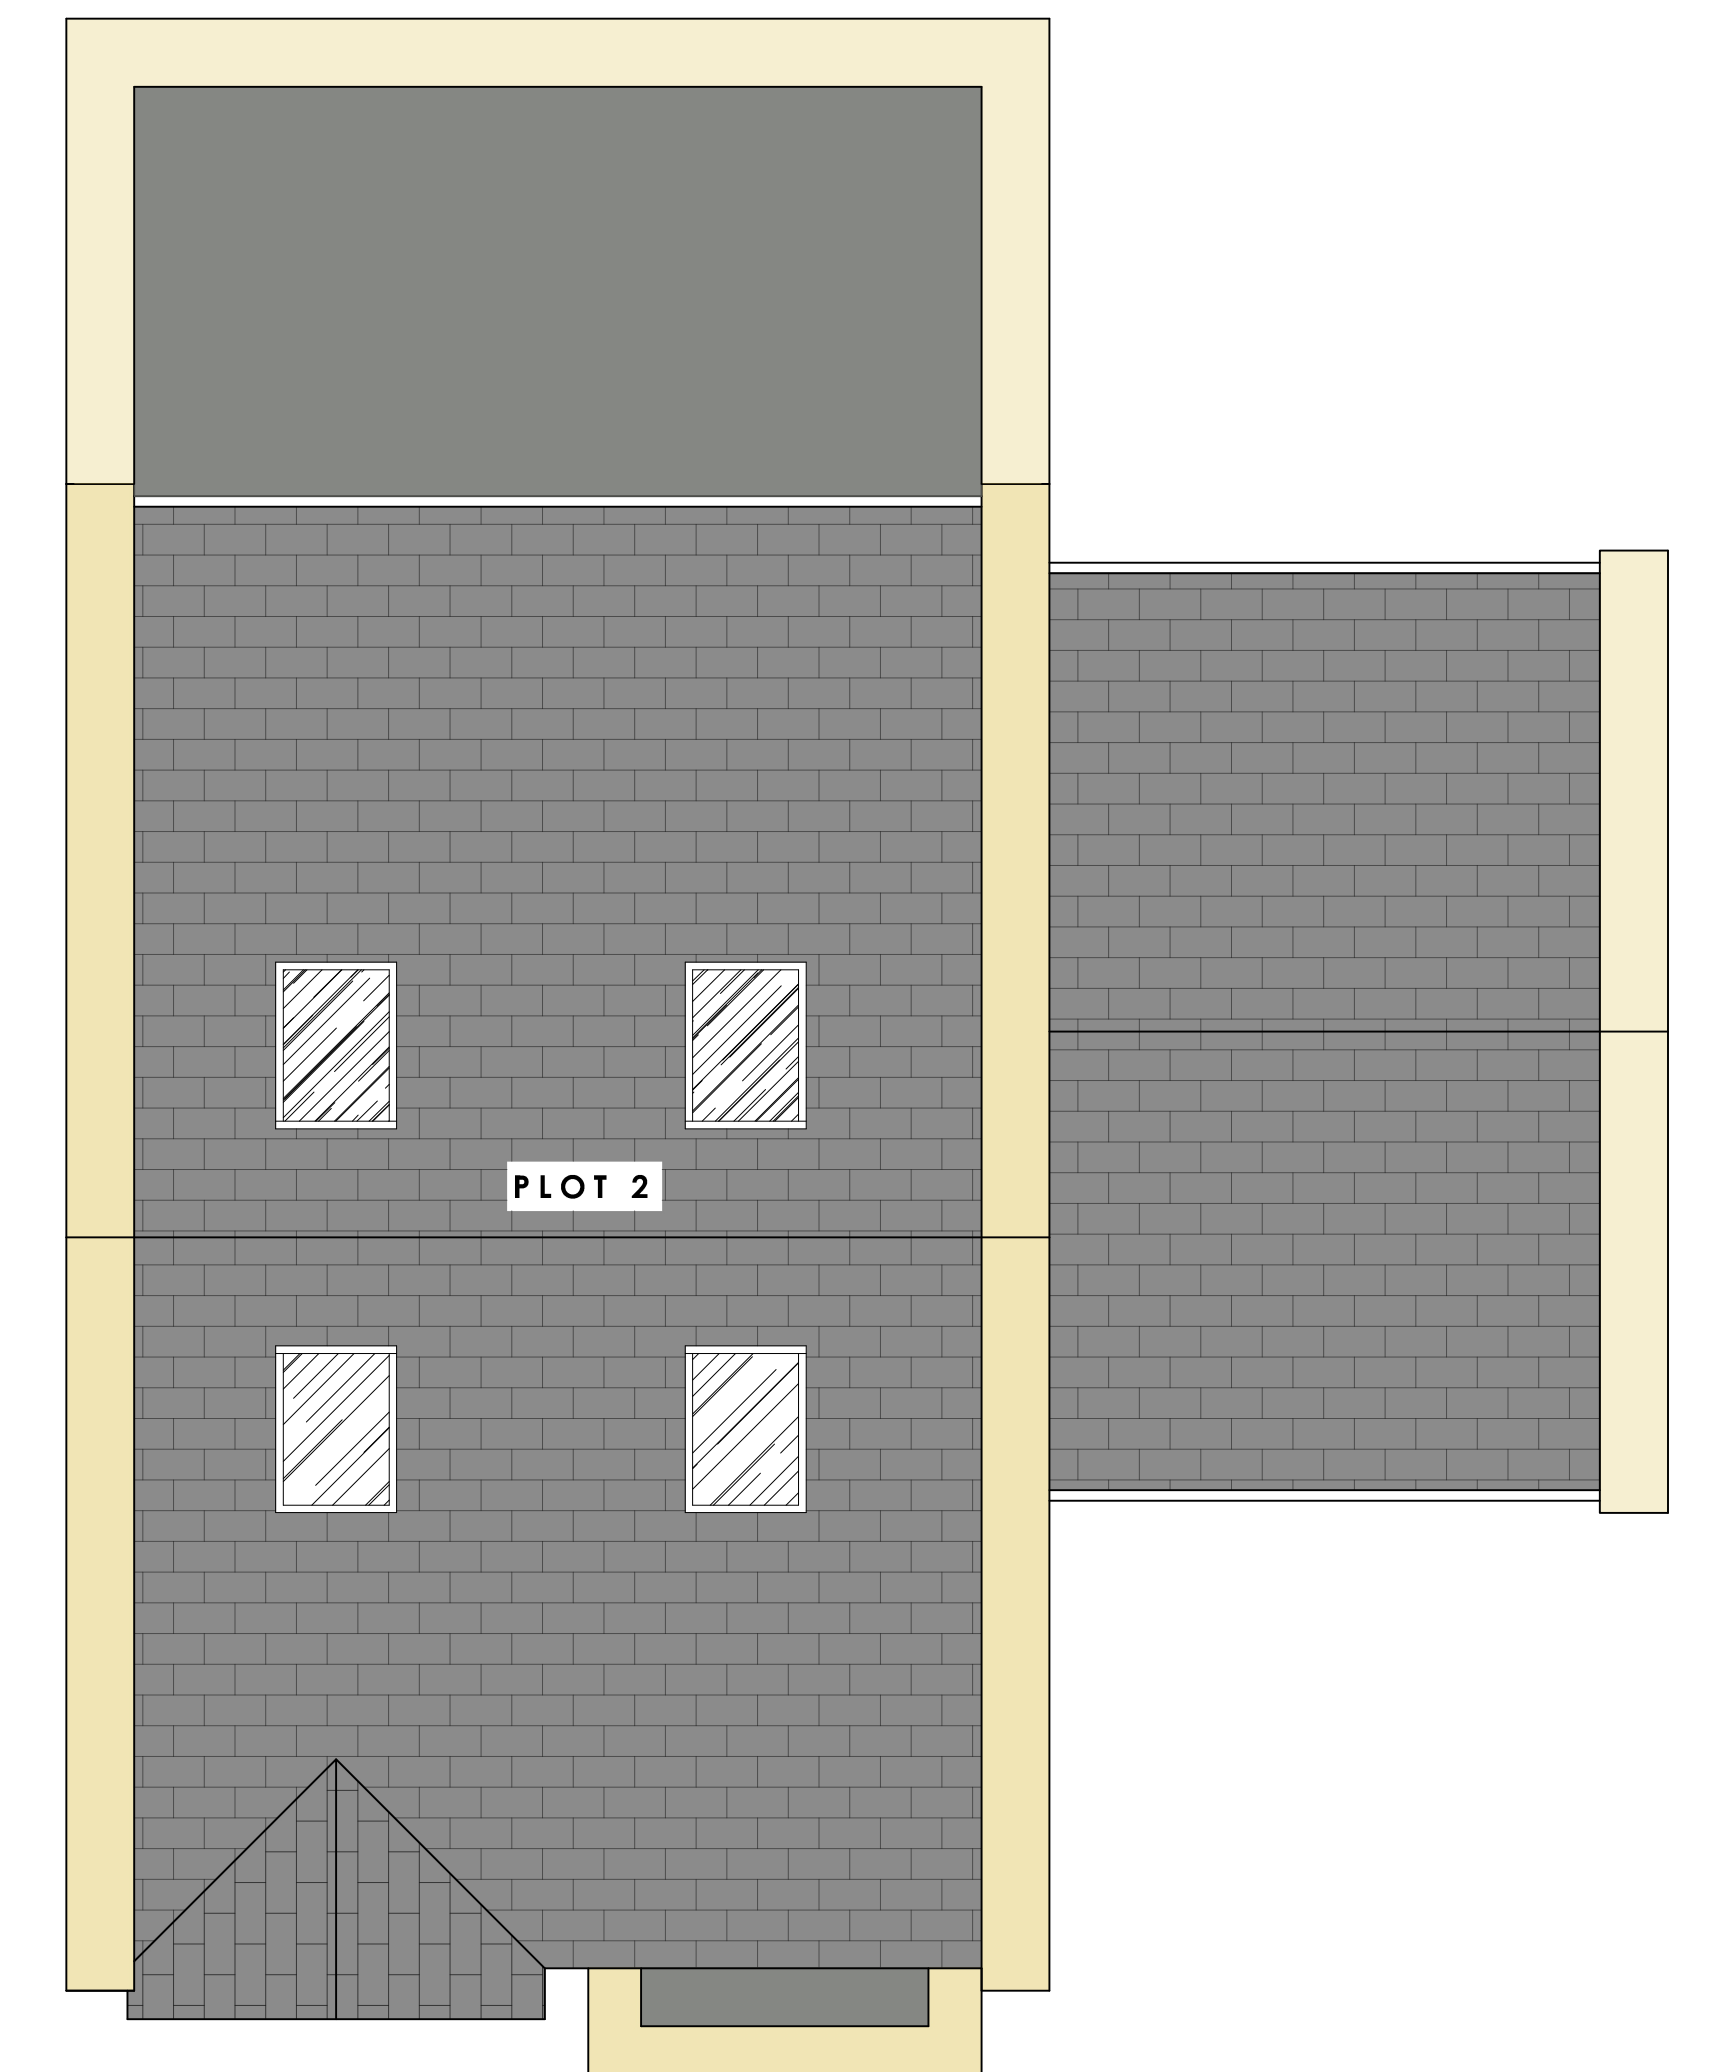

ROOF PLAN AS APPROVED (1:50)

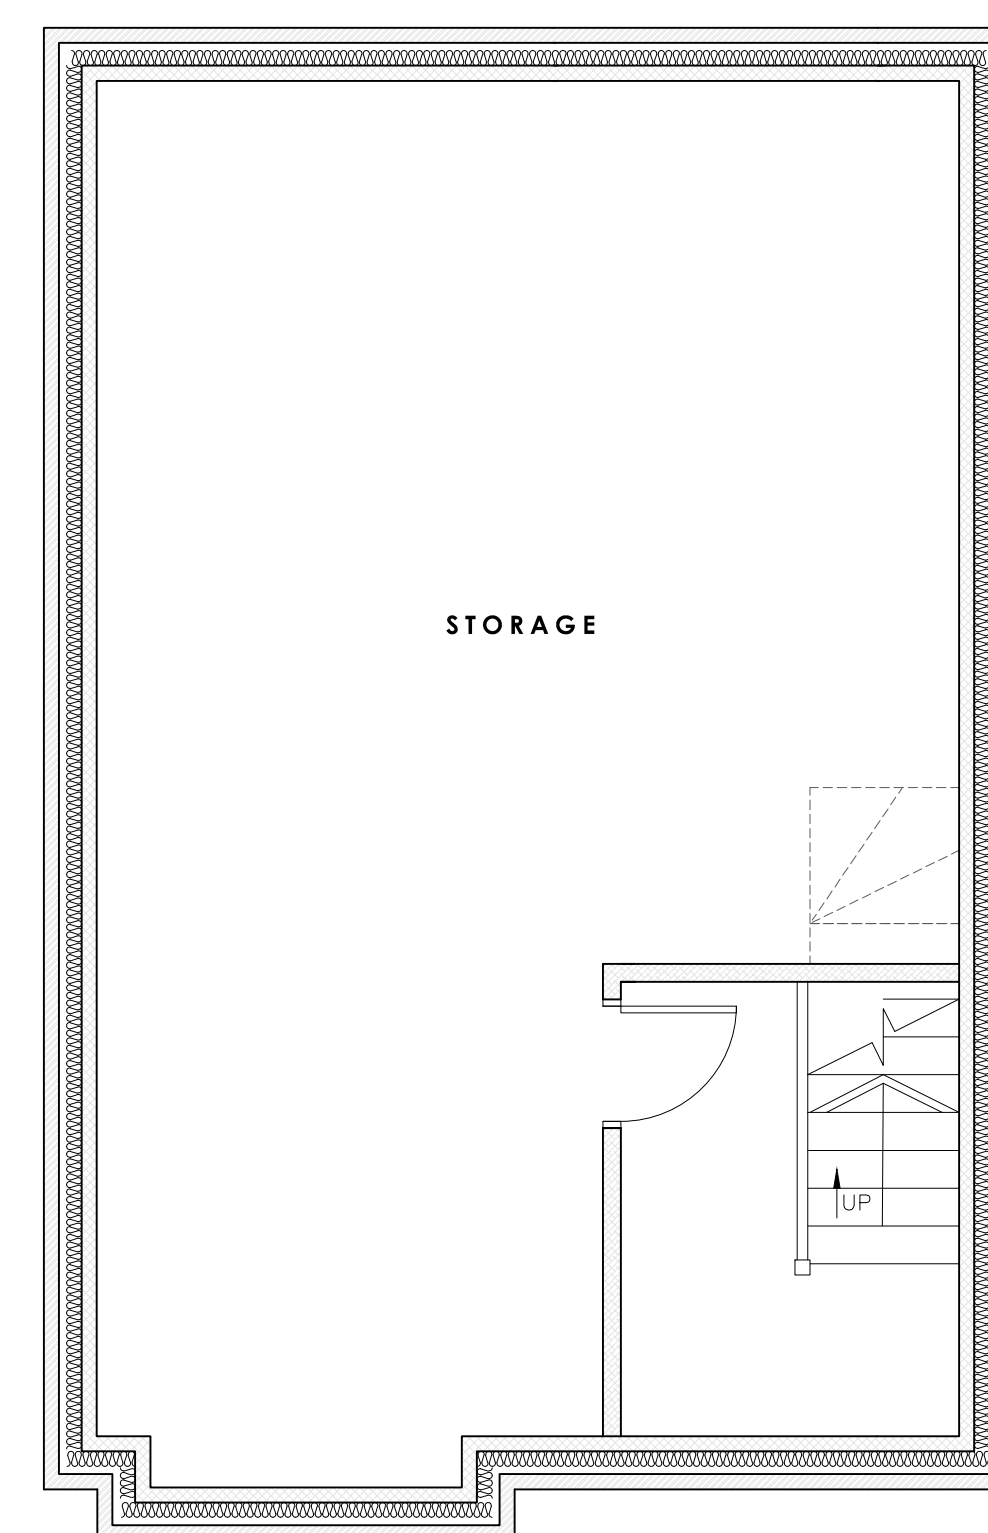 

BASEMENT FLOOR PLAN AS APPROVED (1:50)



Rev	Description		By	Date	
HADAS ARCHITECTURAL ARCHITECTURAL DESIGN 769 Rochdale Road, Slattsos, Middleton, Manchester M24 2RA (HILLBANK STREET) Land Adjacent to Rochdale Road, Slattsos, Middleton M24 2RA PLOT 2 PLANS AS APPROVED					
DRAWN	JW	DATE	10-12-24	DRAWING NO.	
SCALE	1:50 @A0	REV.	-	2510 - 707	