



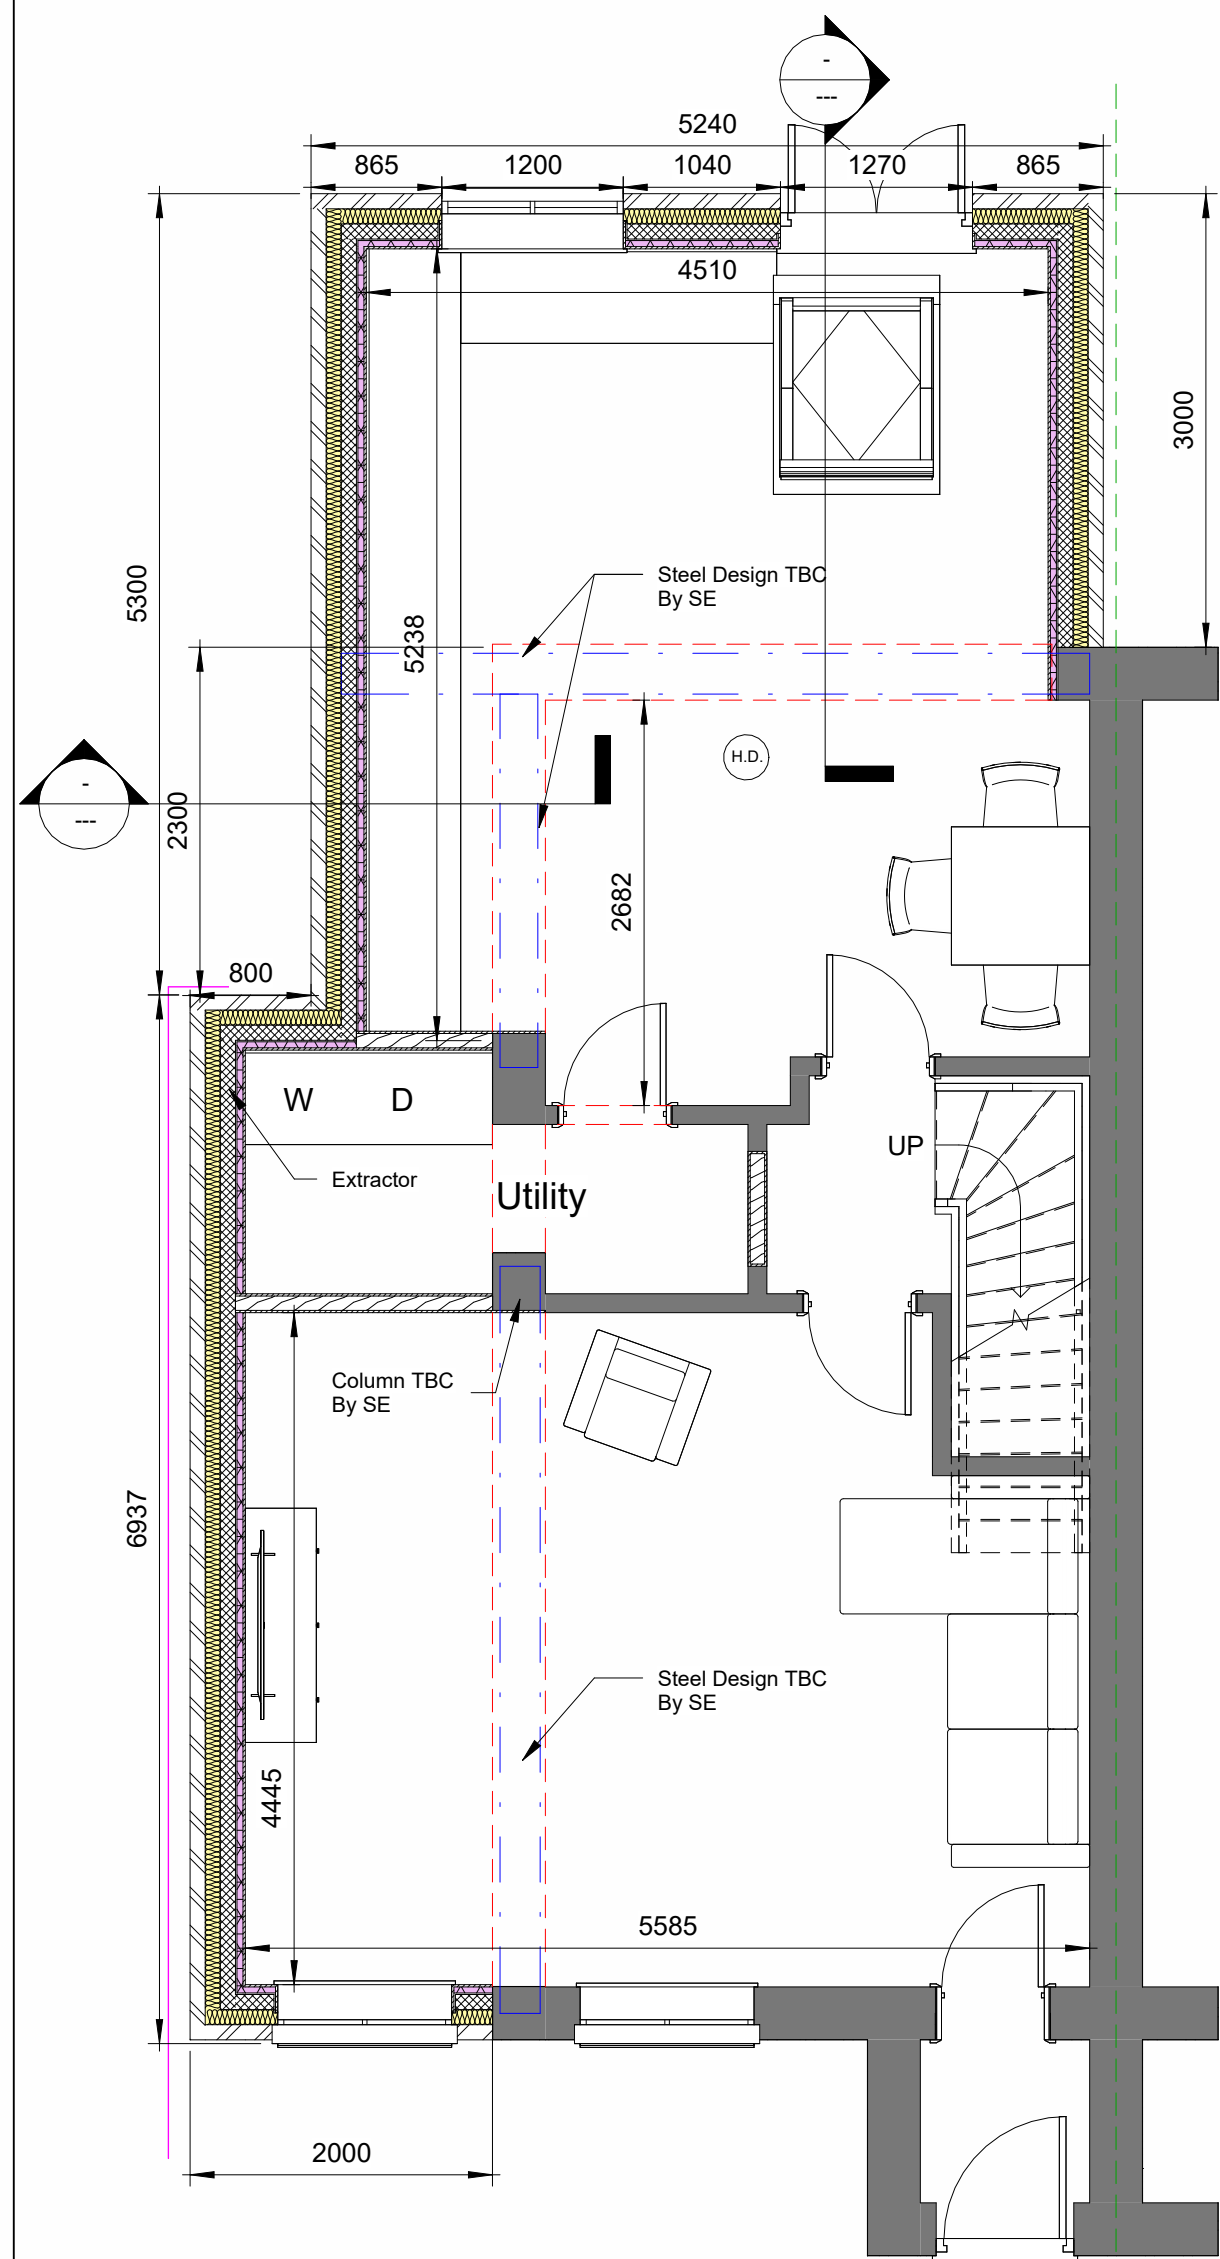

1 Proposed Ground Floor Plan
1 : 50



2 Proposed Front Elevation
1 : 50

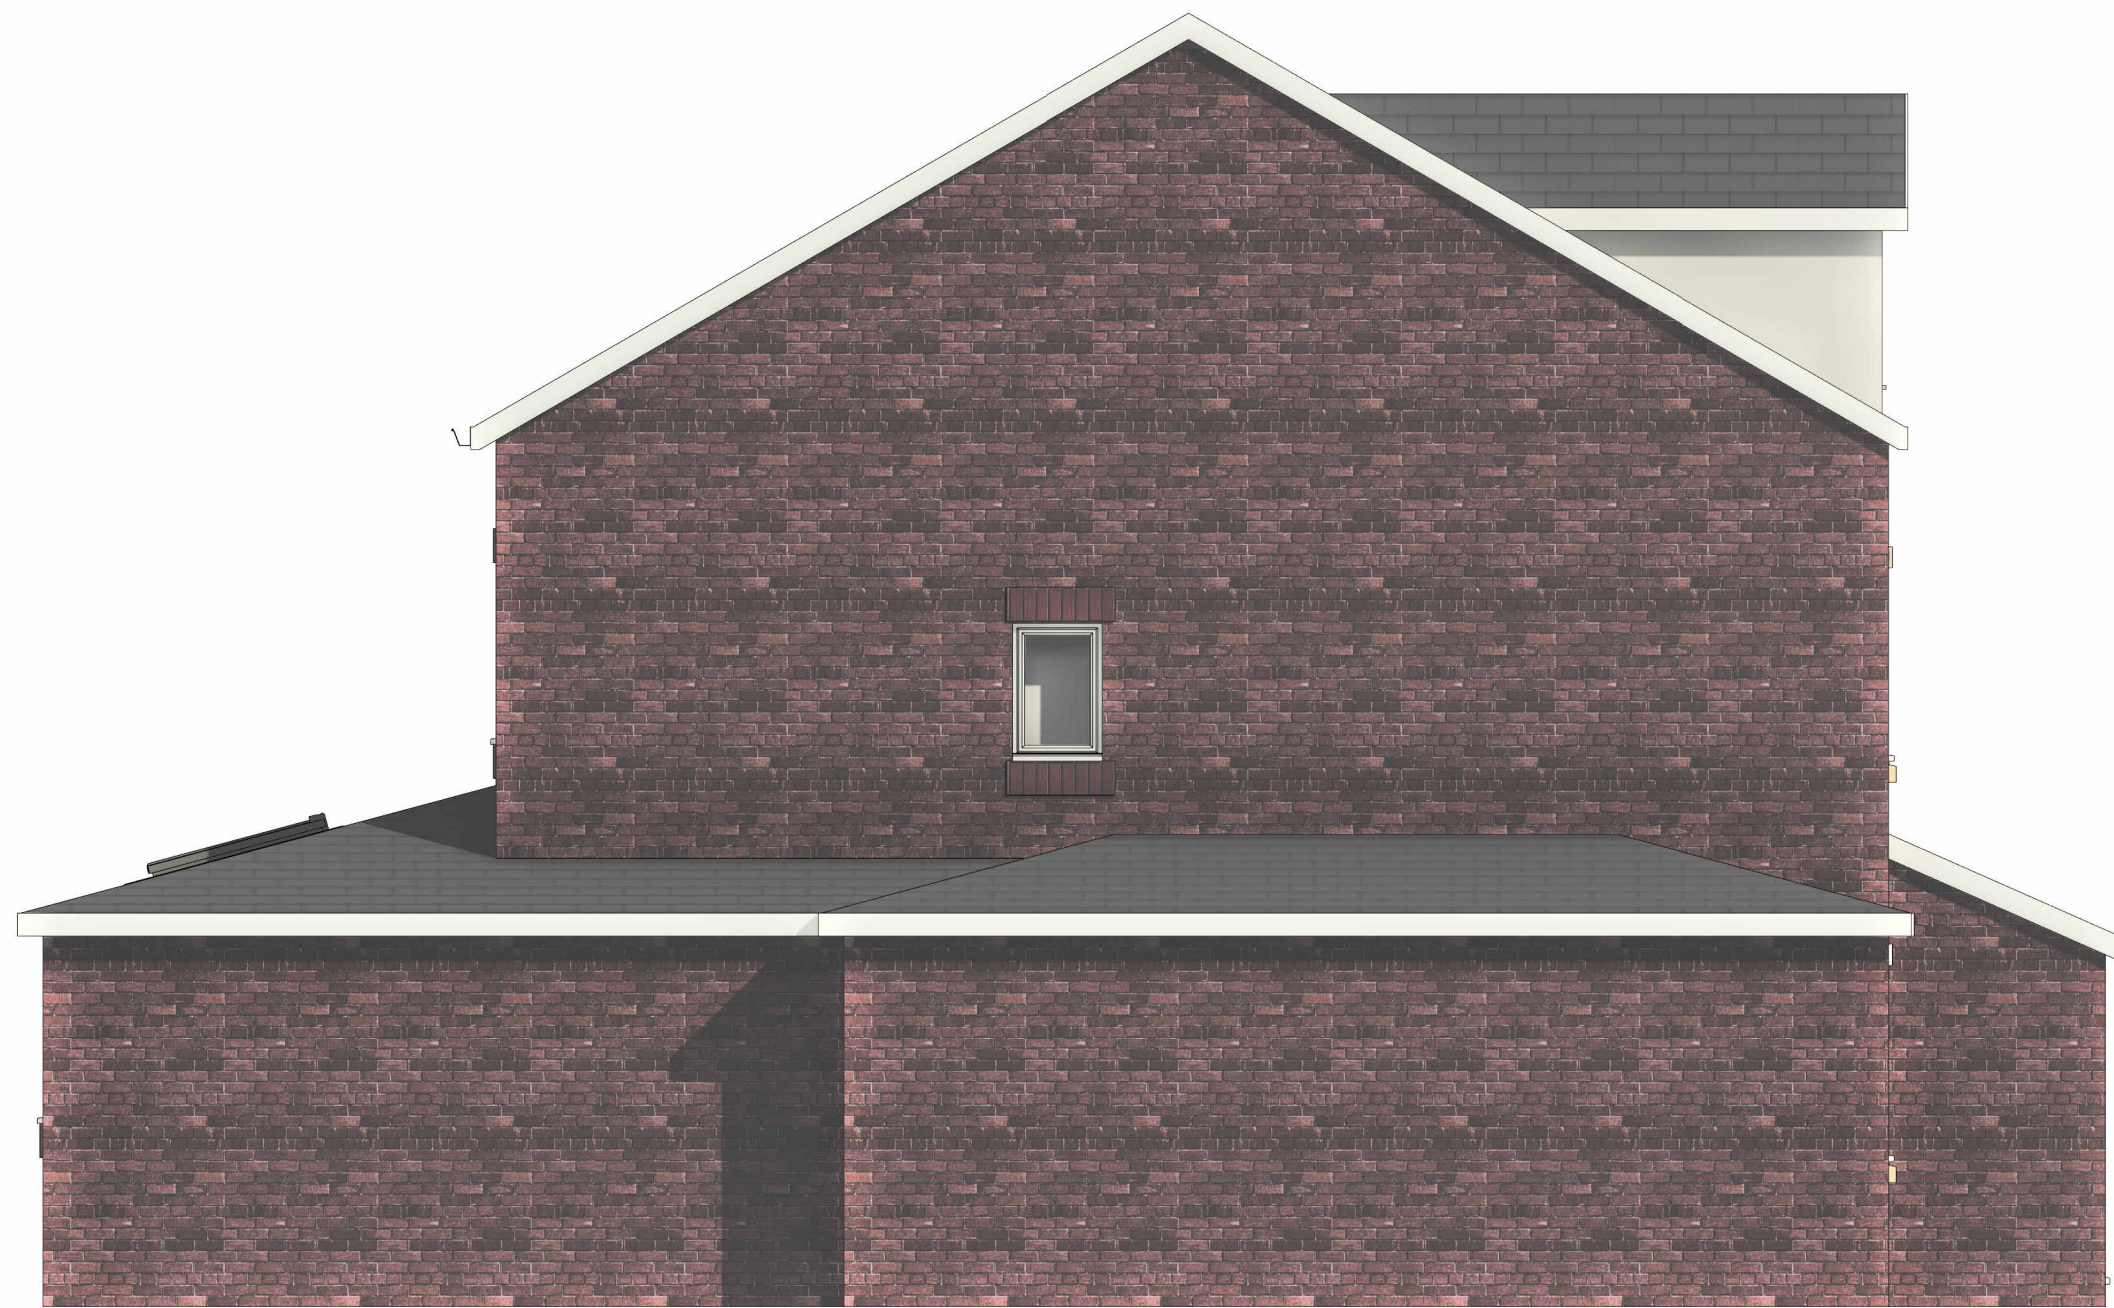


3 Proposed LHS Gable Elevation
1 : 50



4 Proposed Rear Elevation
1 : 50

- Legend
- Brick Work - Plans
 - Block Work - Plans
 - Internal Stud Wall - Plans
 - Insulated Plasterboard - Plans
 - PIR Insulation - Plans
 - Slate Roof Finish
 - Foul Drainage - Plans
 - Demolition - Plans
 - Steel Beams - Plans
 - Heat Detector - Plans

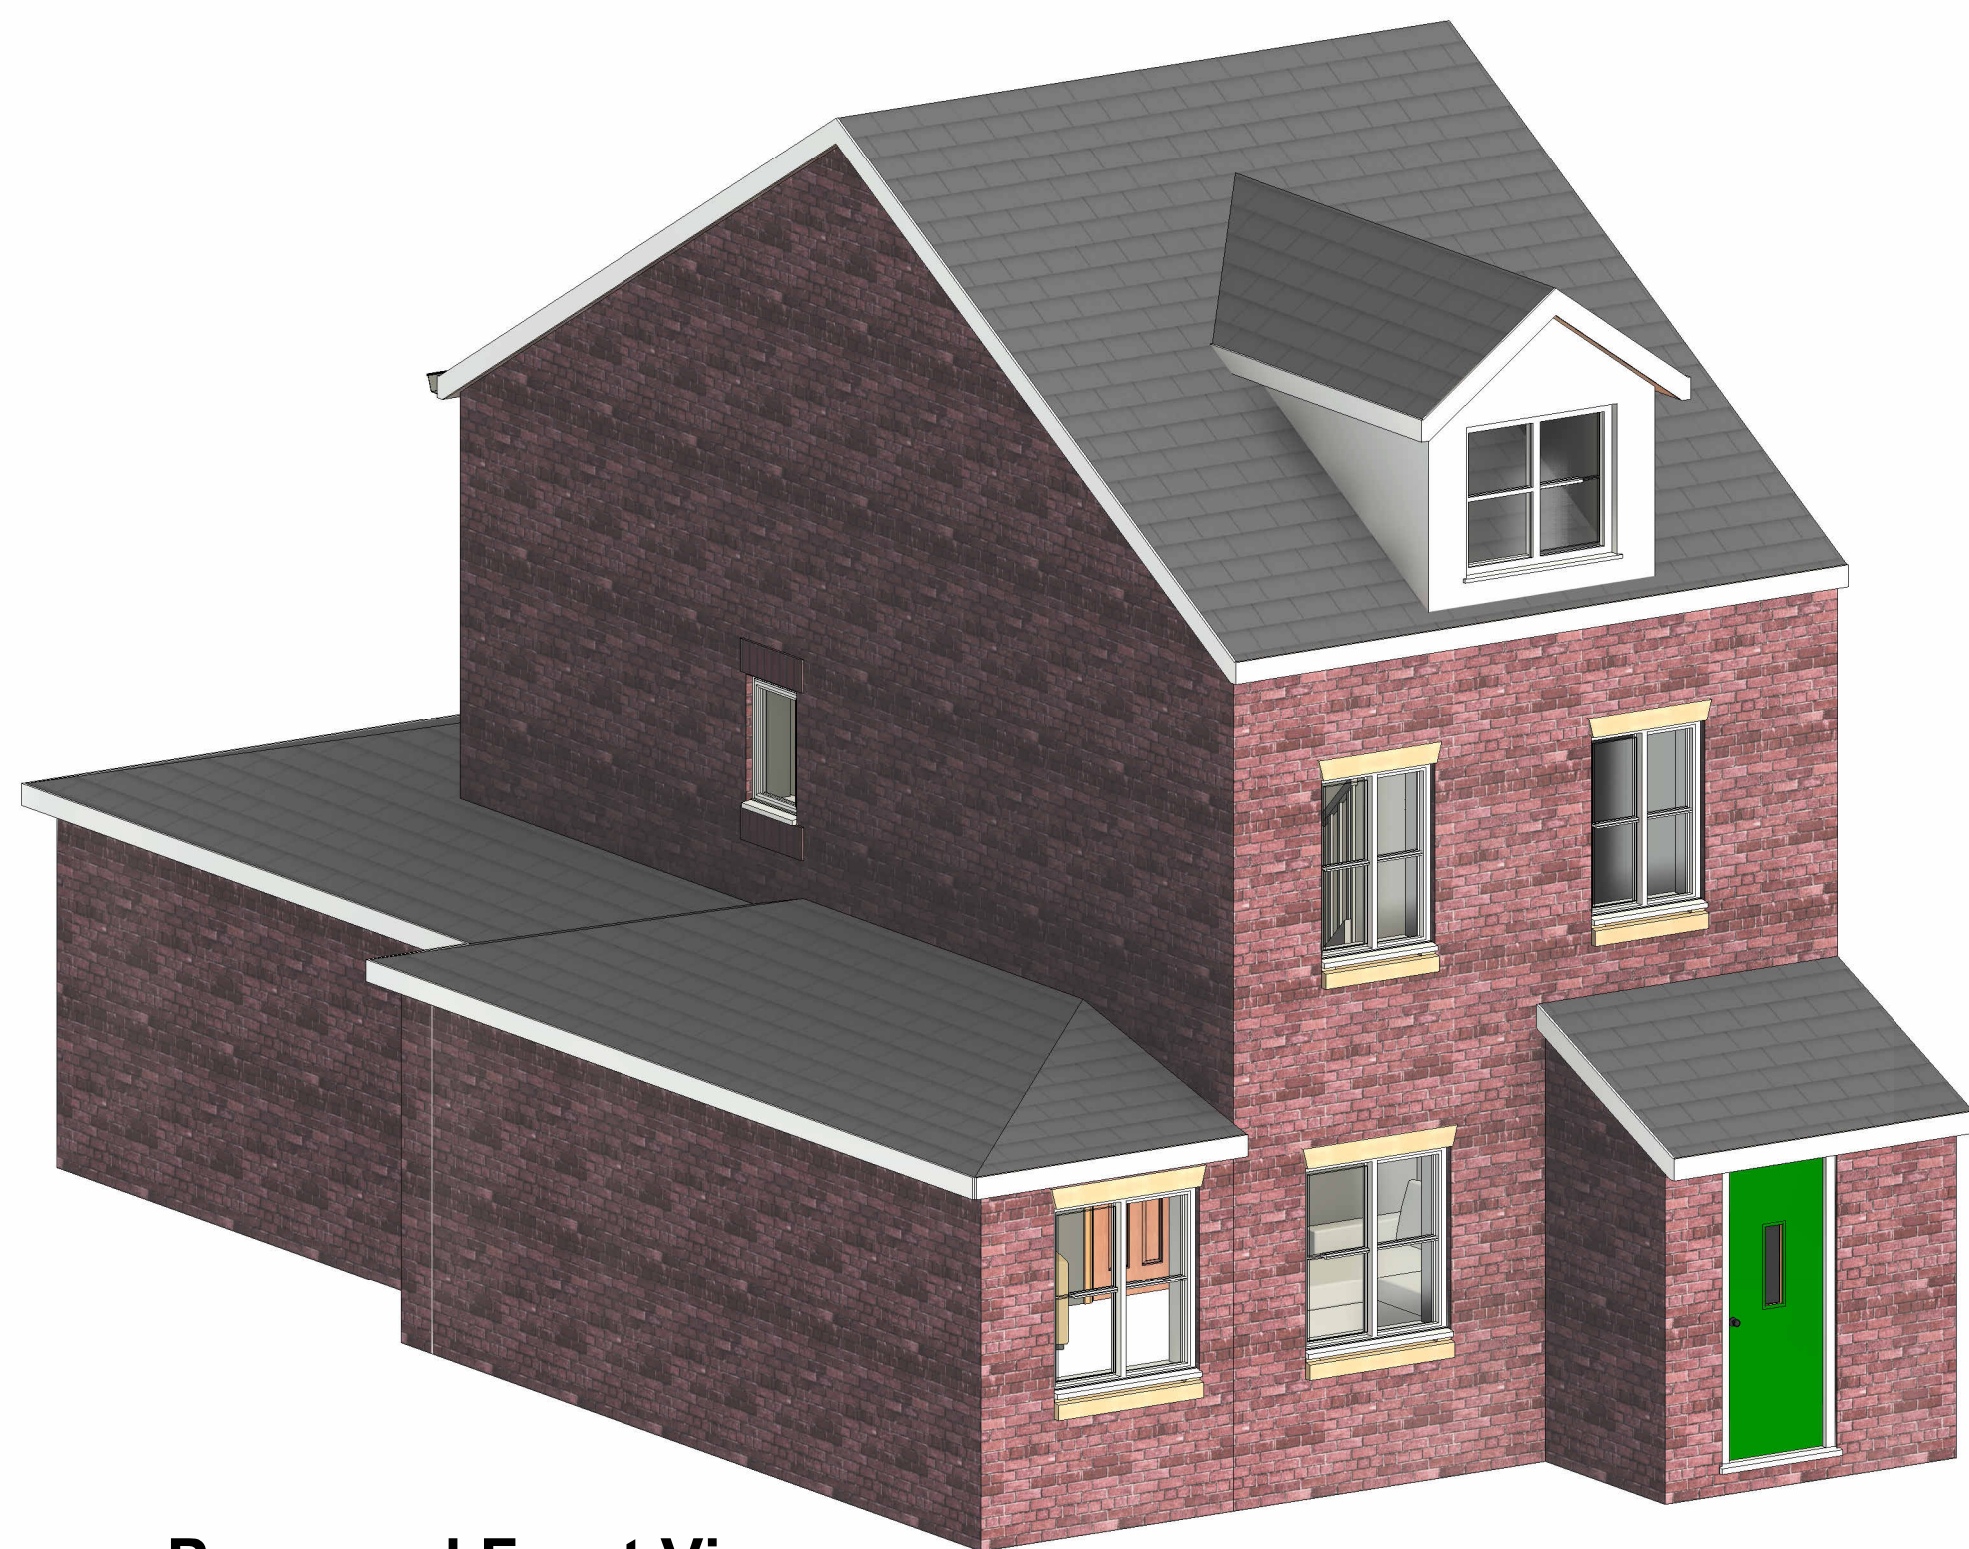

5 Proposed Front View



6 Proposed Rear View

00	Initial Issue	09/09/25
Rev. No.	Revision Description	Rev. Date
Title:	Proposed Floor Plan, Elevations and Roof Layout	
Project:	100 Oakhurst Close Littleborough OL12 9EJ	
Client:	Anna Kirk 100 Oakhurst Close Littleborough OL12 9EJ	
Scale (@ A1)	Drawn By:	Checked By:
1 : 50	JW	AW
Date:	09/09/25	Project Number:
487		
Drawing Number	Revision Number	
JCBD-25-487-2	00	