




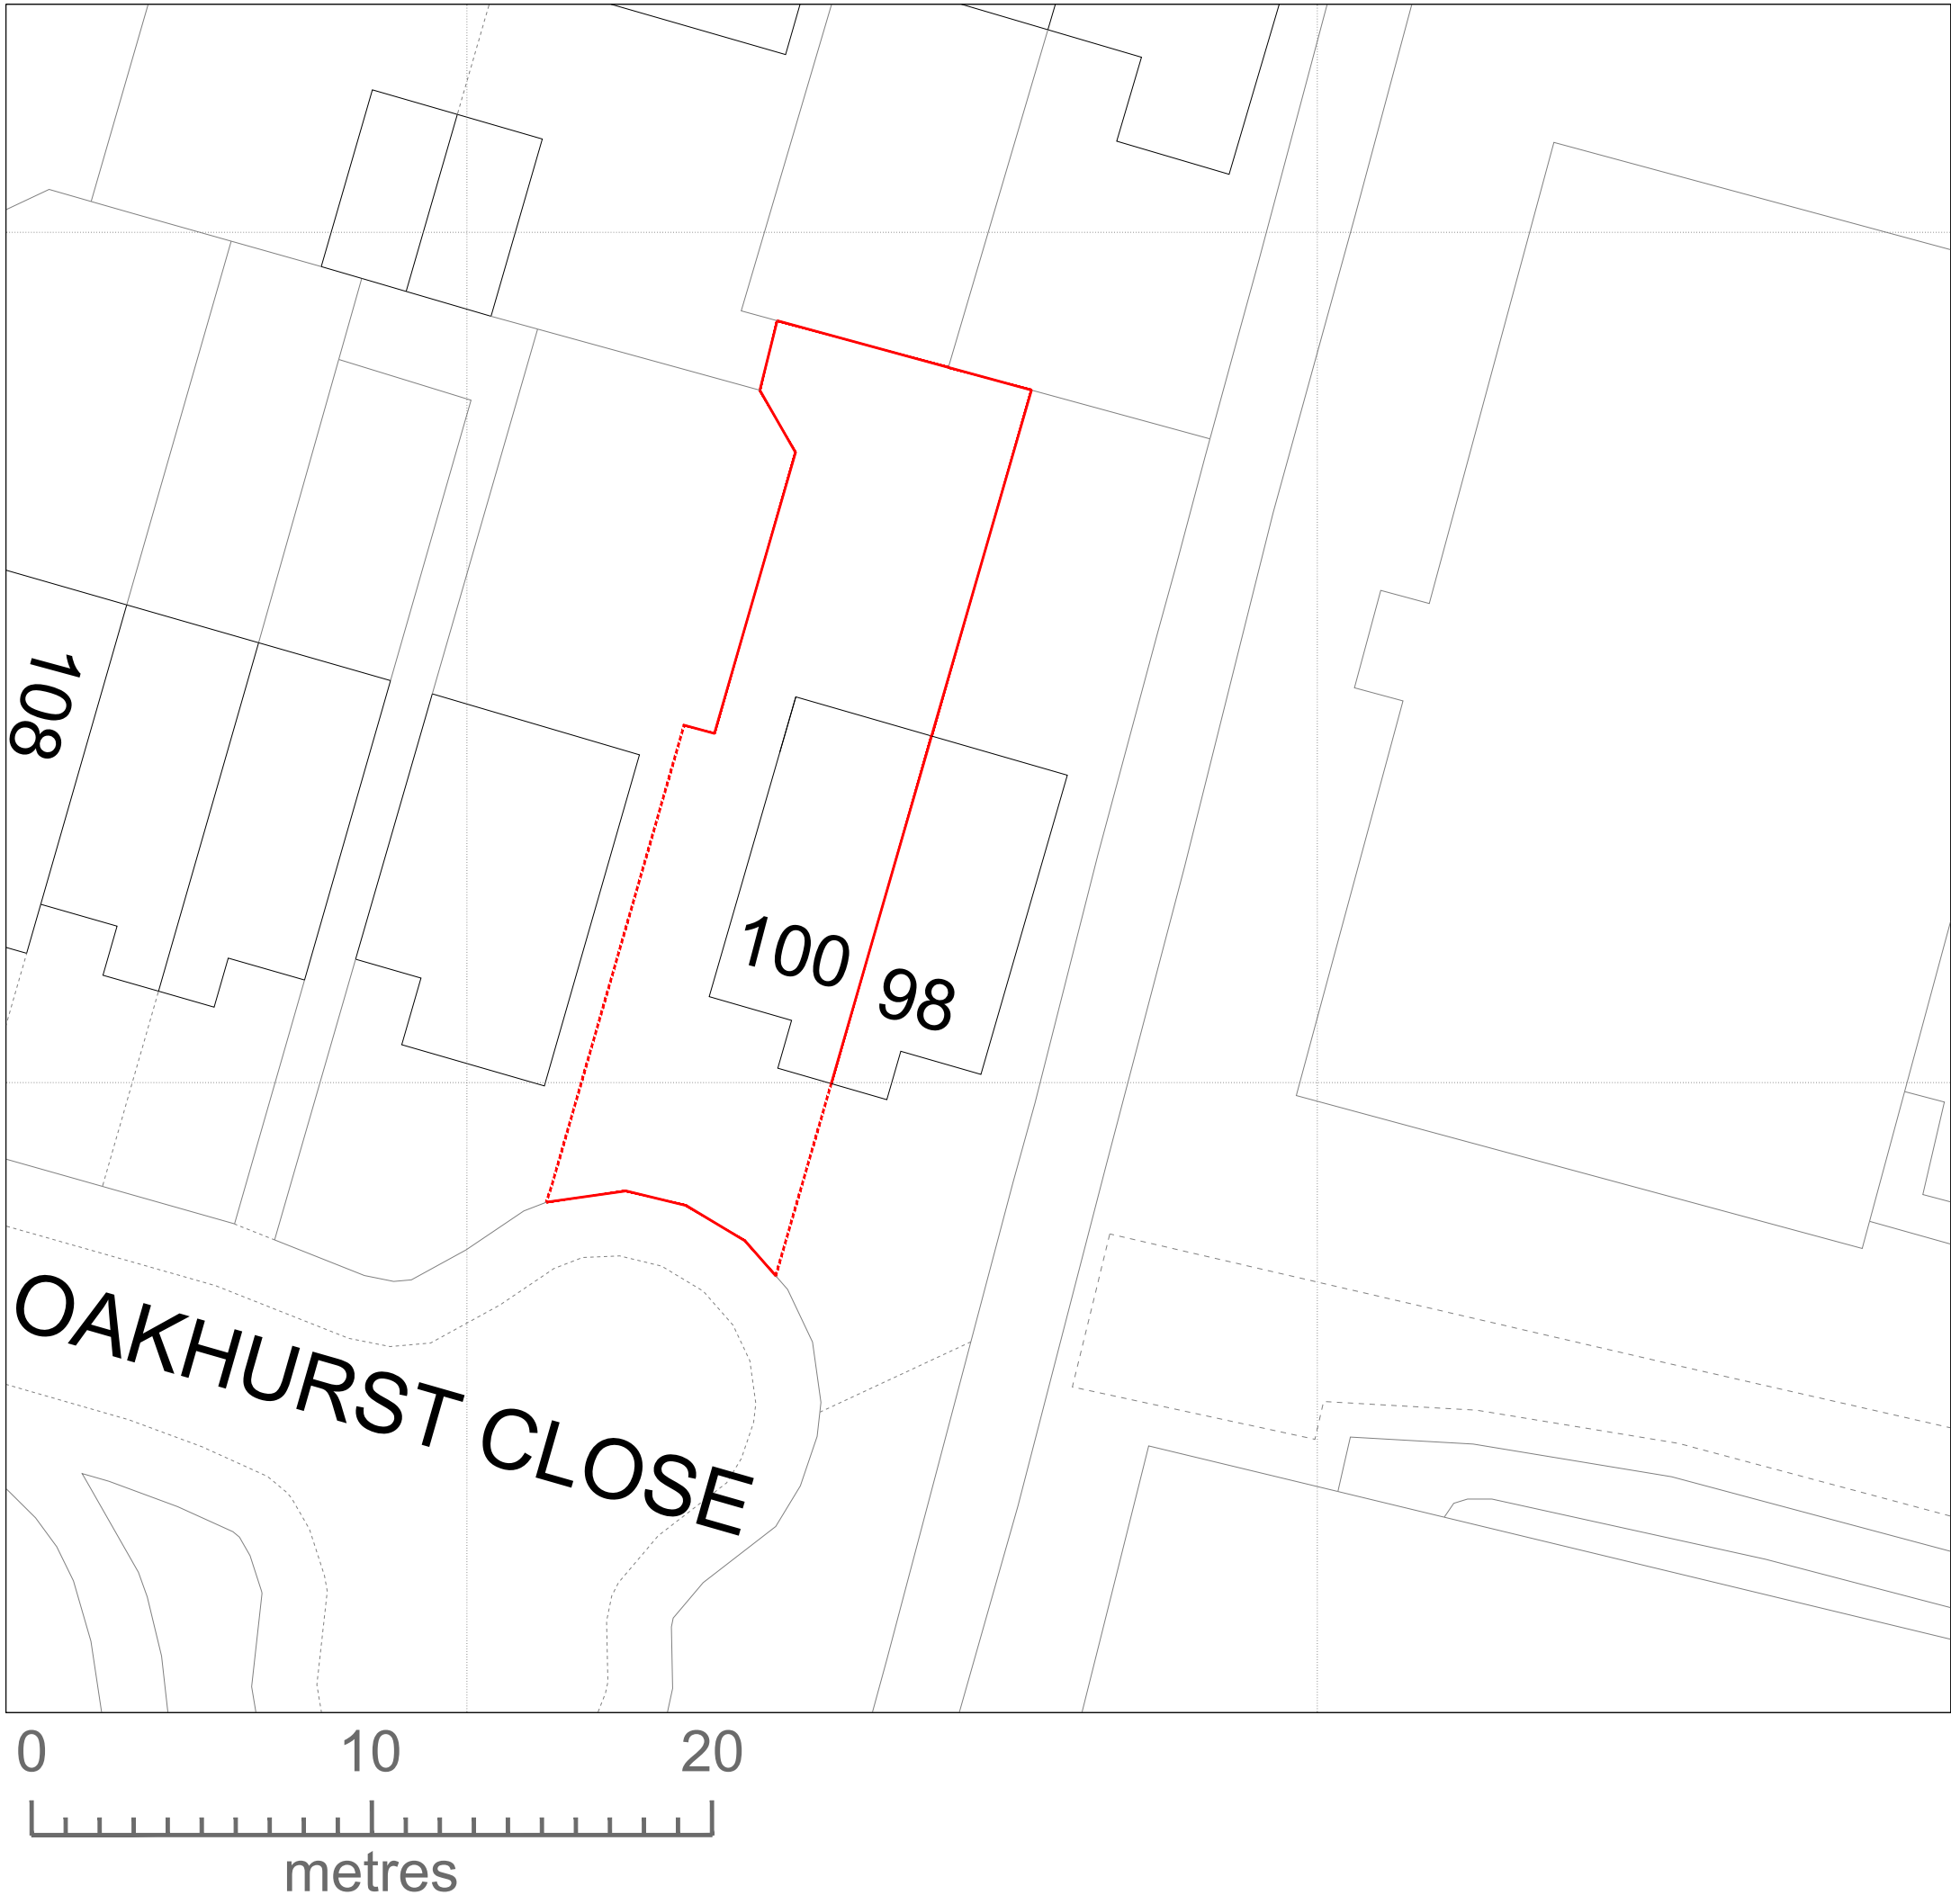



Existing Site Plan 1:200@A1

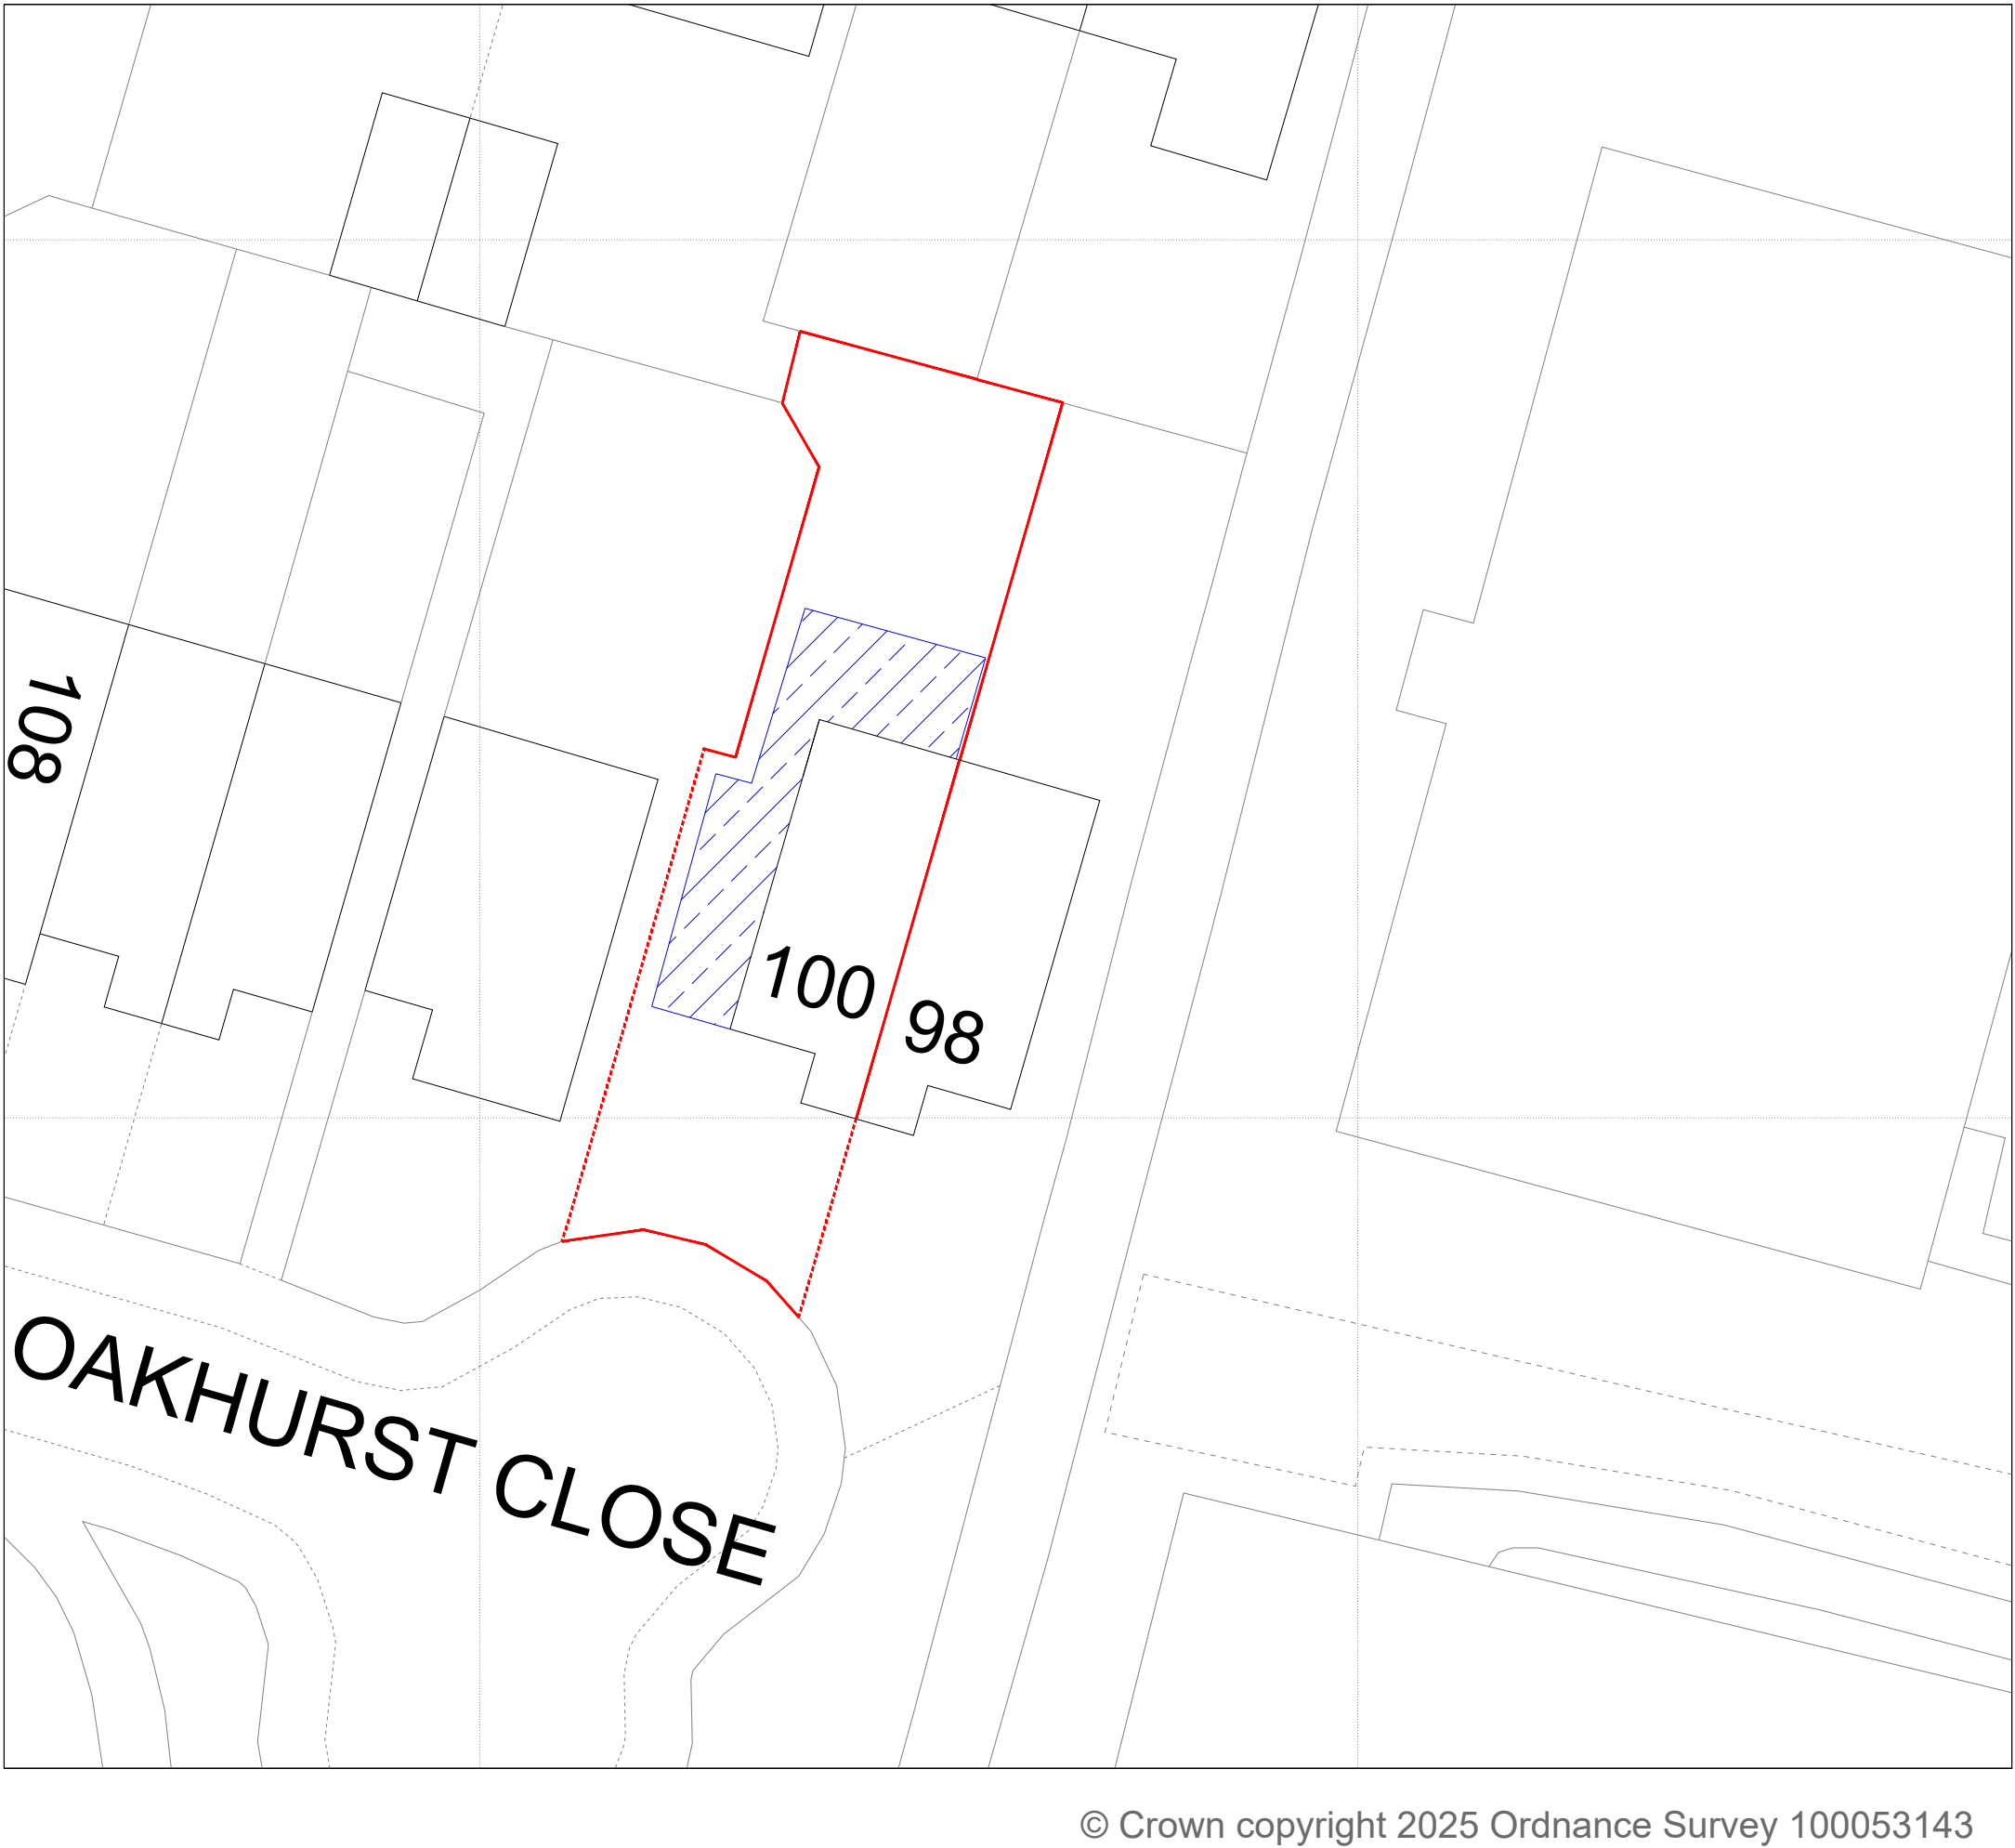

Proposed Site Plan 1:200@A1

Legend

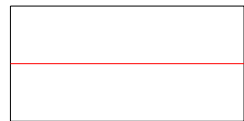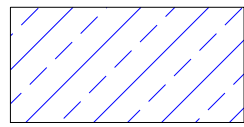-  Property Boundary
-  Proposed New Structure

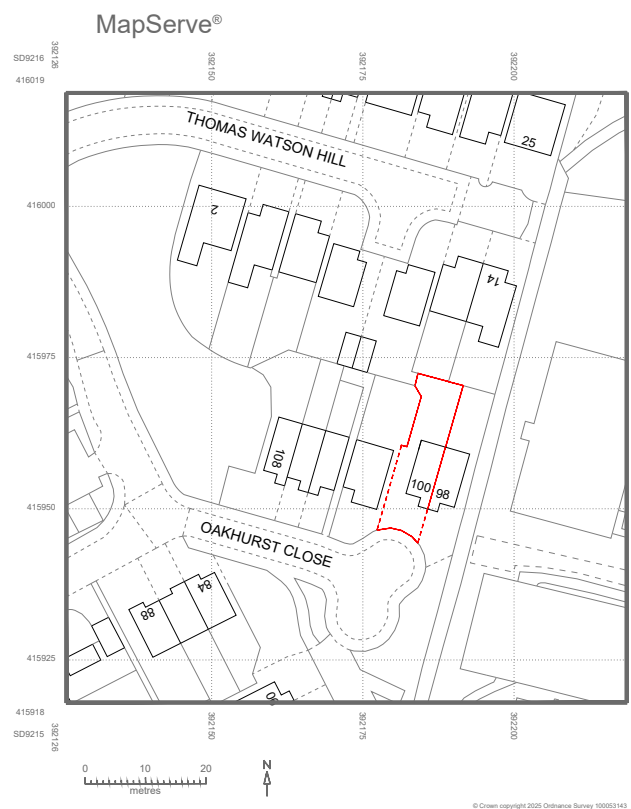

Location Plan 1:1250@A1

Rev. No.		Revision note.		Date.	
Title: Location Plan, Existing and Proposed Site Plans					
Project: 100 Oakhurst Close Littleborough OL12 9EJ					
Client: Anna Kirk 100 Oakhurst Close Littleborough OL12 9EJ					
Scale: Indicated		Designed: AW	Drawn: JW	Date: 09.09.2025	
Drawing No. JCBD-25-487 - 7. Rev00					
			J C Building Design Ltd Tel: 01706 599352 / 07824 871086 enquiries@jcbuildingdesign.co.uk		