

KEY TO SYMBOLS



EXISTING TREE
COVERAGE



EXISTING
TRACK

Date	Description	Rev	By
------	-------------	-----	----

Revision Description



Project:
Proposed Glamping Site - For Mr N Matley
Land Adjacent to 13, Hollingworth Fold, Skye Road,
Littleborough, OL15 0AJ

Drawing Title:
EXISTING SITE PLAN


Drawing Number:
211142-01-12

Revision:
Date: 20.09.2023
Scale: 1:200 @ A1
Drawn By: TA
CAD Dwg File:
Checked By: EC

Issue Status:
Full Planning Application



OWNERSHIP BOUNDARY
SITE BOUNDARY

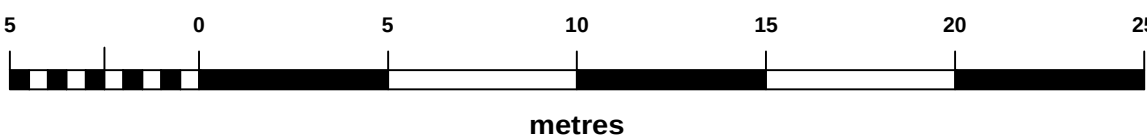

NORTH

