




PROPOSED FRONT ELEVATION

SCALE 1 : 50



PROPOSED GABLE 1 ELEVATION

SCALE 1 : 50

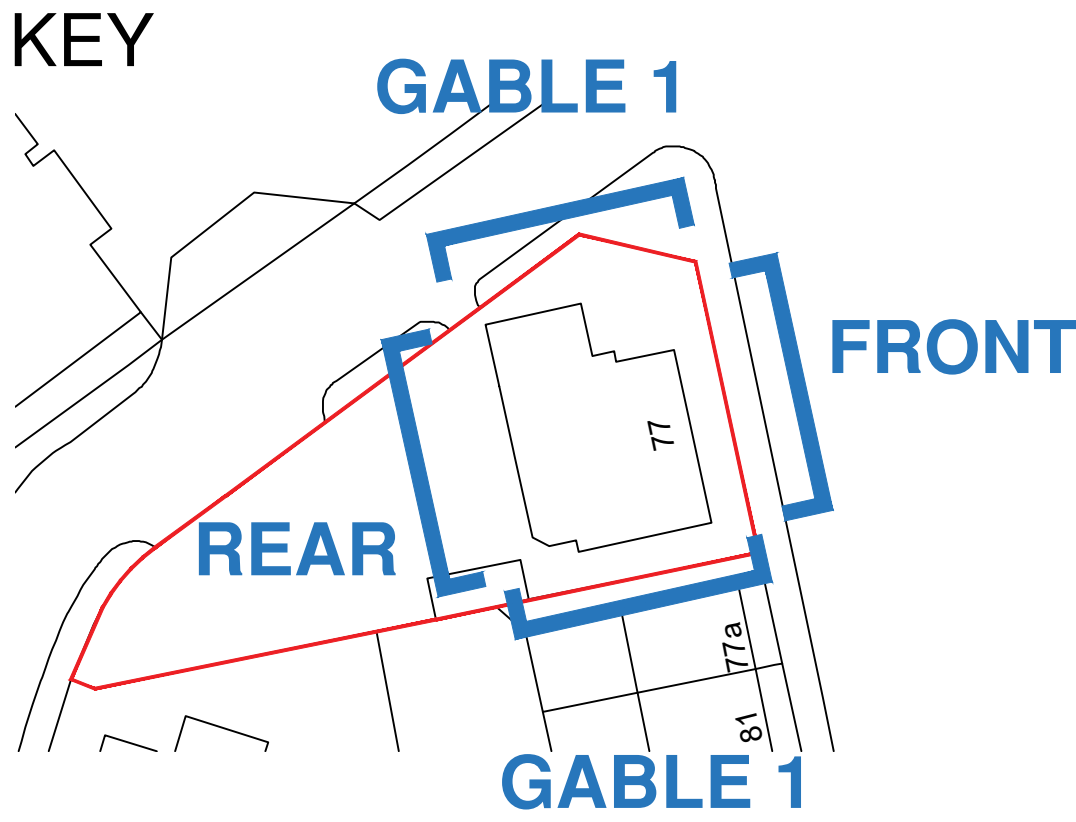

KEY

- 1 Proposed red brick to match existing
- 2 Proposed grey roof tiles to match existing
- 3 Proposed dark grey aluminium double glazed window/door to assembly



PROPOSED REAR ELEVATION

SCALE 1 : 50



PROPOSED GABLE 2 ELEVATION

SCALE 1 : 50

scale 1:50 0 2.5m



IMPORTANT NOTES: Do Not Scale from this Drawing.
Use Figured Dimensions Only.

DRAWING STATUS:			INFORMATION			FOOTPRINT DESIGN		
REVISION	DATE	DESCRIPTION	SCALE	DATE	DESCRIPTION	CLIENT: OMAR LAW LIMITED	SCALE: 1:50@A1	DATE: 18.09.24
						PROJECT: 77 MELLOR STREET, ROCHDALE		
						DRAWING TITLE: PROPOSED ELEVATION		
						DRAWING NO: A138_L(00)007		