


Survey drawings from:
Survey Operations
24C149/001 Topographical Survey
24C150/001 Ground Floor plan
Dated February 2025

- Pedestrian Linkage
- 7 no. proposed trees
- Proposed planters and landscaped areas

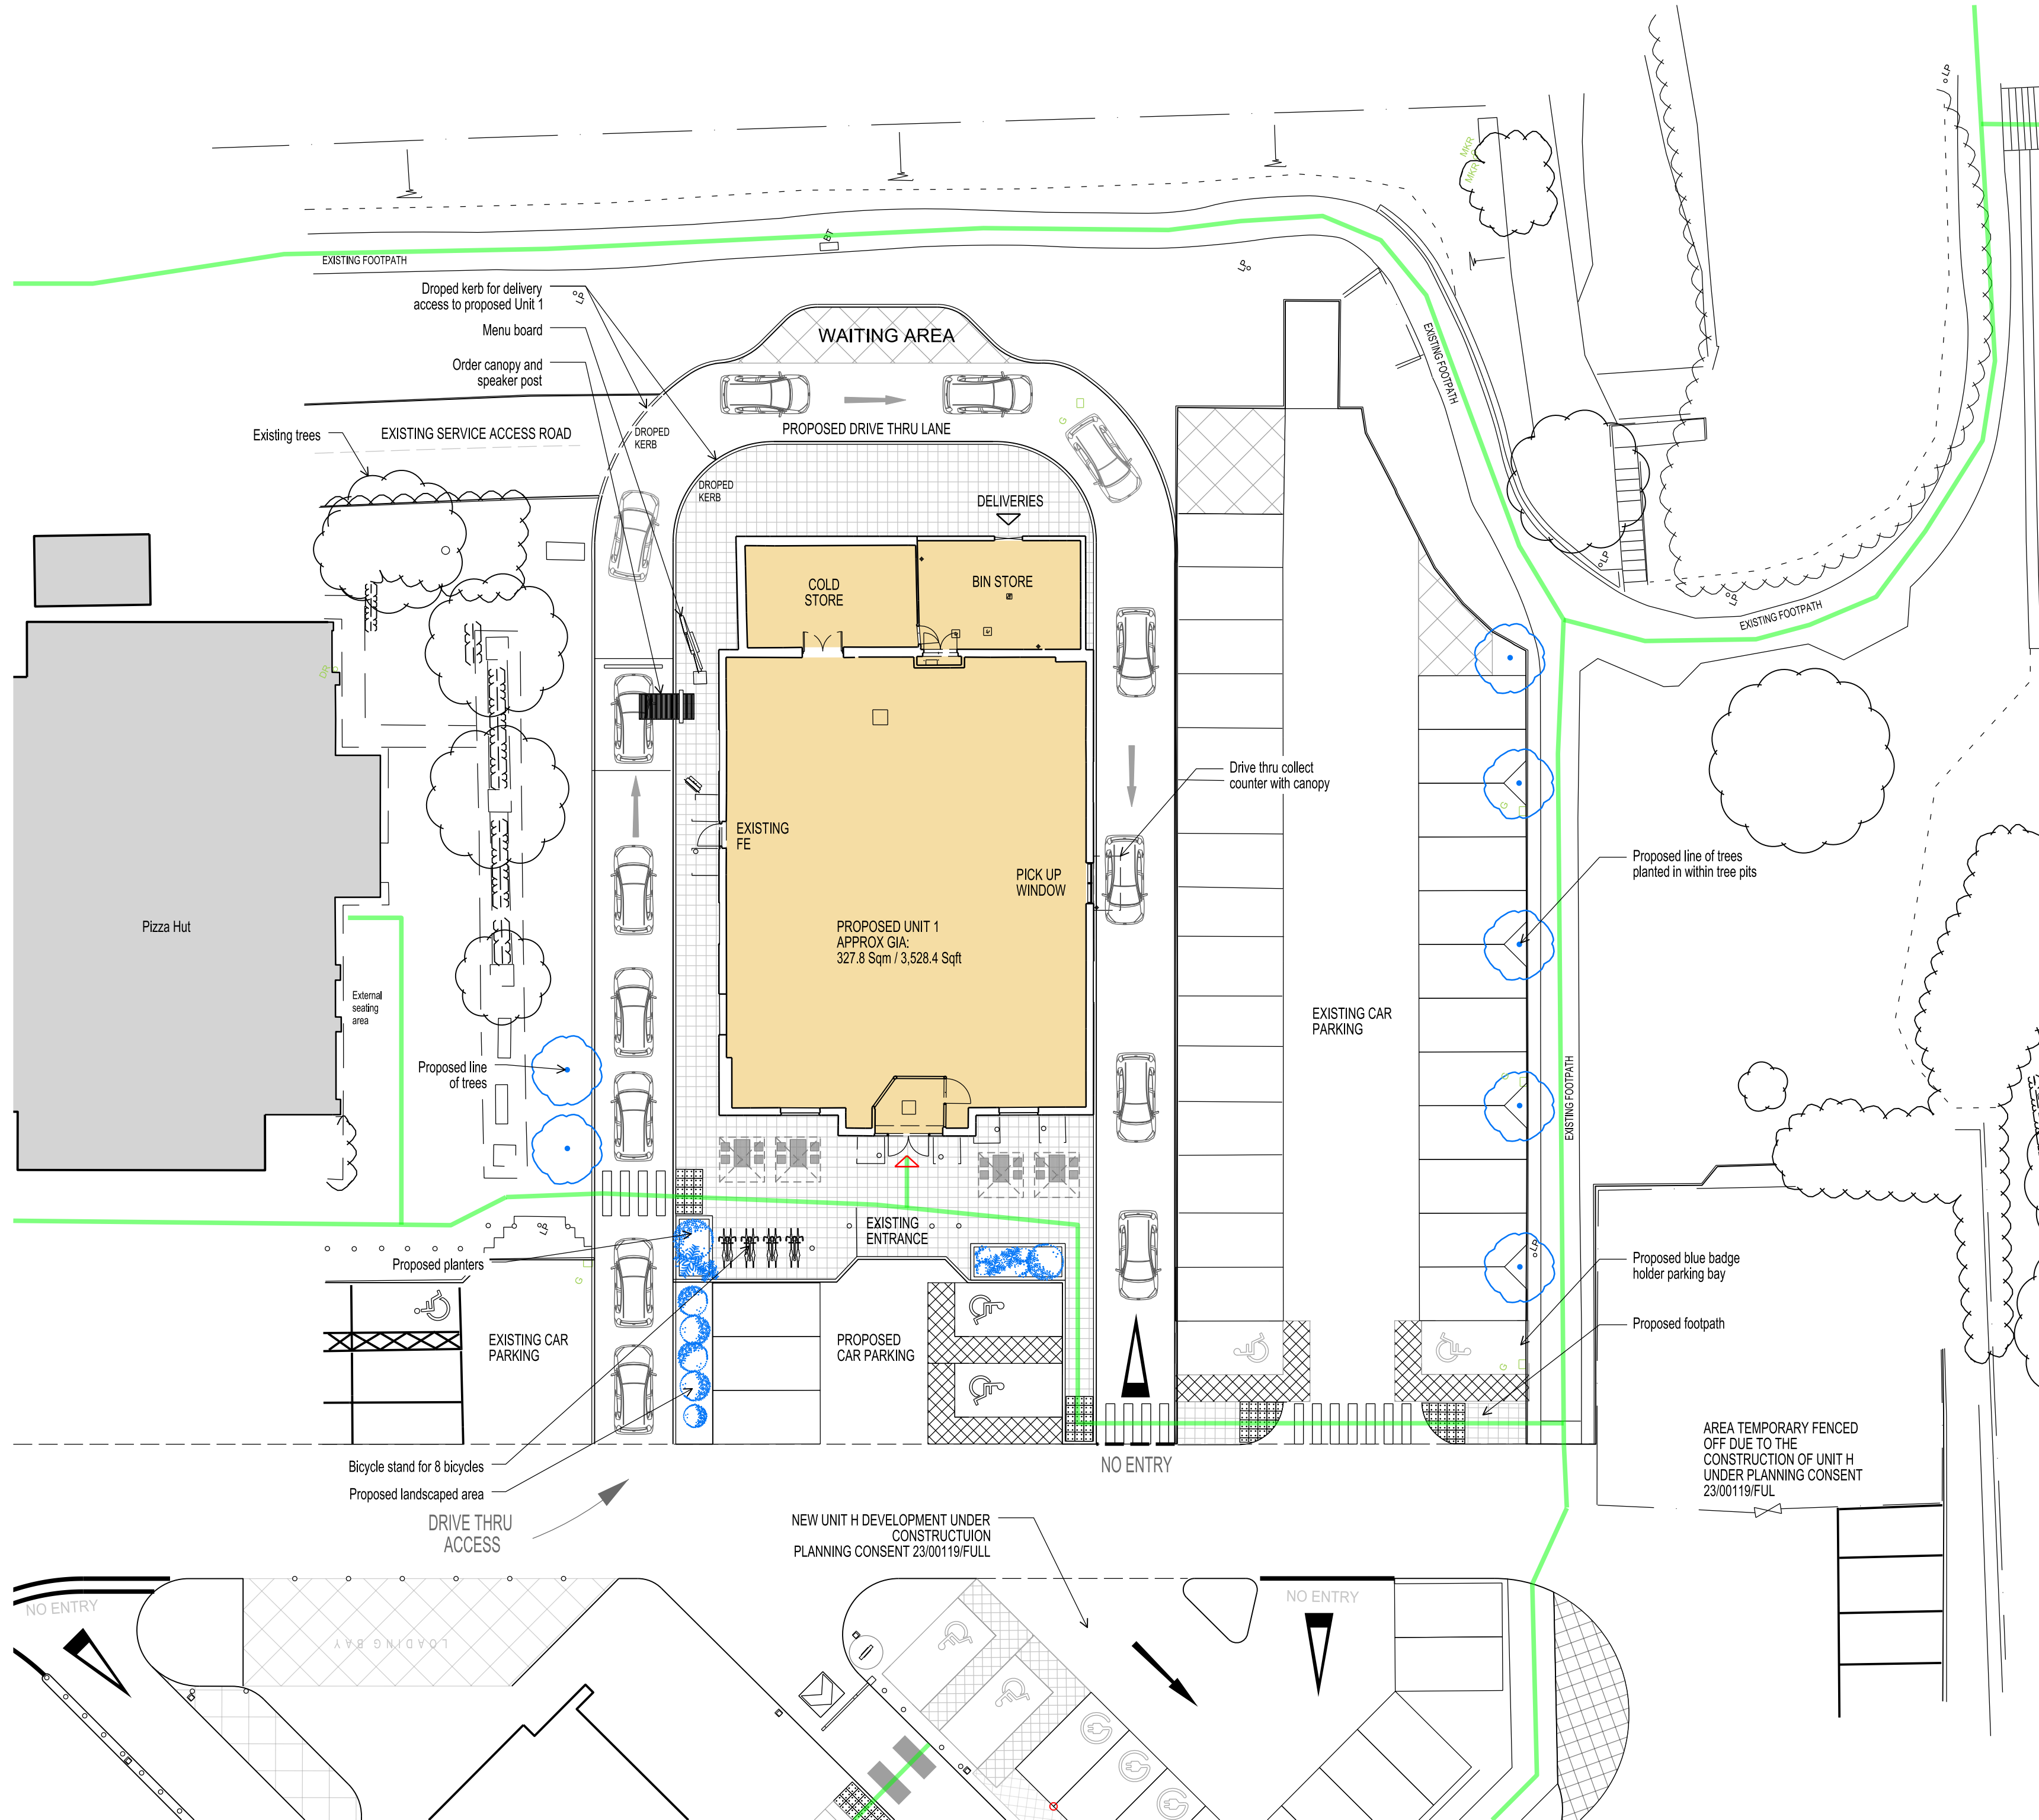

D	10.09.25	PLANNING ISSUE	CF
C	20.08.25	SITE BOUNDARY AND CAR PARKING AMENDED	CF
B	16.07.25	DRAFT PLANNING ISSUE	CF
A	28.05.25	PEDESTRIAN LINKAGE SHOWN, OPTION 1 LAYOUT AMENDED	CF

REV. DATE NOTES INIT.

CLIENT / PROJECT
AIG HOLDINGS LTD
SANDBROOK PARK, ROCHDALE
OL11 1RY
DRAWING TITLE
PROPOSED SITE PLAN
FORMER PINK DRISPS UNIT 1
OPTION 1
STATUS

PLANNING

DATE	10.07.2025	DRAWN	CF	SCALE @ A1 / A3	1:200
------	------------	-------	----	-----------------	-------

PROJECT NUMBER	UNIT / BLOCK	CI / SFB CODE	TYPE A NUMBER	REVISION LETTER
----------------	--------------	---------------	---------------	-----------------

DRAWING NO.	L	010	D
-------------	---	-----	---

Site Location Plans	L	GA Plans	P	Sections	D	Details	B	Sections	P	Details	C
---------------------	---	----------	---	----------	---	---------	---	----------	---	---------	---

THE RATCLIFFE GROVES PARTNERSHIP

LONDON
18 BEECHWOOD ROAD
LONDON W12 4EB
T. 020 7608 6666 E. london@rgp.co.uk
www.rgp.co.uk

MANCHESTER
105 MANCHESTER ROAD
BURY LANCASHIRE BL9 9TD
T. 0161 797 6000 E. manchester@rgp.co.uk

