



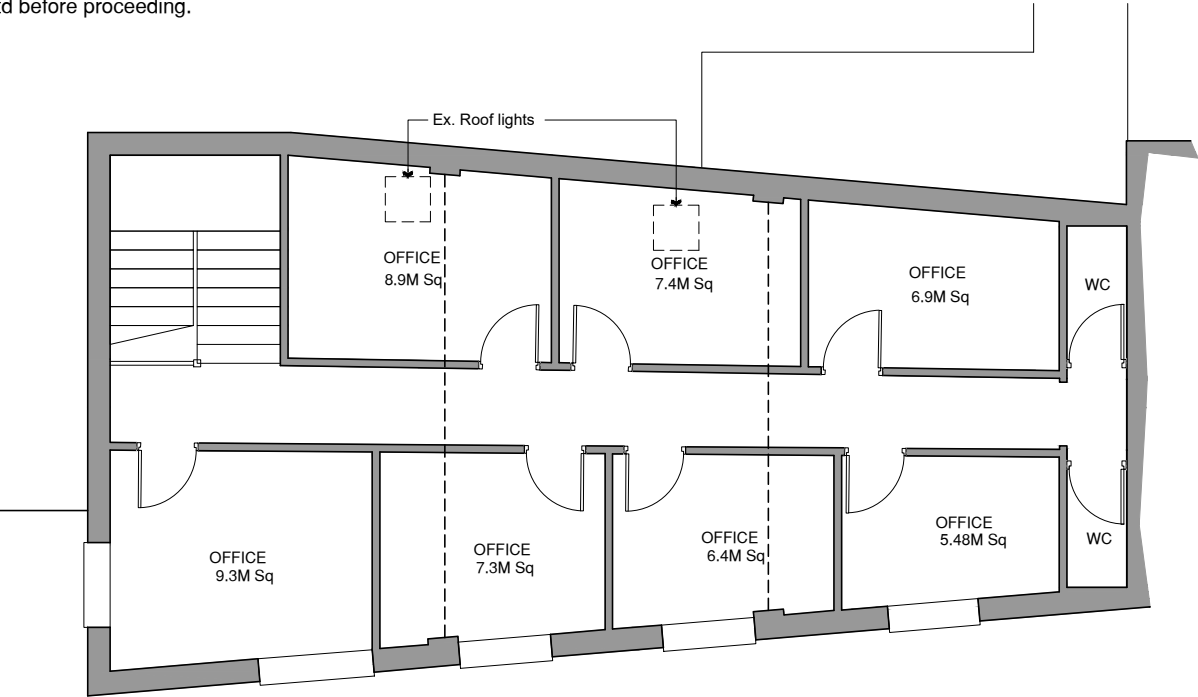

First Floor Plan -

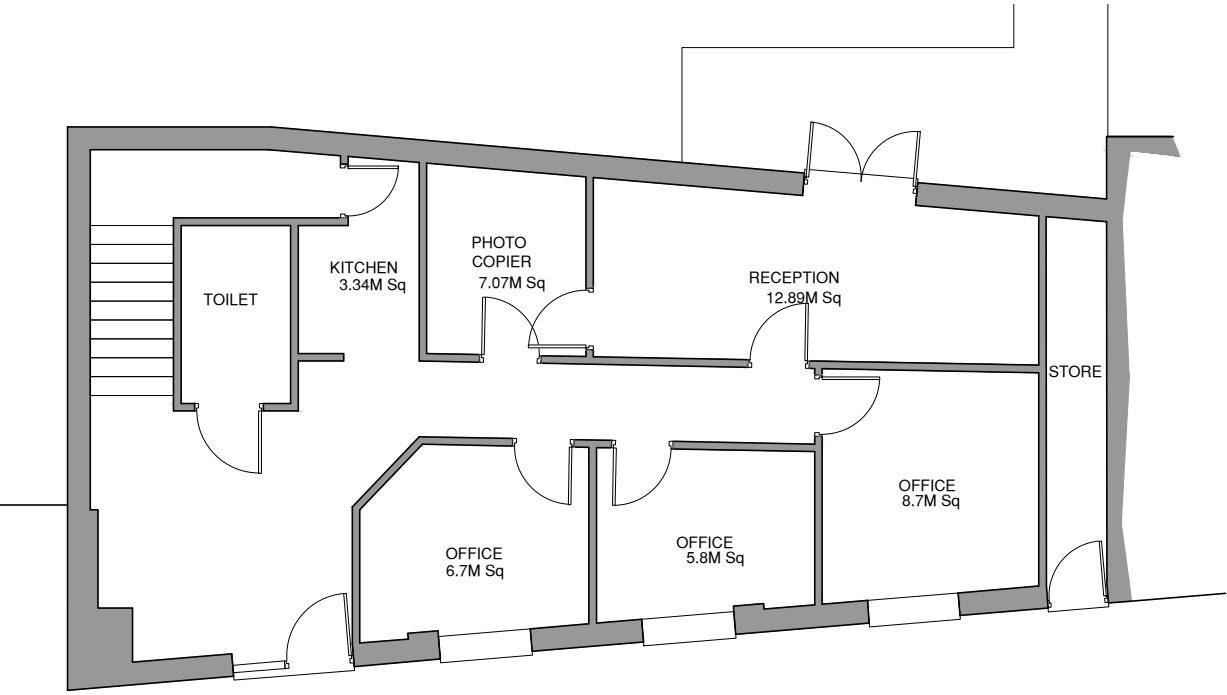


Ground Floor Plan -

0 1 2 3 4 5m
Scale 1:100




Rear Elevation

0 1 2 3 4 5m
Scale 1 : 100

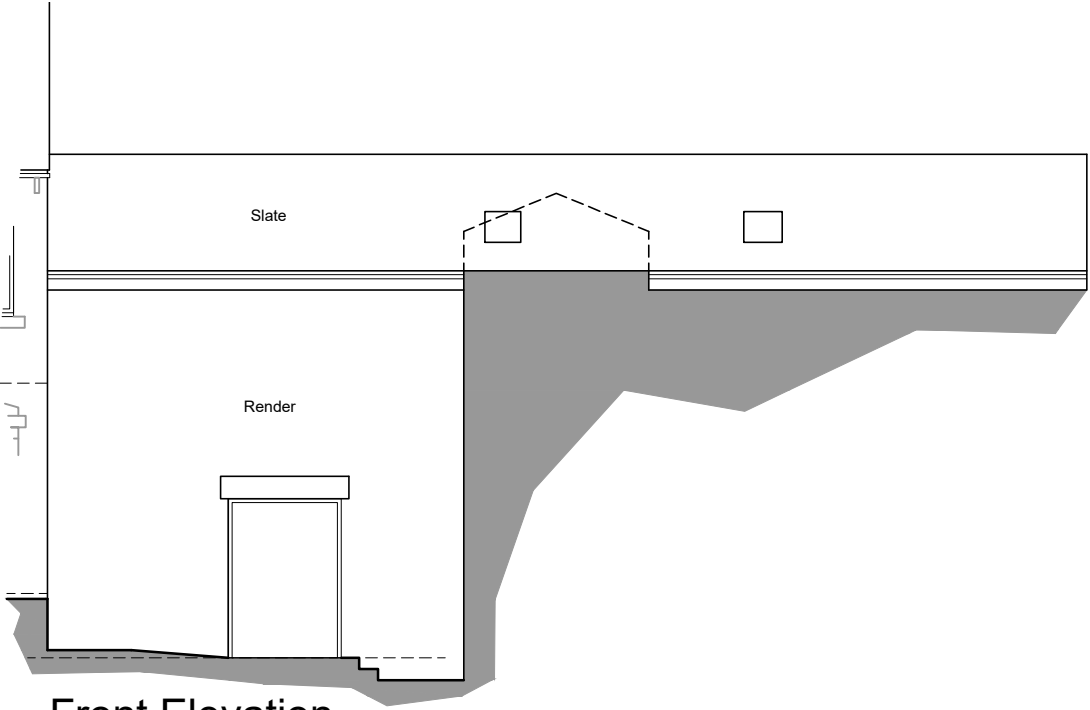

Front Elevation

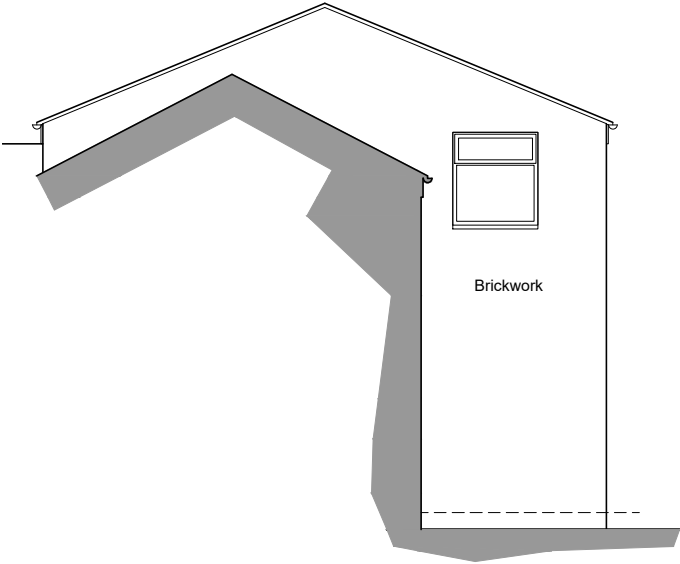

Side Elevation

DP Architectural Services LTD The Coach House Preston Road Charnock Richard Chorley, Lancashire PR7 5LH m. 07877 595100 e.dparch69@gmail.com		Client Abdul Rouf 59 George Street Rochdale OL16 2RR		Project 69a Church Street Littleborough OL15 8AE		Drawings Existing Plans and elevations	
		Paper size Date	A3 Sept 2025	Job no Scale	24-2025 1:100	Drawing no Revision	EX03 A