




- GENERAL NOTES
1. This plan has been prepared for the submission and approval under Town and Country Planning only.
  2. Fuel installation to be fully compliant with all relevant current Licensing and Environmental Standard and Regulations.
  3. Any advertisement shown is subject to a separate application

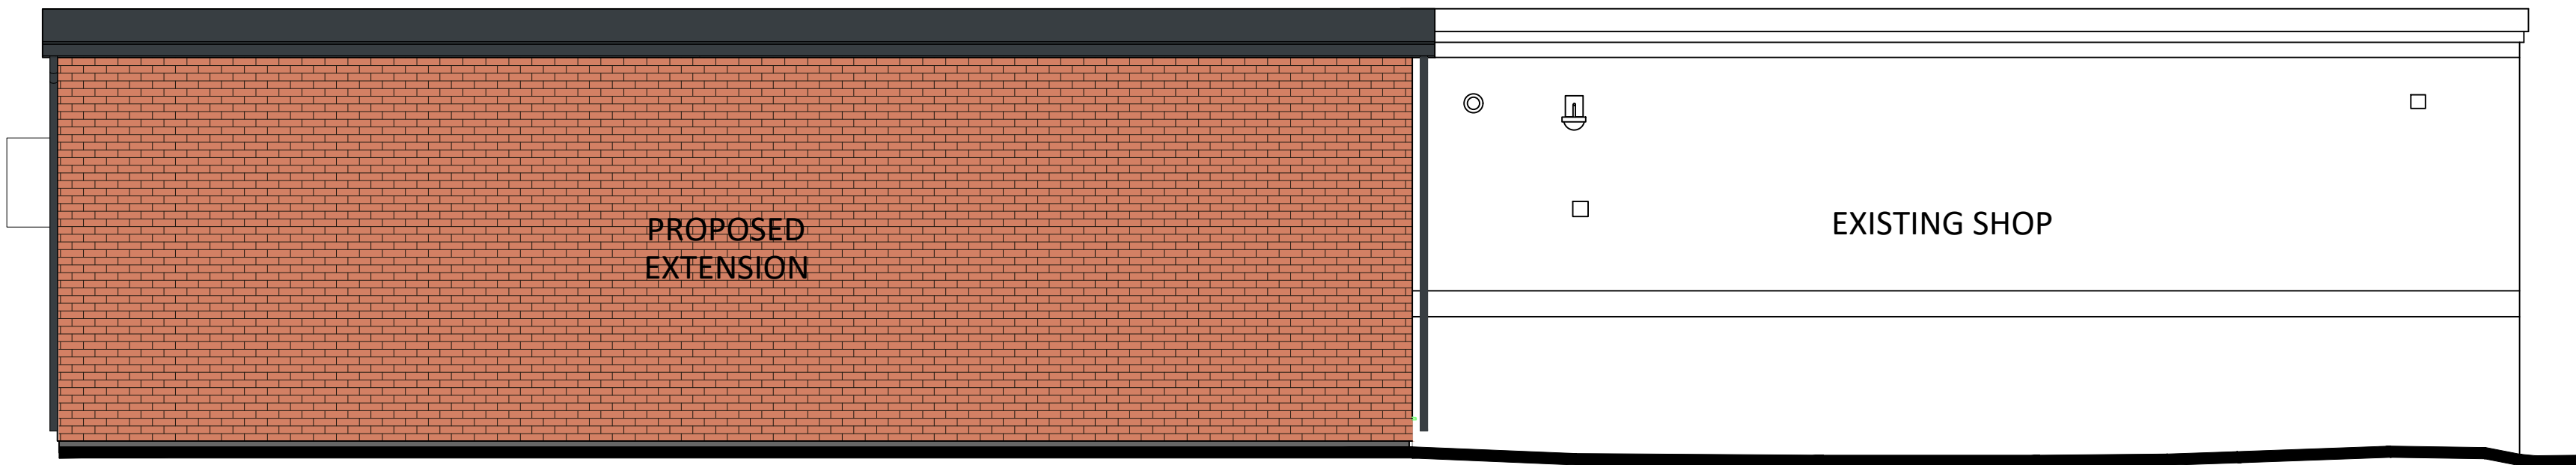


FULL BACK ELEVATION  
Scale 1 : 50

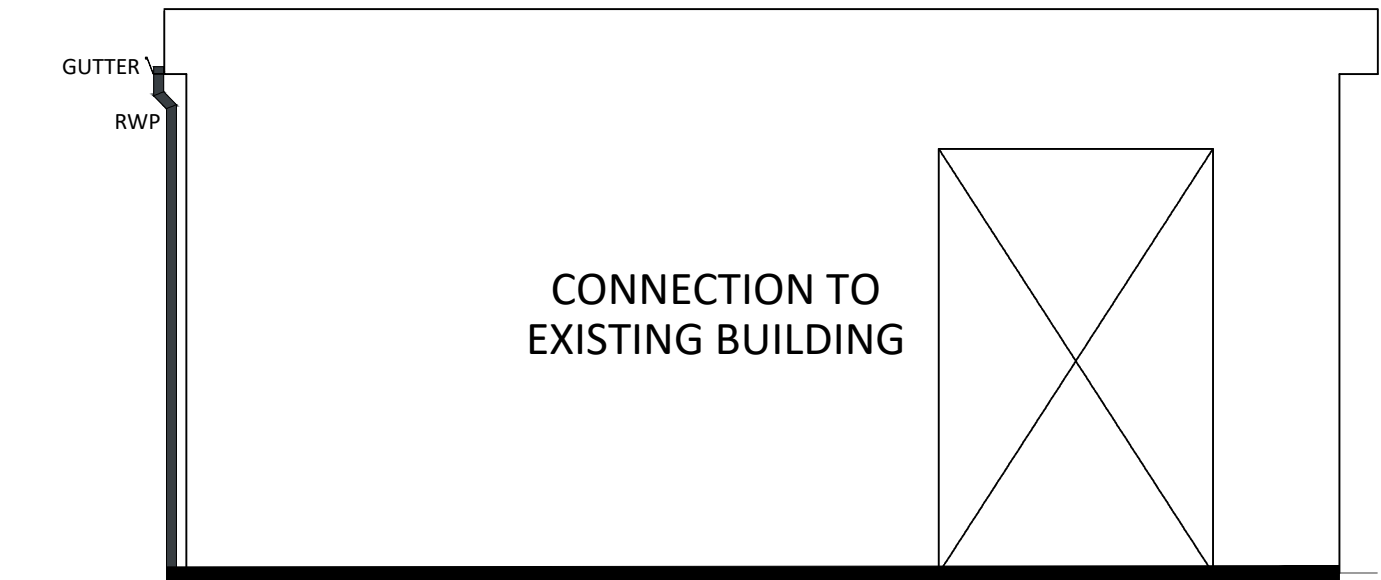

SIDE CONNECTION ELEVATION  
Scale 1 : 50

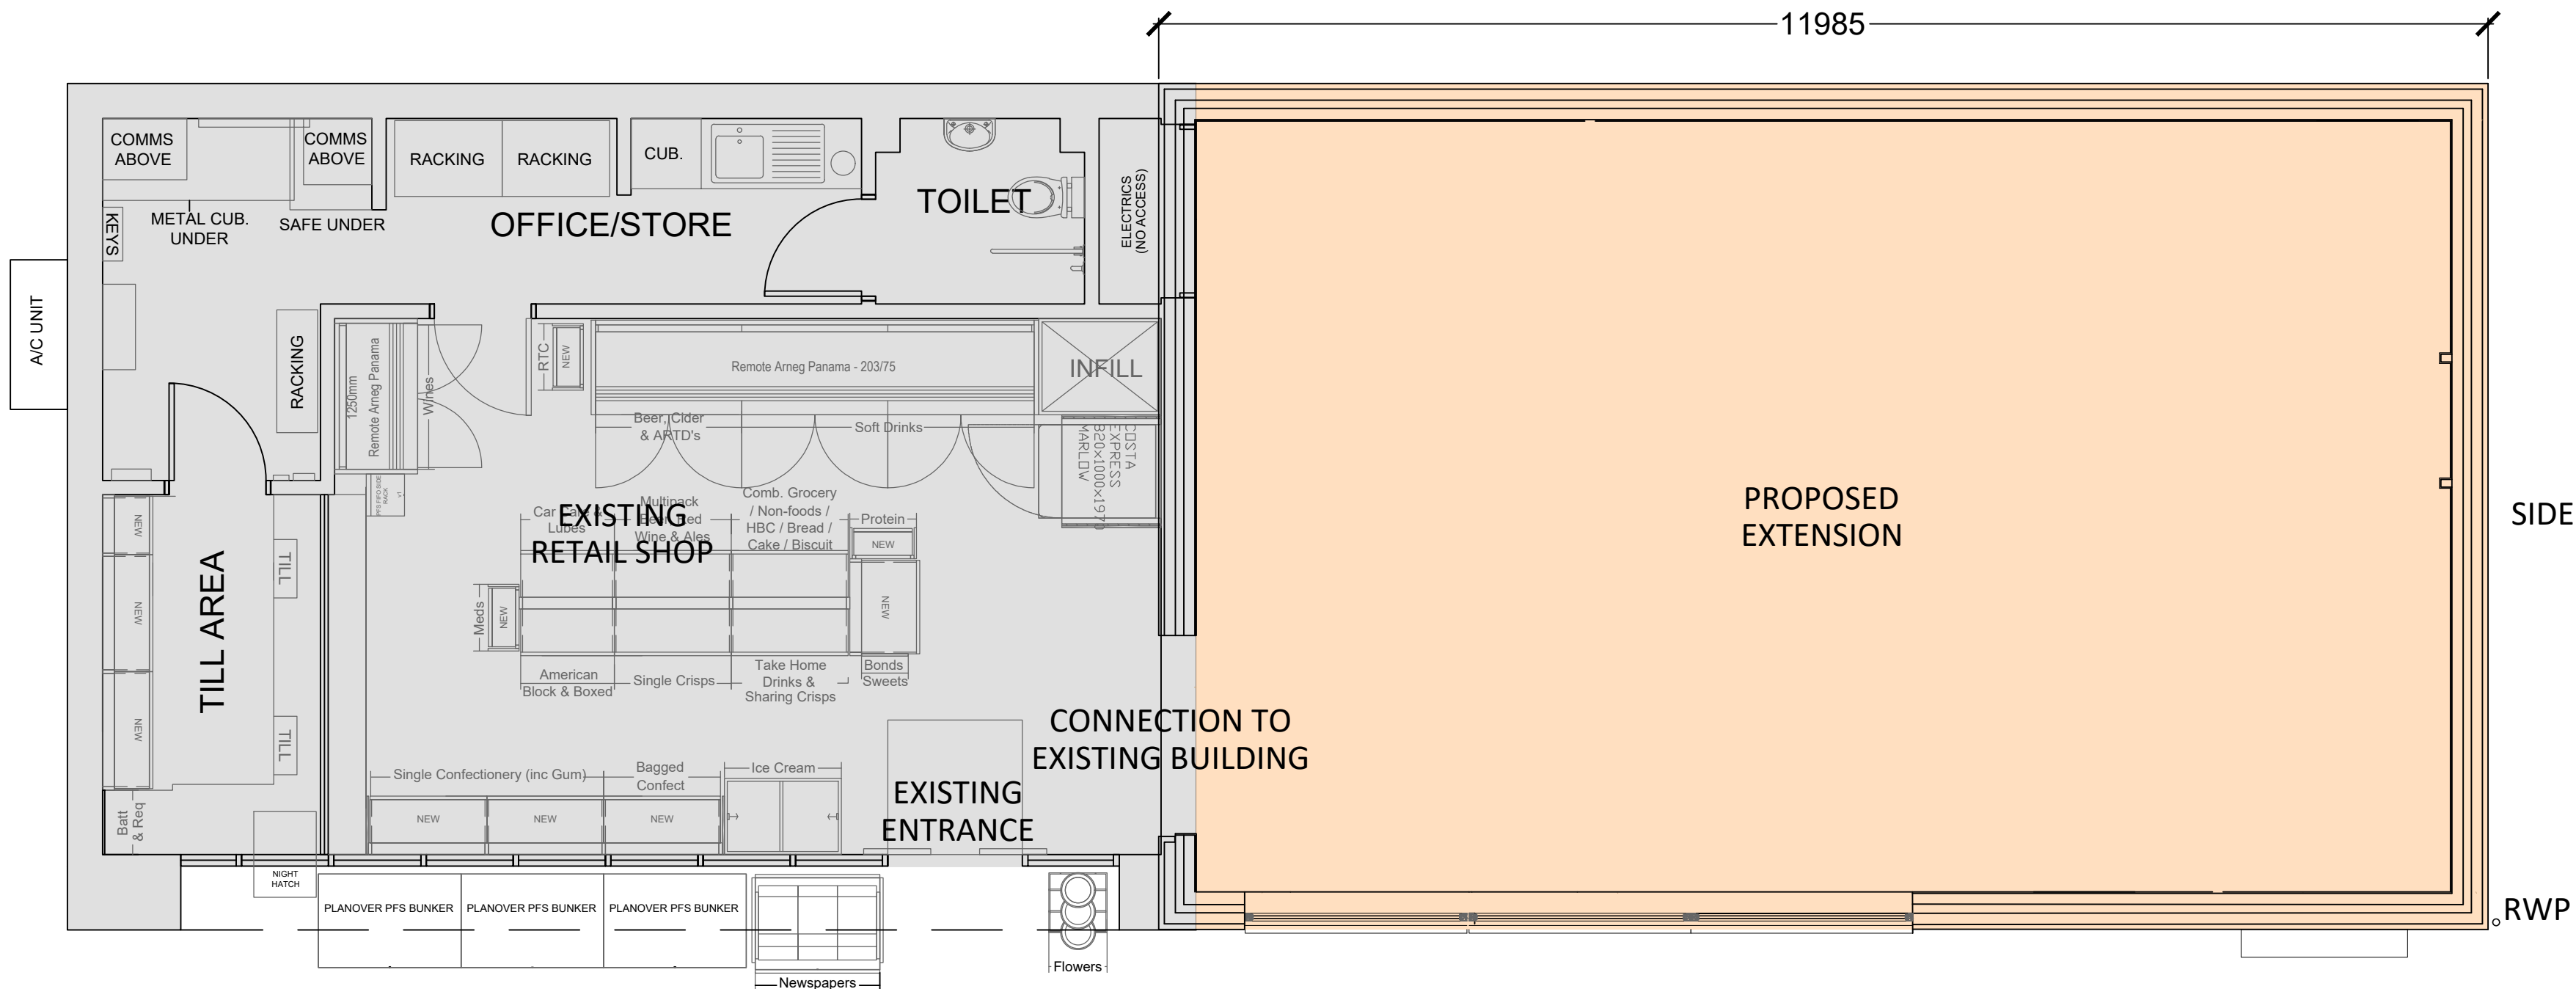


FLOOR PLAN  
Scale 1 : 50

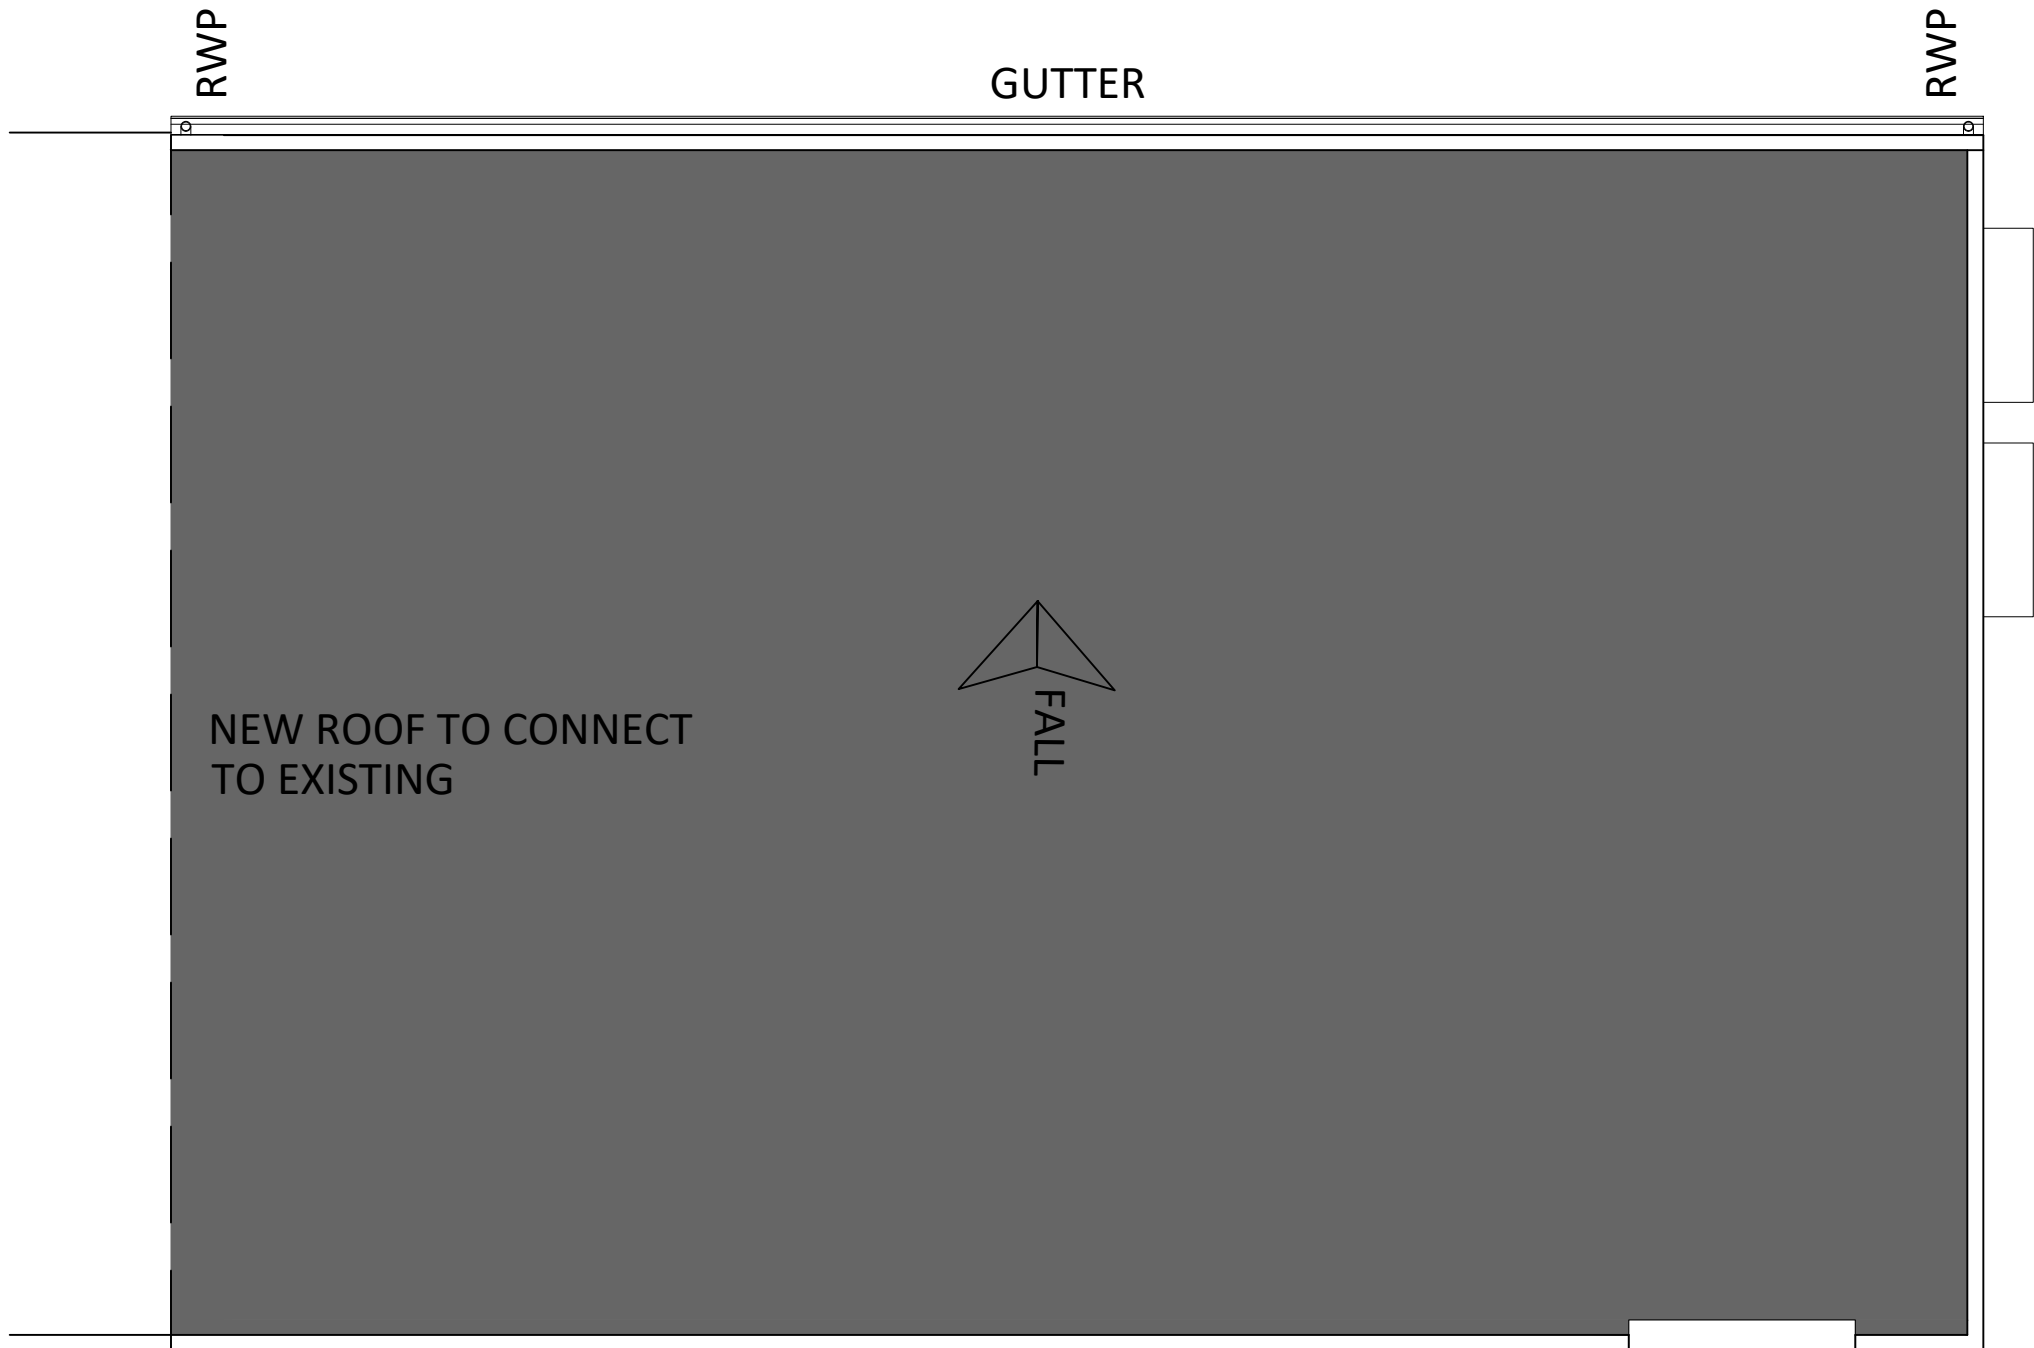

PROPOSED ROOF PLAN  
Scale 1 : 50



FULL FRONT ELEVATION  
Scale 1 : 50

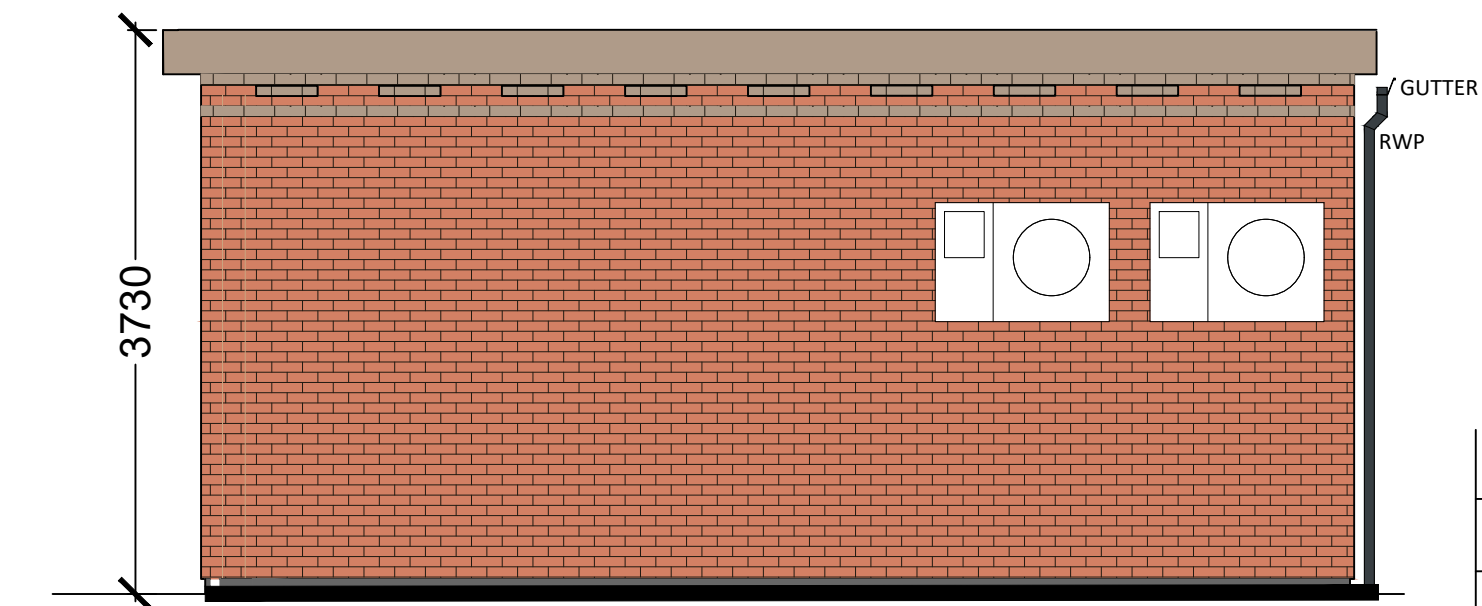

SIDE ELEVATION  
Scale 1 : 50

- METAL FASCIAS, DOWNPIPES AND GUTTERS  
FINISH RAL 7016
- EXTERIOR RED BRICKWORK TO MATCH EXISTING
- YELLOW BRICKWORK DETAIL TO MATCH  
EXISTING
- WINDOW/DOOR GLAZING. ALUMINIUM  
FRAMES COLOUR RAL 7016

|   |          |                             |           |
|---|----------|-----------------------------|-----------|
| B   | 07:10:25 | Addition of existing layout | CW        |
| A   | 22:07:25 | Updated building layout     | CW        |
| PLANNING   |          |                             |           |
| PROJECT<br>HEYWOOD MORRISONS PETROL STATION<br>Dawson Street<br>Heywood, OL10 4PN   |          |                             |           |
| TITLE<br>Proposed Buiding Details   |          |                             |           |
| CLIENT<br>Motor Fuel Group   |          |                             |           |
| <div>JENNINGS<br/>DESIGN</div> <div>8 Feast Field, Horsforth, Leeds, West Yorkshire, LS18 4TL<br/>www.jennings-design.com01274 395422office@jennings-design.com</div> |          |                             |           |
| Drawn:   | CW       | Check:                      | JHJ       |
|   |          | Scale:                      | 1:50 @ A1 |
|   |          | Date:                       | June 2025 |
| Plan Number: 250544 - 105B   |          |                             |           |
| <div>012345</div> <div></div>   |          |                             |           |