


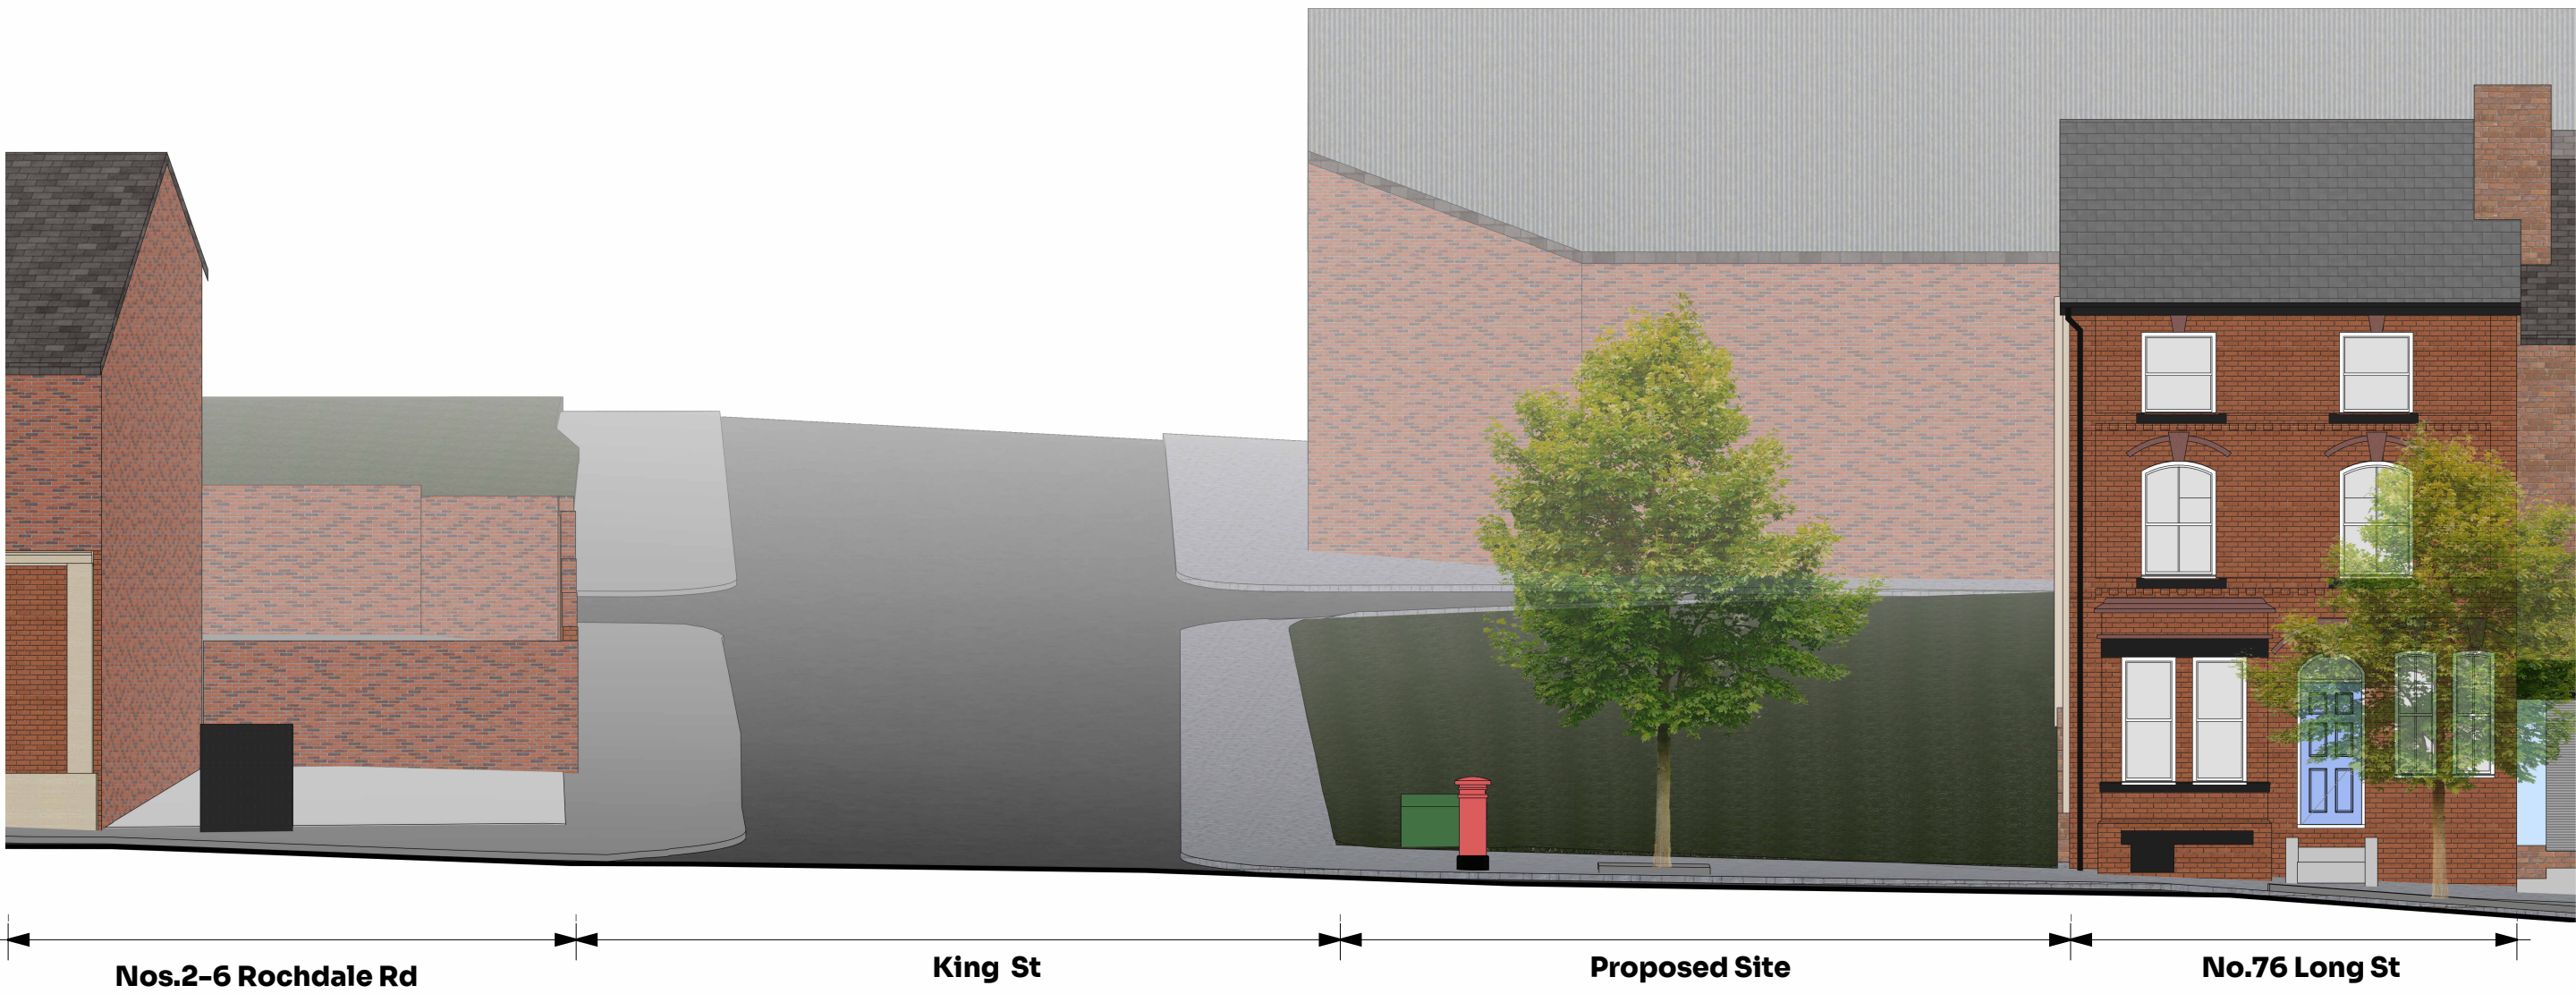


1 North Elevation

1:100




2 West Elevation

1:100

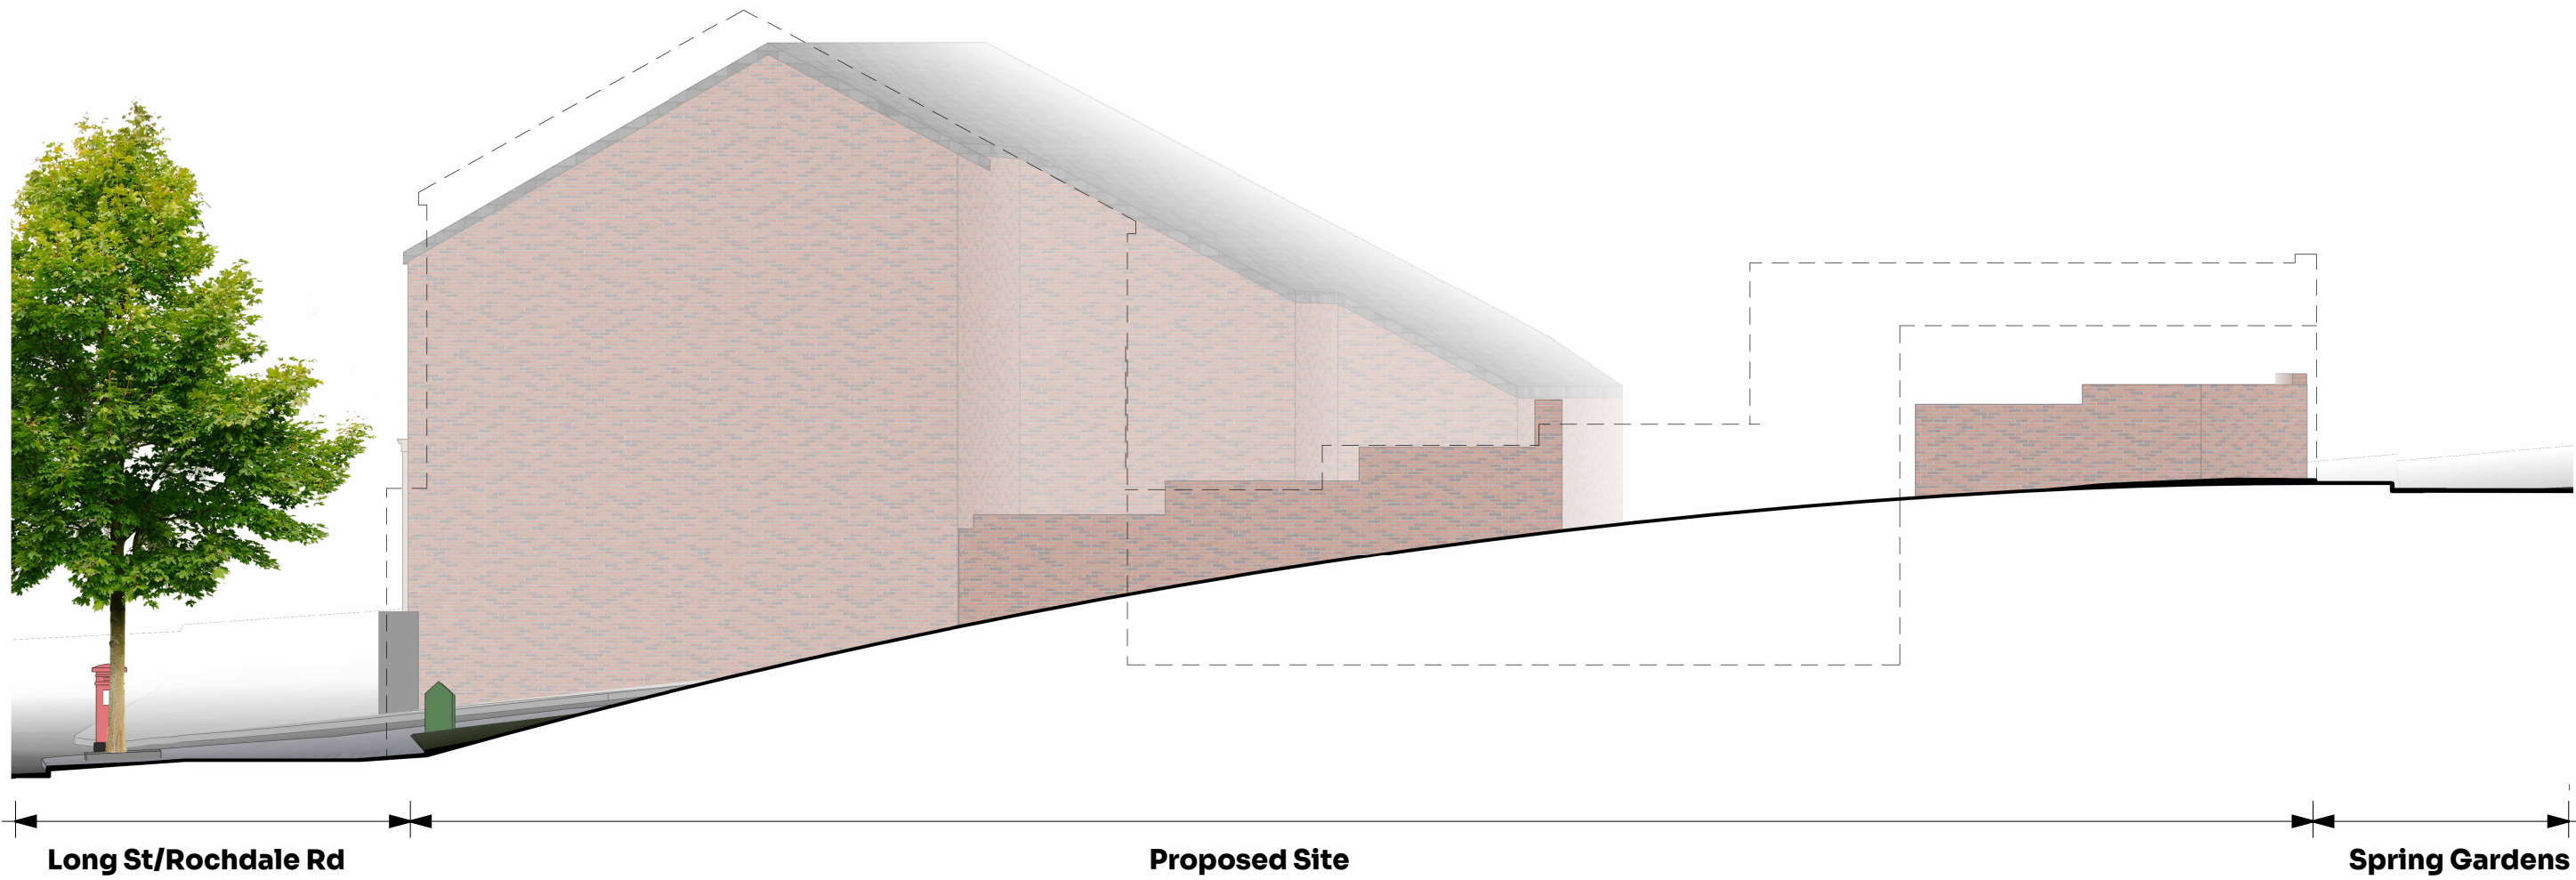

3 South Elevation

1:100

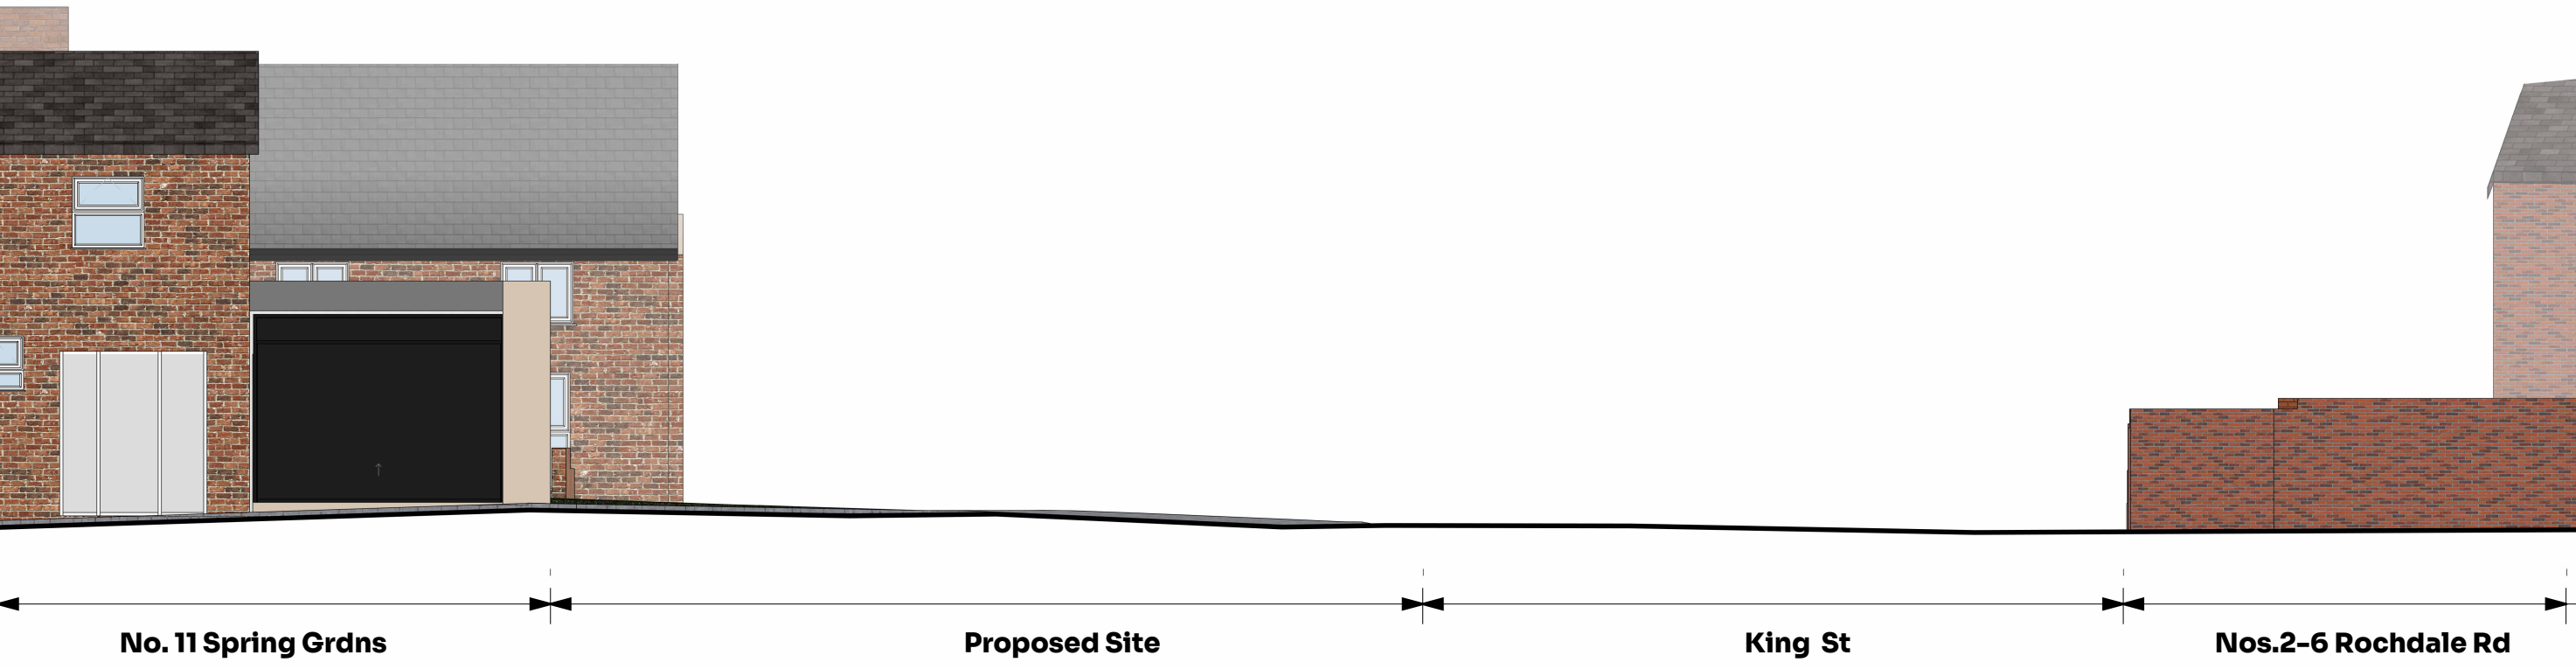

4 East Elevation

1:100

PL1 Issued for Planning		JC	28 09 25
REV	Details	By	Date
Stamp:			
ISSUED FOR PLANNING			
Project No:			
JC_198			
Project:			
LONGVIEW HOUSE			
Drawing No:		Revision:	
A2.1		PL1	
Title:			
EXISTING ELEVATIONS			
Project Address:			
Long St, M24 6DN			
Scale on A1:		Checked by:	
1 : 100		JC	
Architecture Planning		CIAT	
To be read with JCD specification and all relevant documents. Check all dimensions on site, report discrepancies before starting work. No liability accepted for unauthorised changes or works. This drawing is confidential. Do not copy or share without written permission. Property of JCD Design Group Ltd, return on request. © JCD Design Group Ltd		CIAT CHARTERED PRACTICE	