


Survey drawings from:
Survey Operations
24C149/001 Topographical Survey
24C150/001 Ground Floor plan
Dated February 2025

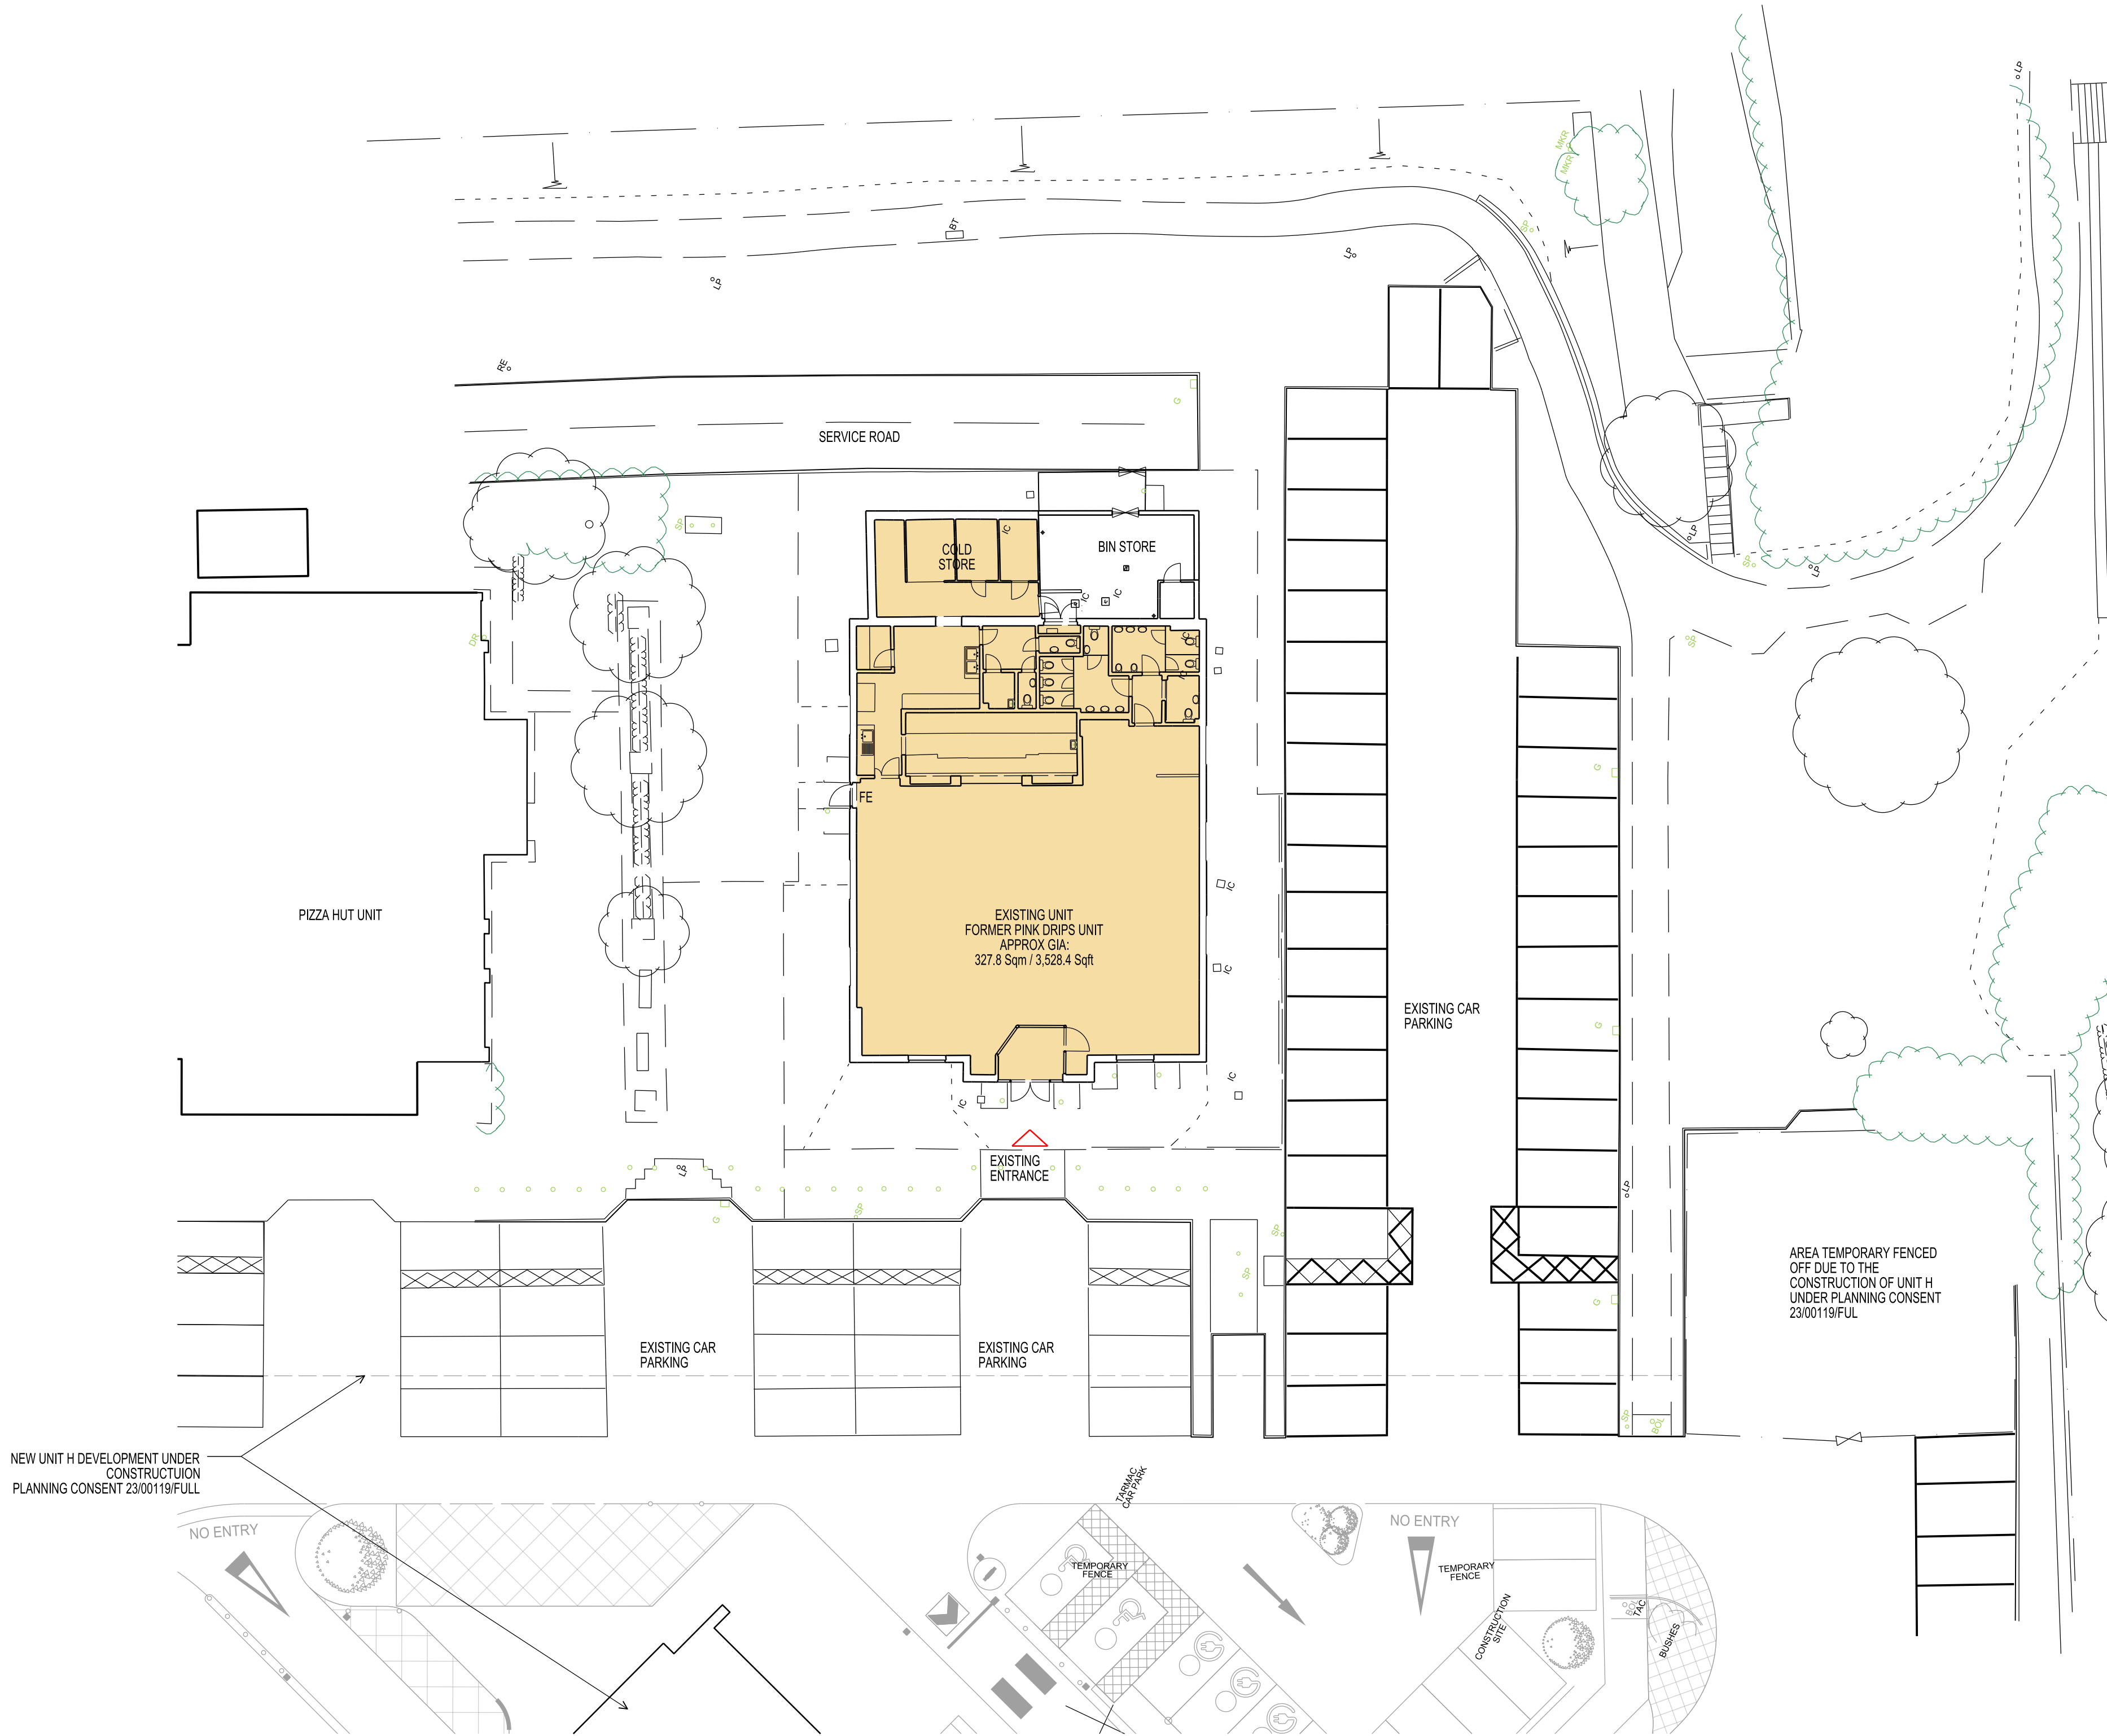

B	10.09.25	PLANNING ISSUE	CF
A	16.07.25	DRAFT PLANNING ISSUE	CF
REV.	DATE	NOTES	INT.

CLIENT / PROJECT
AIG HOLDINGS LTD
SANDBROOK PARK, ROCHDALE
OL11 1RY
DRAWING TITLE
EXISTING SITE PLAN
FORMER PINK DRIPS UNIT

STATUS
PLANNING

DATE	21.02.2025	DRAWN	CF	SCALE @ A1 / A3	1:200
------	------------	-------	----	-----------------	-------

PROJECT NUMBER	UNIT	CI / SPS CODE	TYPE A NUMBER	REVISION NUMBER	LETTER
----------------	------	---------------	---------------	-----------------	--------

DRAWING NO.	11649	L	002	B
-------------	-------	---	-----	---

Site Location Plans	L	GA Plans	P	Elevations	E
Sections	S	Details	D	Photoc Colour	C

THE RATCLIFFE GROVES PARTNERSHIP

LONDON
18 BEERDOW ROAD
LONDON WC1R 4EB
T: 020 7608 6666 E: london@rgp.co.uk
www.rgp.co.uk

MANCHESTER
105 MANCHESTER ROAD
BURY LANCASHIRE BL9 9TD
T: 0161 797 6000 E: manchester@rgp.co.uk

