


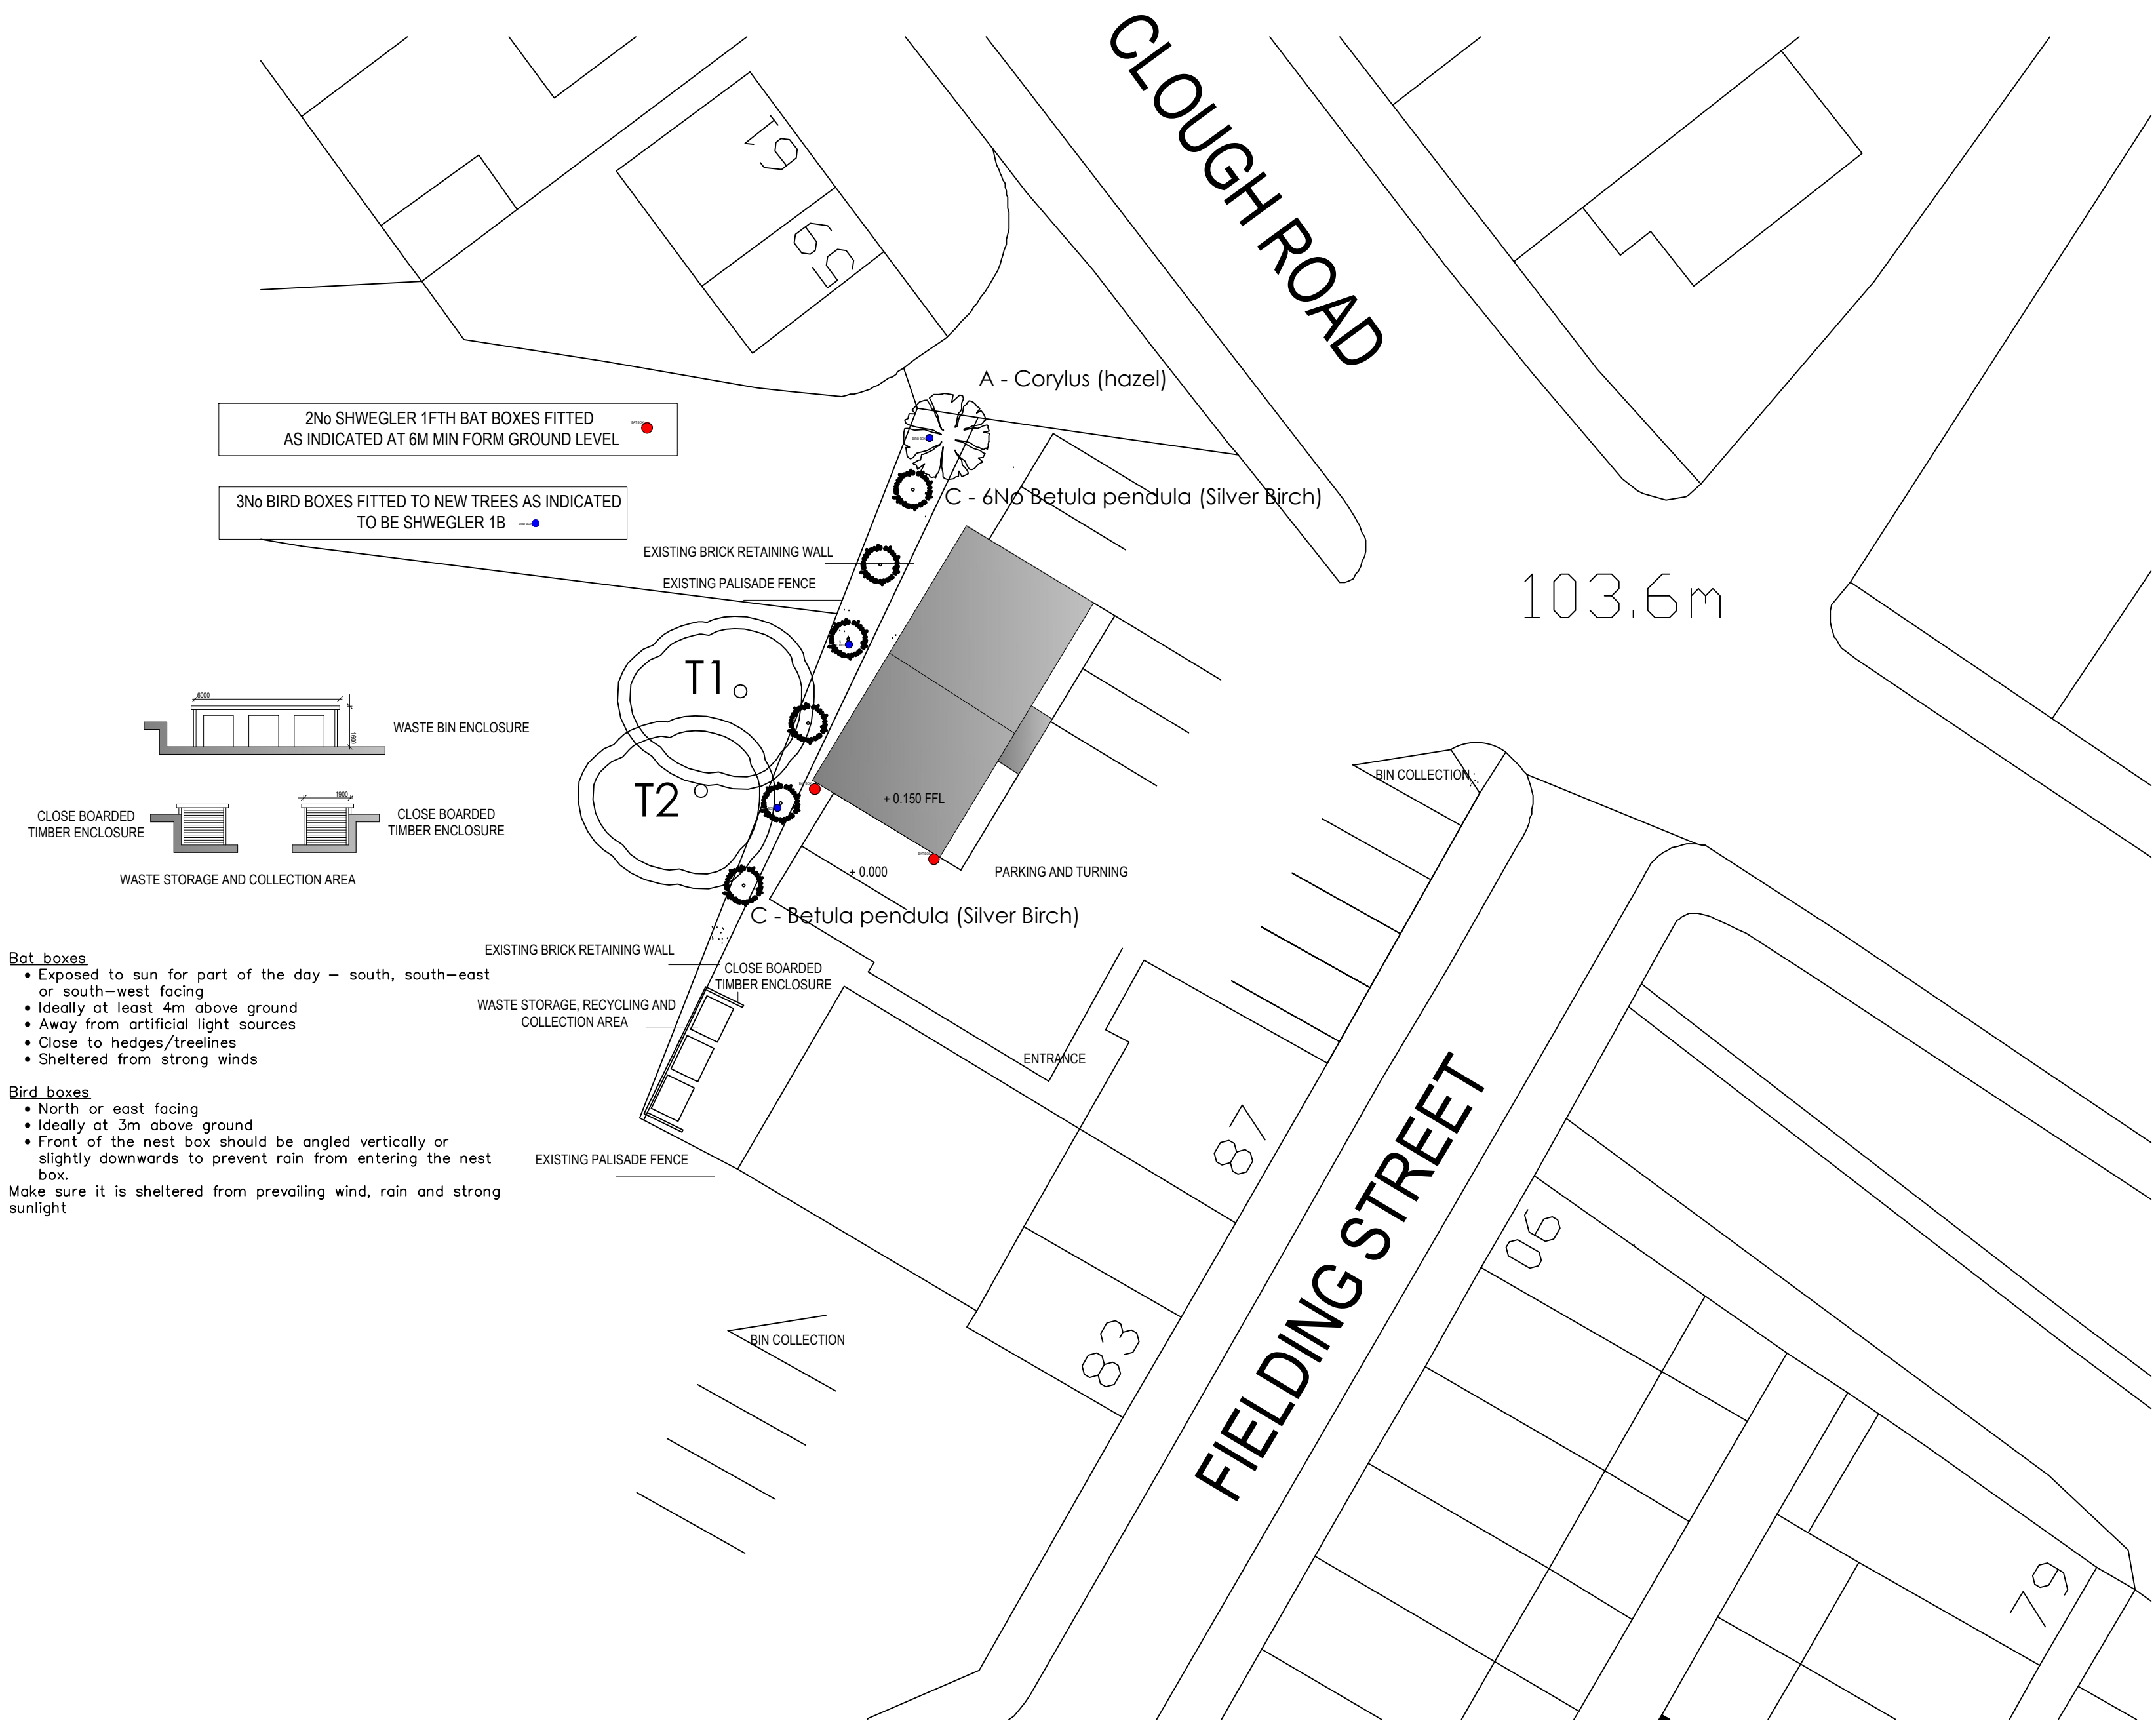

PROPOSED SITE PLAN LANDSCAPING AND BOUNDARY TREATMENTS

Planting Schedule		
species	size	density
block planting		
acer campestre (field maple)	90% to be whips at 40-125cm high	1.0 - 2.0 ctrs
crataegus monogyna (hawthorn)	10% to be feathered at 125-250cm high	
llex (holly)		
individual trees		
A - Corylus (hazel)	feathered at 125 - 250cm high	individuals
B - Acer Campestre (Field Maple)		
C - Betula pendula (Silver Birch)		

- areas to be planted in planting season following completion of the adjacent building areas
- all tree shrub and hdge planting included within that specication shall be carried out in accordance with that specification and in accordance with BS 3936(part1, Nursery stock specification for trees and shrubs
- all gardens to be laid to turf with enclosed garden areas lanscaped by the individual occupier to their own specification

EXISTING TREES

T1 SILVER BIRCH CATEGORY 'B'

T2 SYCAMORE CATEGORY 'B'

**NORTHERN
DESIGN
OLDHAM**
Chartered Architects

17 STATION LANE
GROTON
OLDHAM
OL4 5QY
TELEPHONE 07753859616

CLIENT

CRISTIAN VRAJITORU

PROJECT

PROPOSED APARTMENTS
FIELDING STREET
MIDDLETON

DRAWING TITLE

SITE PLAN LANDSCAPING AND
BOUNDARY TREATMENT

Rev.	Notes	Date	Drawn
A	LANDSCAPING	10.25	A.D.
B	LANDSCAPING	10.25	A.D.
C	PLANNING	10.25	A.D.
D	PLANNING	10.25	A.D.

SCALE

1:200 AT A1

08.25

A.D.

PROJECT No.	DRAWING No.	Rev.
2410	101DOC	D