


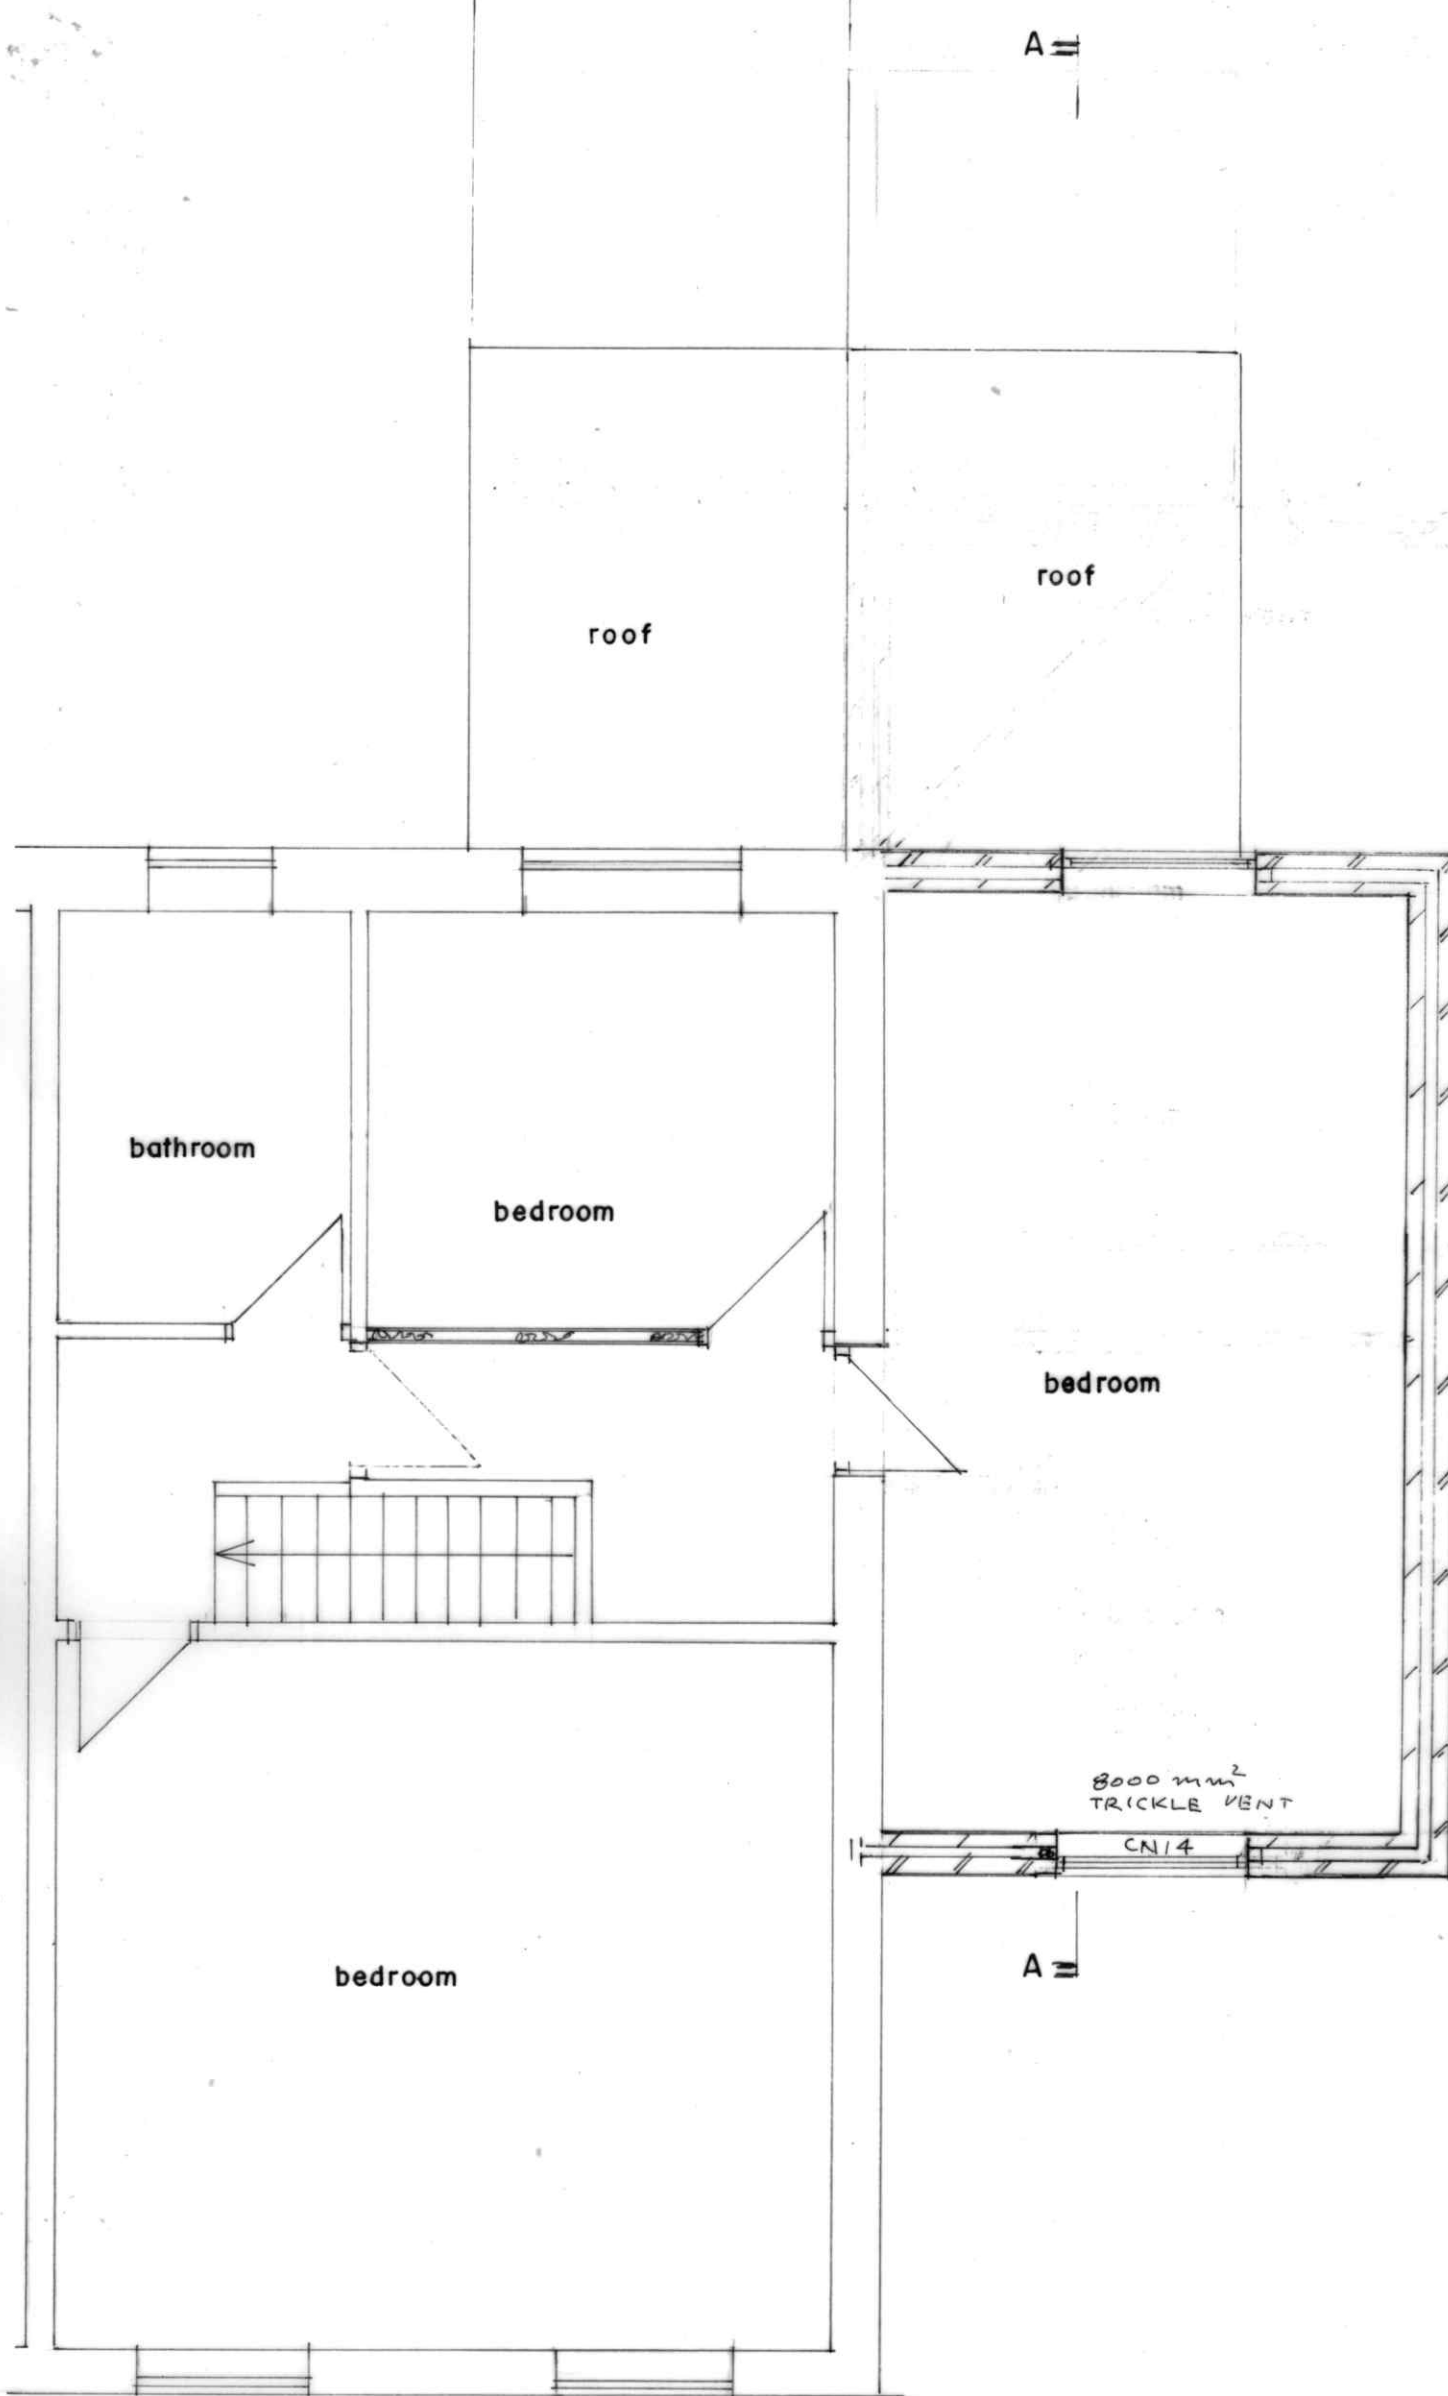

FIRST FLOOR PLAN
(PROPOSED)

BUILDING DESIGN SERVICES M. FAROOQ 418 Bury Road Rochdale OL11 5EU. Tel: 01706 712231 Mob: 07967605763		
PROPOSED DOUBLE STOREY SIDE EXTENSION AT 5 JAMES STREET ROCHDALE OL12 0DX		
for: Mr M SHABIR ALI SHAH		
Plan	Scale 1:50	2294/3