






- GENERAL NOTES
1. This plan has been prepared for the submission and approval under Town and Country Planning only.
 2. Fuel installation to be fully compliant with all relevant current Licensing and Environmental Standard and Regulations.
 3. Any advertisement shown is subject to a separate application

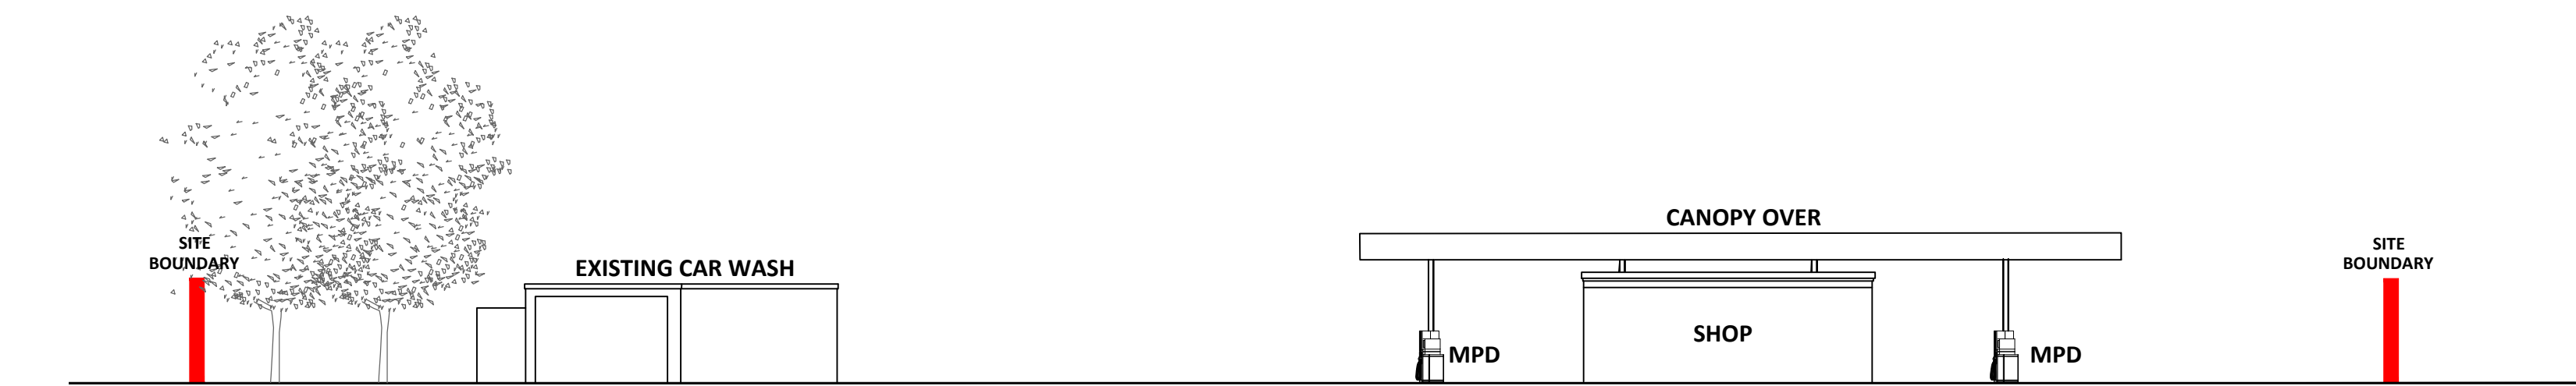


EXISTING NORTH ELEVATION

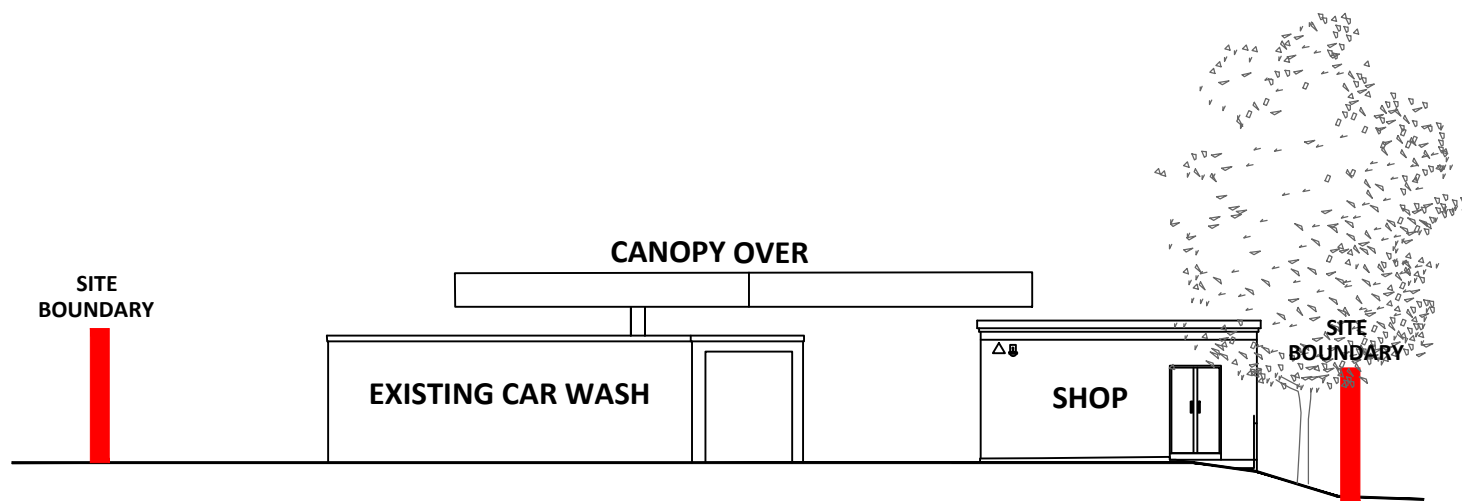


EXISTING EAST ELEVATION

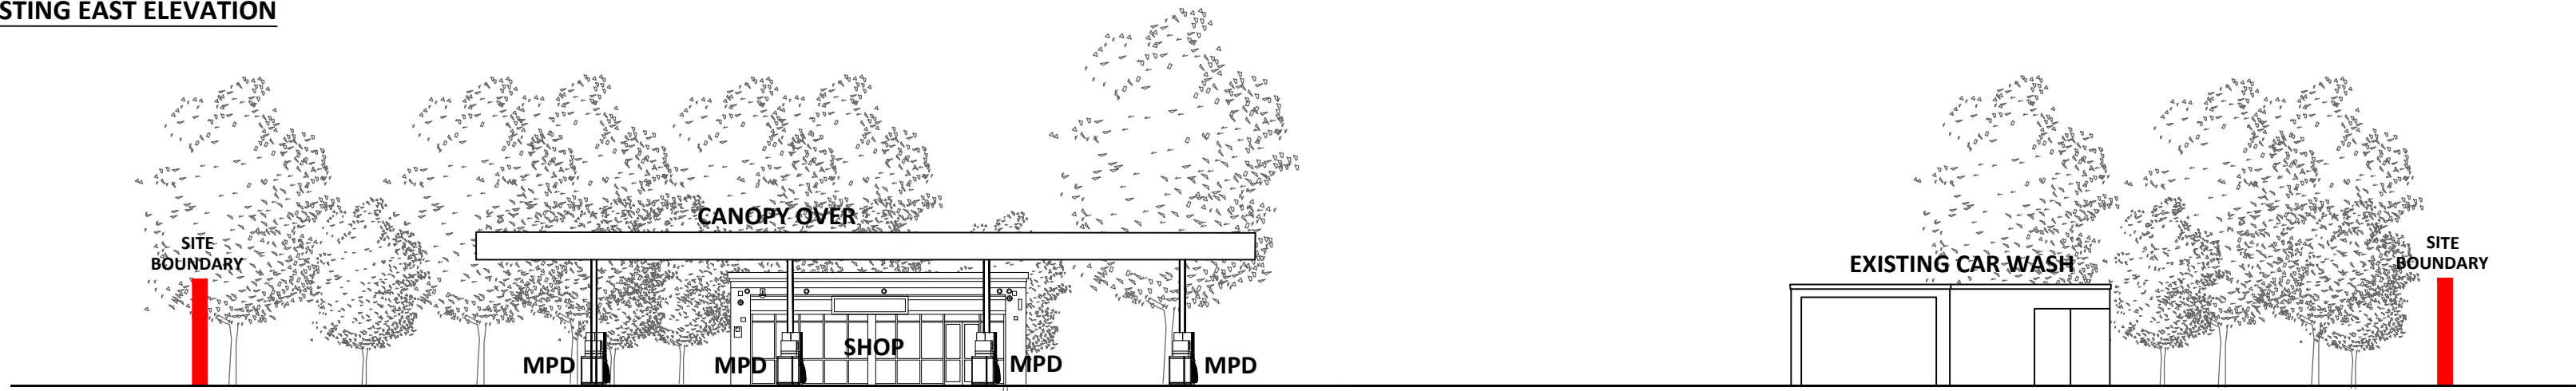

EXISTING SOUTH ELEVATION

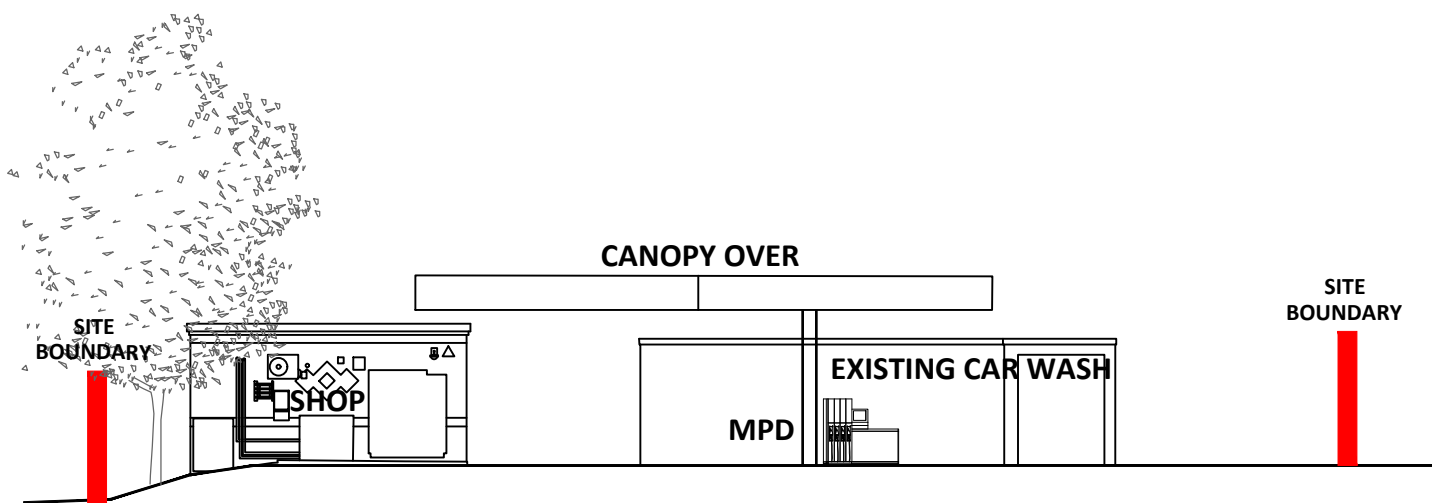

EXISTING WEST ELEVATION

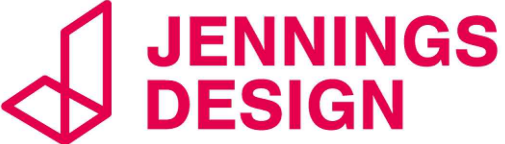A	07:10:25	Scale reduced	CW
PLANNING			
PROJECT HEYWOOD MORRISONS PETROL STATION Dawson Street Heywood, OL10 4PN			
TITLE Existing Elevations			
CLIENT Motor Fuel Group			
 8 Feast Field, Horsforth, Leeds, West Yorkshire, LS18 4TJ www.jennings-design.com 01274 395422 office@jennings-design.com			
Drawn: CW	Check: JHJ	Scale: 1:200 @ A1	Date: June 2025
Plan Number: 250544 - 102A			
