



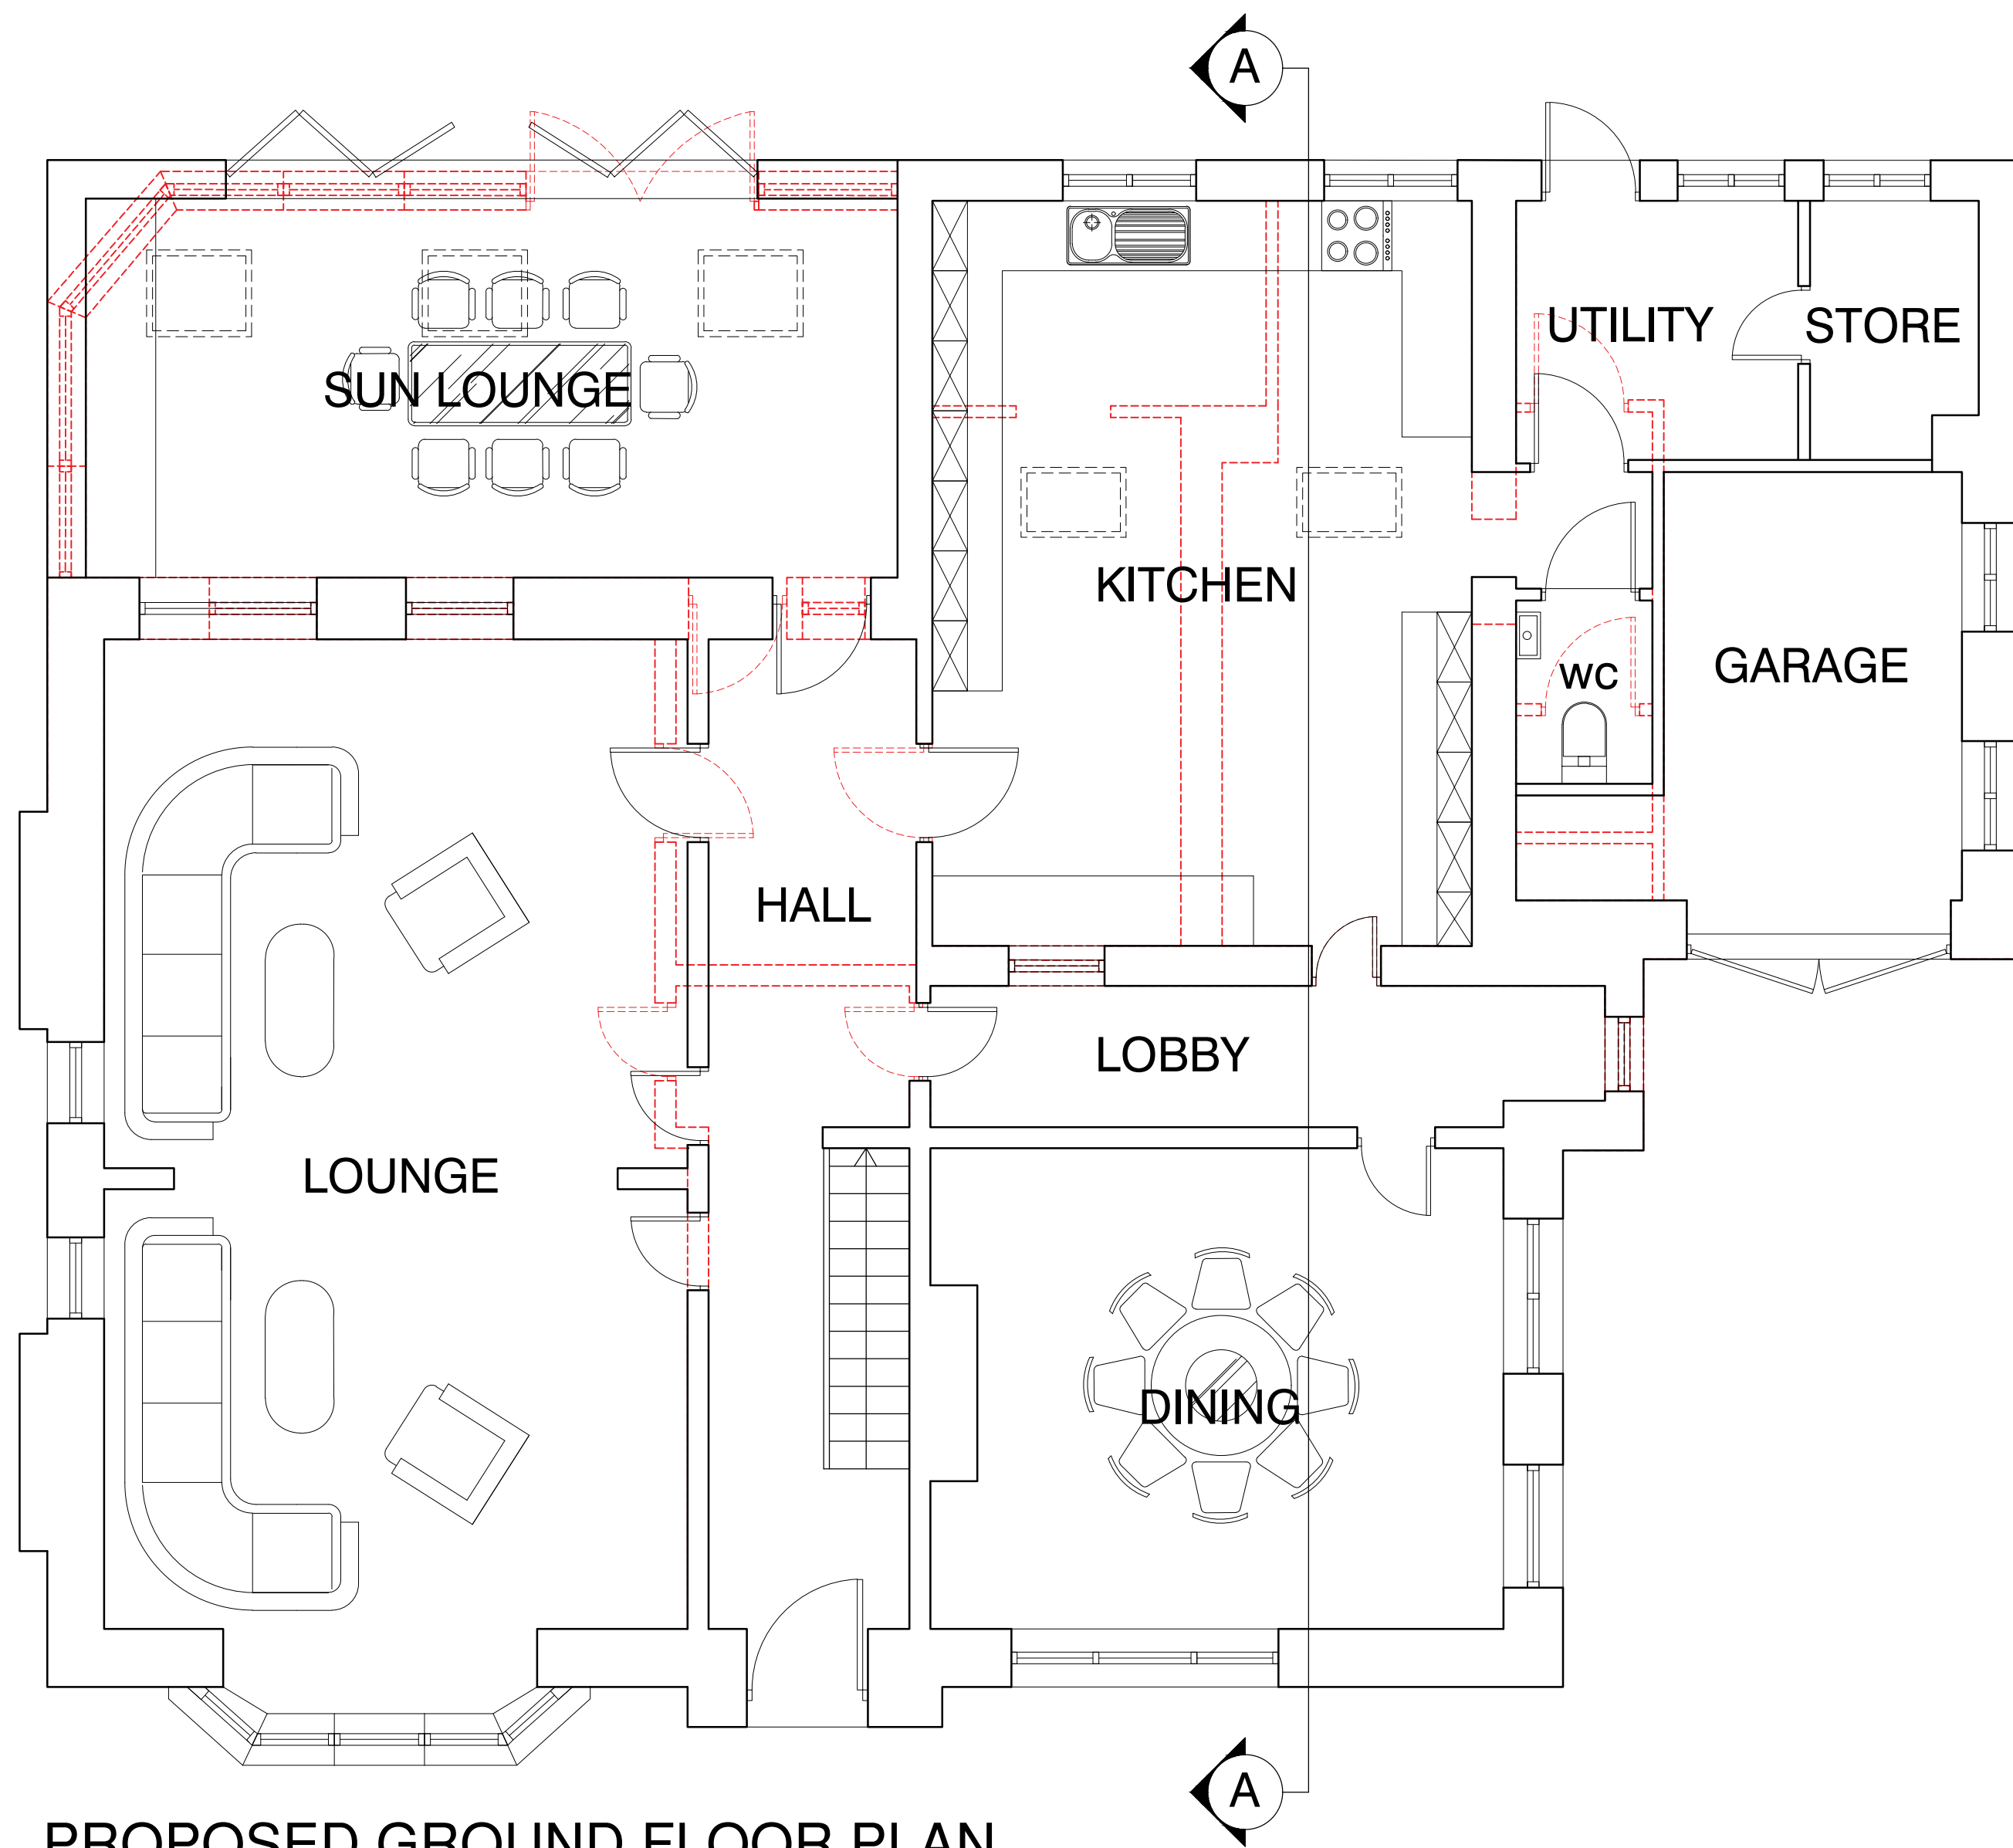

PROPOSED GROUND FLOOR PLAN
SCALE 1 : 50

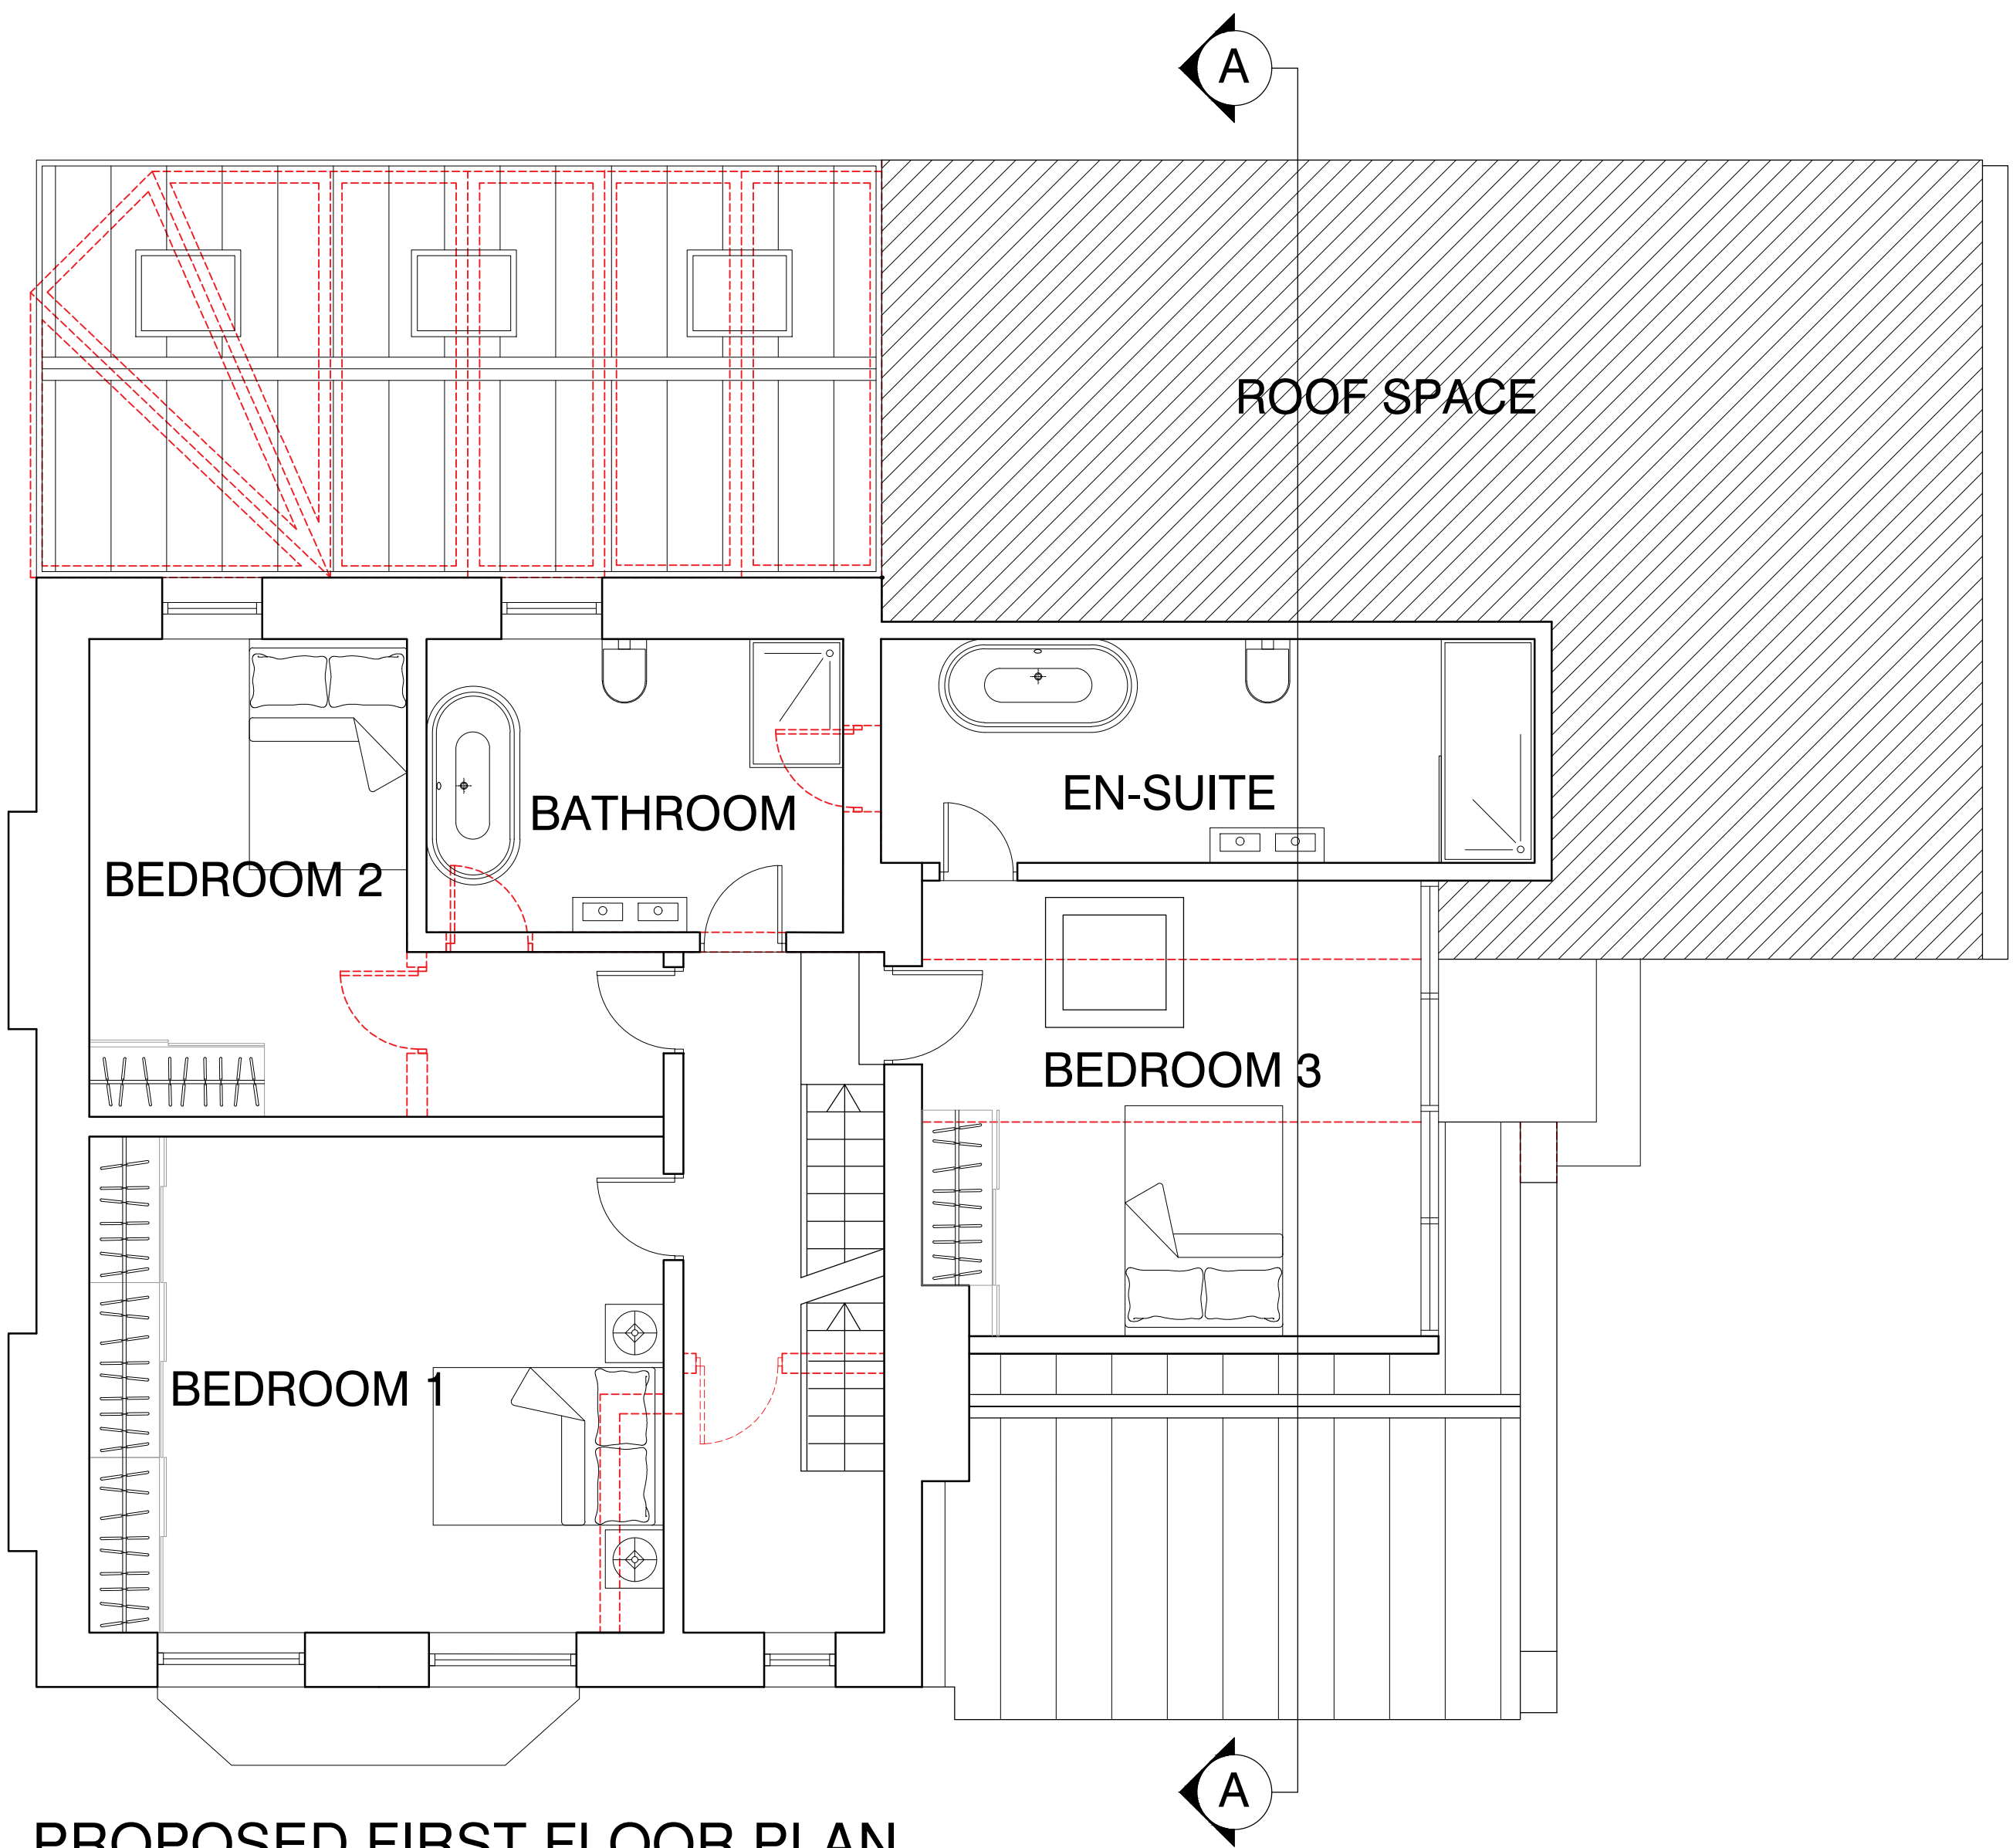

PROPOSED FIRST FLOOR PLAN
SCALE 1 : 50



 DEMOLITION

IMPORTANT NOTES: Do Not Scale from this Drawing.
Use Figured Dimensions Only.

DRAWING STATUS:			INFORMATION		FOOTPRINT DESIGN	
REVISION	DATE	DESCRIPTION	CLIENT:	SCALE:	DATE:	
			OMAR LAW LIMITED	1:50@A1	18.09.24	
			PROJECT: 77 MELLOR STREET, ROCHDALE			
			DRAWING TITLE: PROPOSED FLOOR PLAN			
			DRAWING NO: A138_L(00)005			