



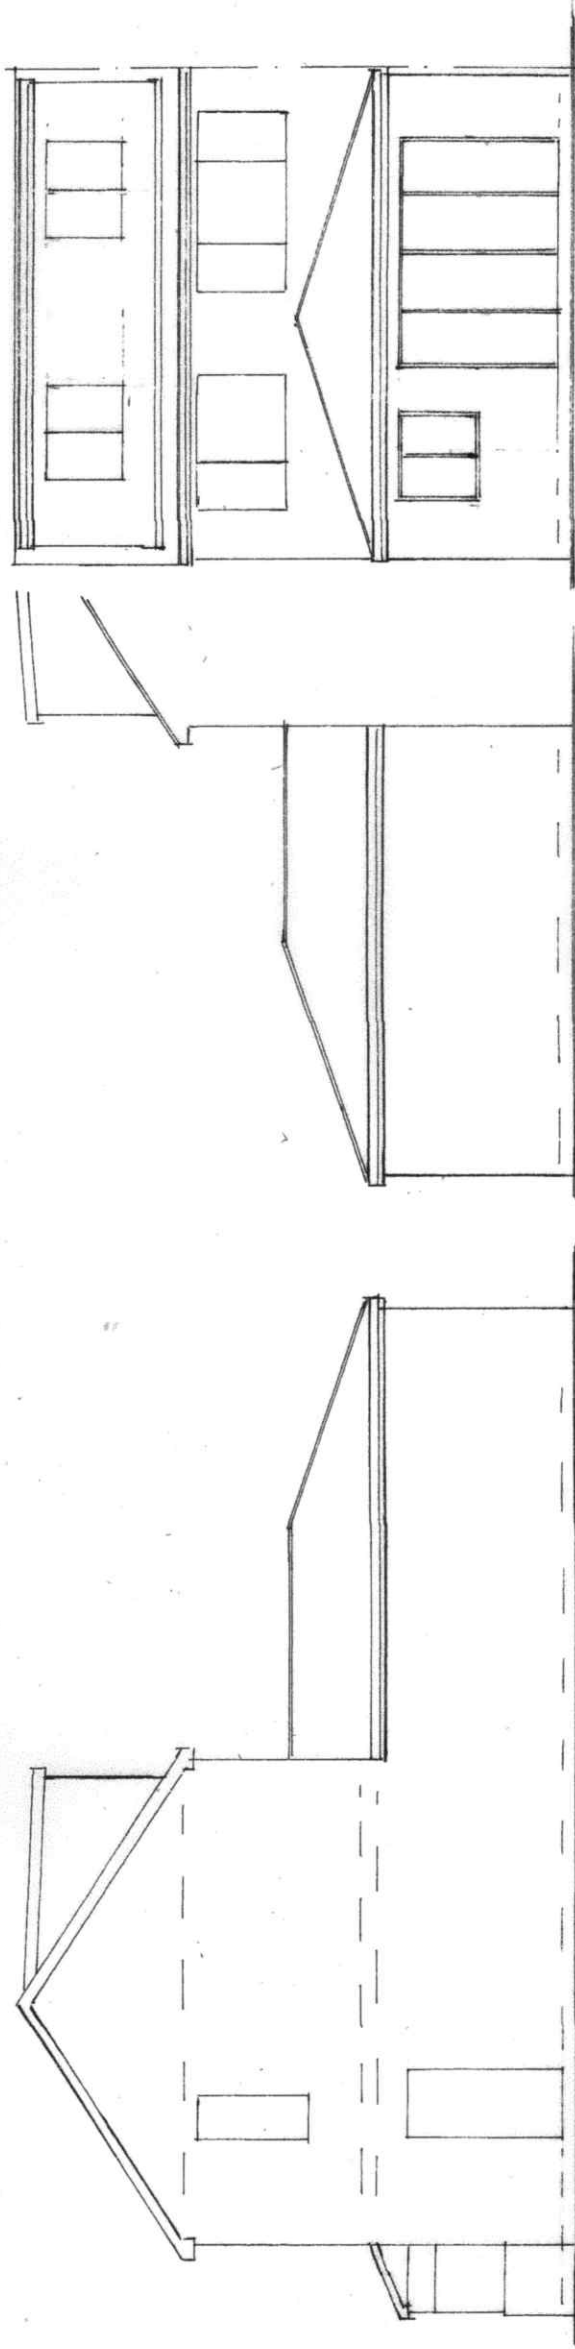


SIDE ELEVATION
(EXISTING)

SIDE ELEVATION
(EXISTING)


REAR ELEVATION
(EXISTING)

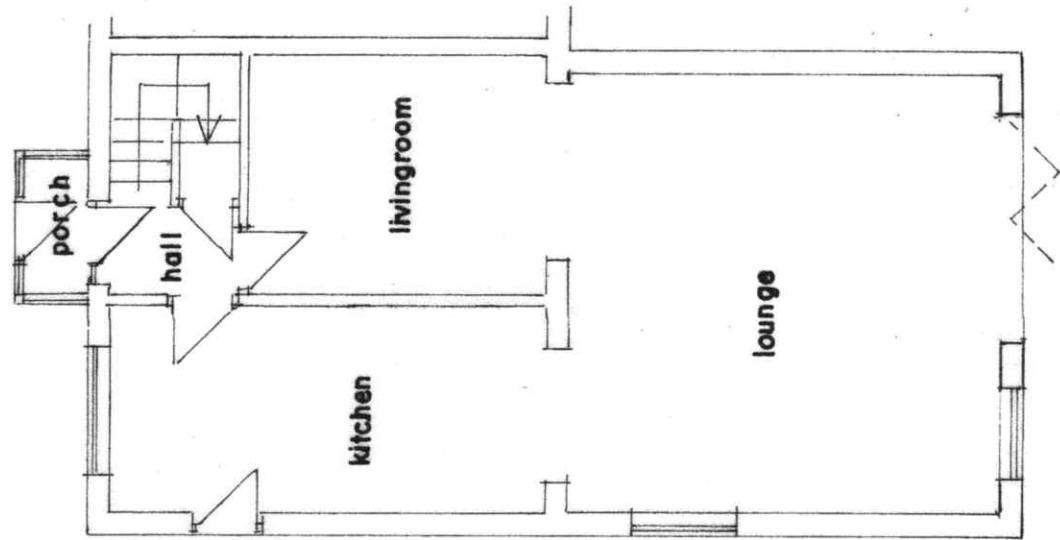

GROUND FLOOR PLAN
(EXISTING)

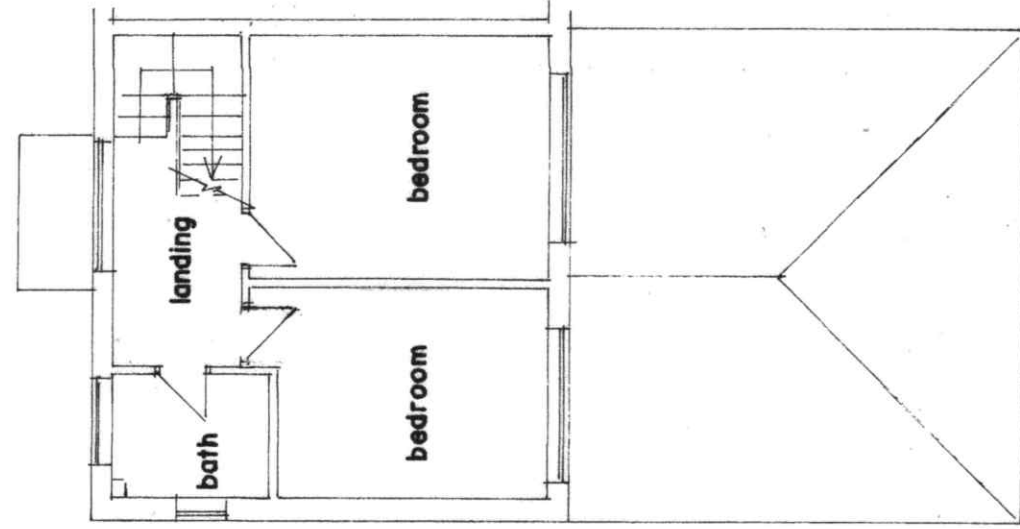

FIRST FLOOR PLAN
(EXISTING)

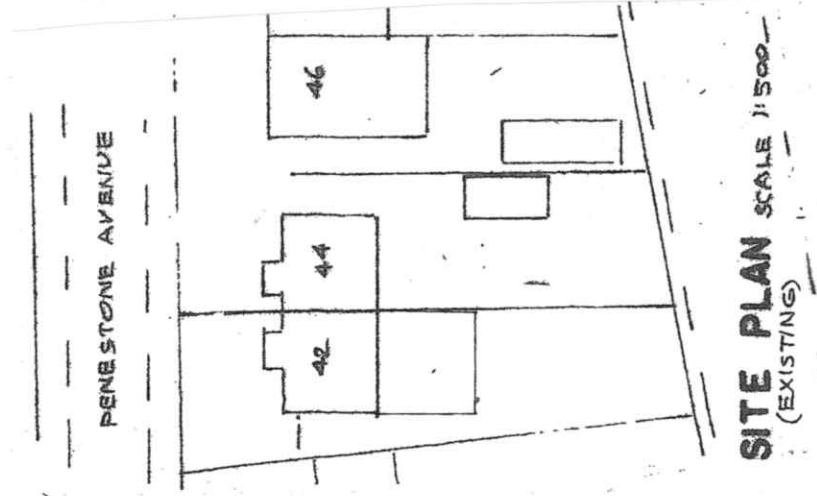

SITE PLAN
(EXISTING)
SCALE 1:500
SCALE 1:100

BUILDING DESIGN SERVICES
M. FAROOQ
418 Bury Road Rochdale OL11 5EU.
Tel: 01706 712231 Mob: 07967605763

**PROPOSED FIRST FLOOR REAR EXTENSION AT
AT 42 PENISTONE AVENUE ROCHDALE OL16 4AL**

for: Mr MOHAMMAD AKBAR

Plan
Elevation

Scale 1:100
Scale 1:100

A 2191/1