

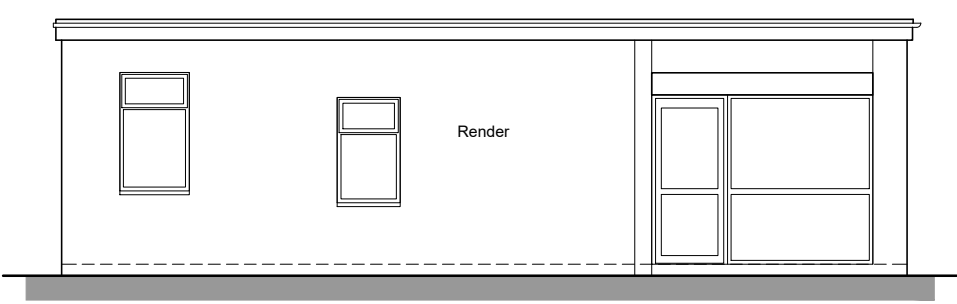



This drawing is copyright and must not be reproduced or copied to any third party without the written permission of DP Architectural Services Ltd.  
All dimensions must be checked on site. Only figured dimensions to be worked from.Discrepancies must be reported to DP Architectural Services Ltd before proceeding.

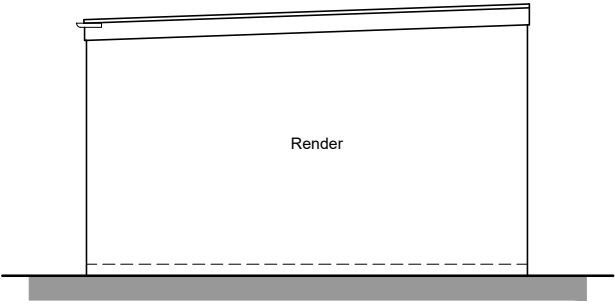


Front Elevation

 


Side Elevation

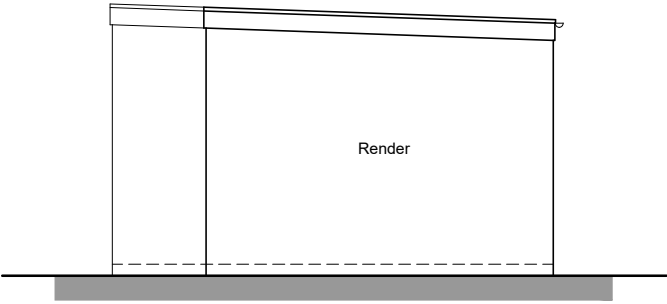

Side Elevation

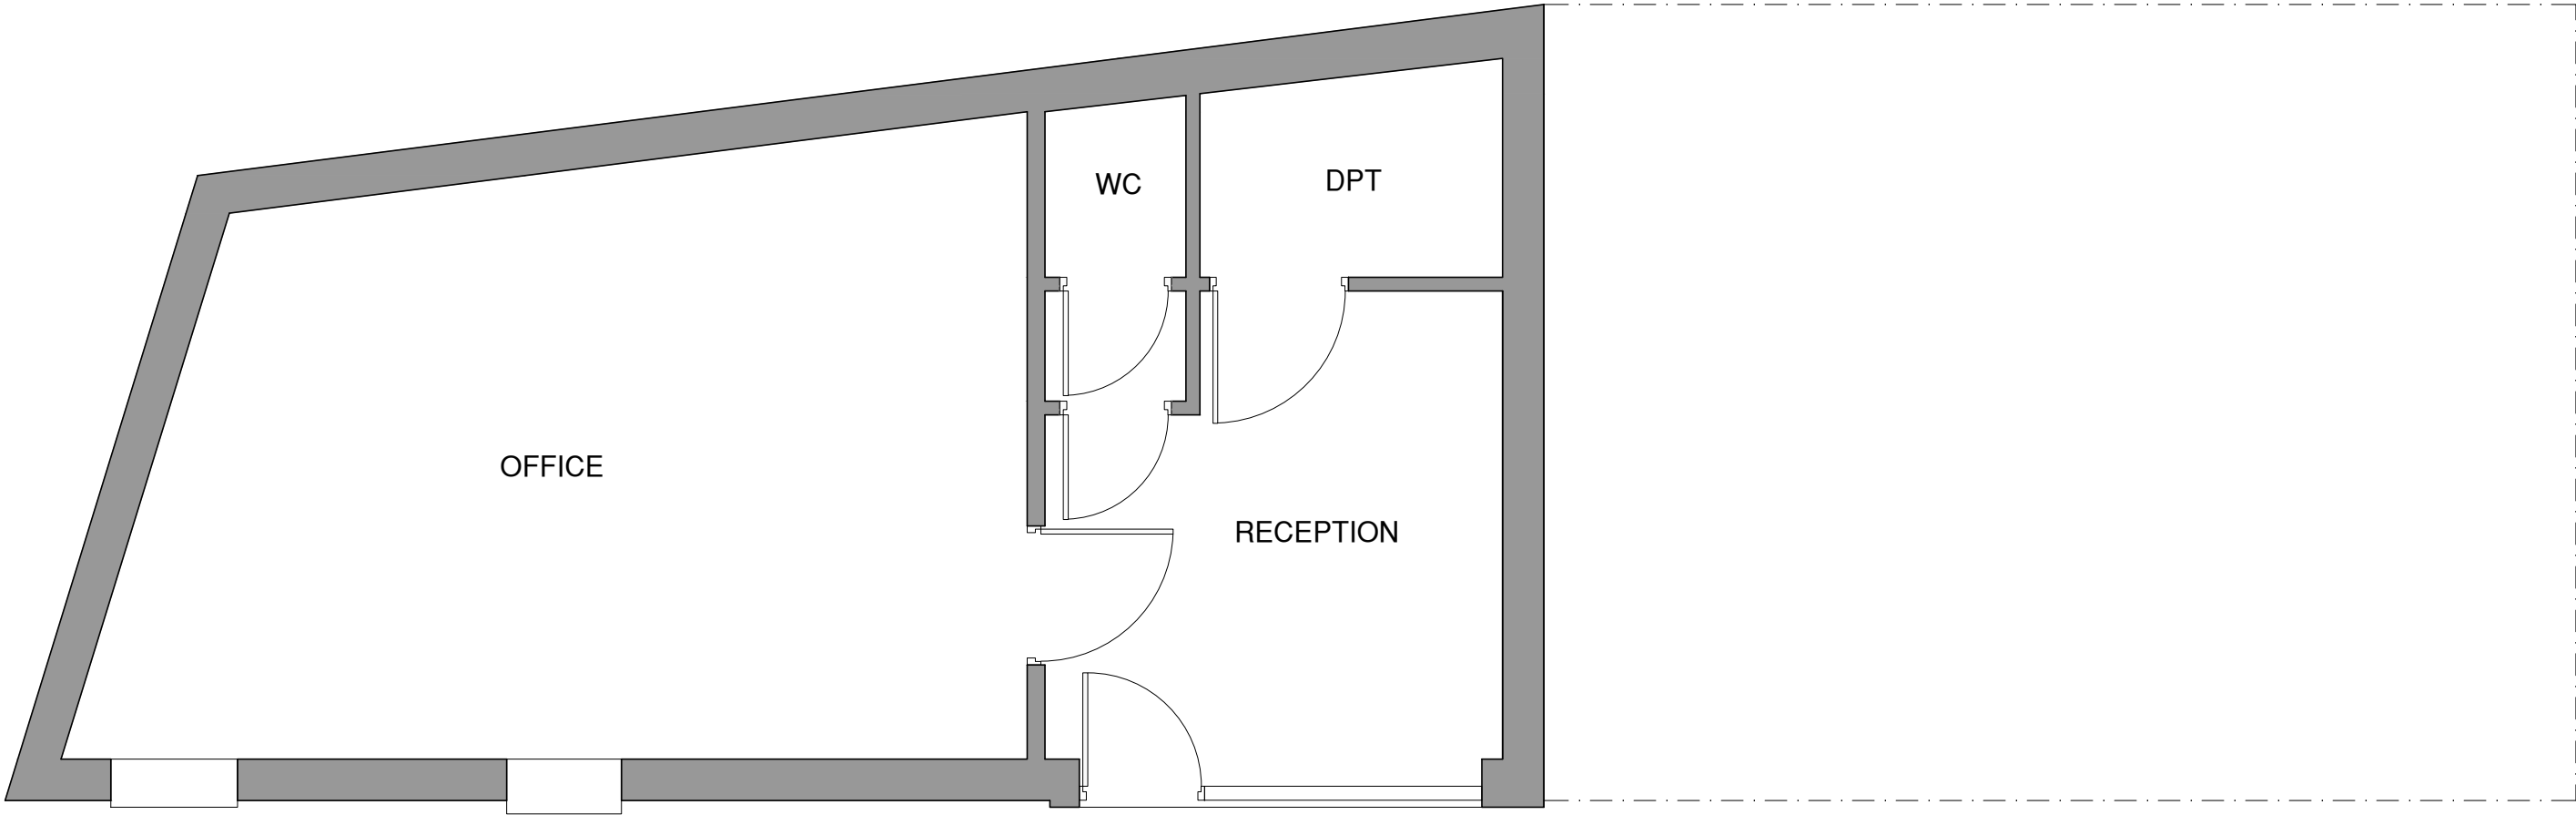

Ground Floor Plan -

 

|   |  |                                                                  |                 |                                                                                          |                     |                           |           |
|---|--|------------------------------------------------------------------|-----------------|------------------------------------------------------------------------------------------|---------------------|---------------------------|-----------|
| <div>DP</div> <div>Architectural Services LTD</div> <div>The Coach House<br/>Preston Road<br/>Charnock Richard<br/>Chorley, Lancashire<br/>PR7 5LH<br/>m. 07877 595100</div> <div>e.dparch69@gmail.com</div> |  | Client<br>Abdul Rouf<br>59 George Street<br>Rochdale<br>OL16 2RR |                 | Project<br>Proposed 1 Bed<br>1 Person Flat<br>2 Queens Road<br>Littleborough<br>OL15 8AX |                     | Drawings<br>Existing Plan |           |
|   |  | Paper size<br>Date                                               | A3<br>Sept 2025 | Job no<br>Scale                                                                          | 24-2025<br>1:50/100 | Drawing no<br>Revision    | EX01<br>A |