


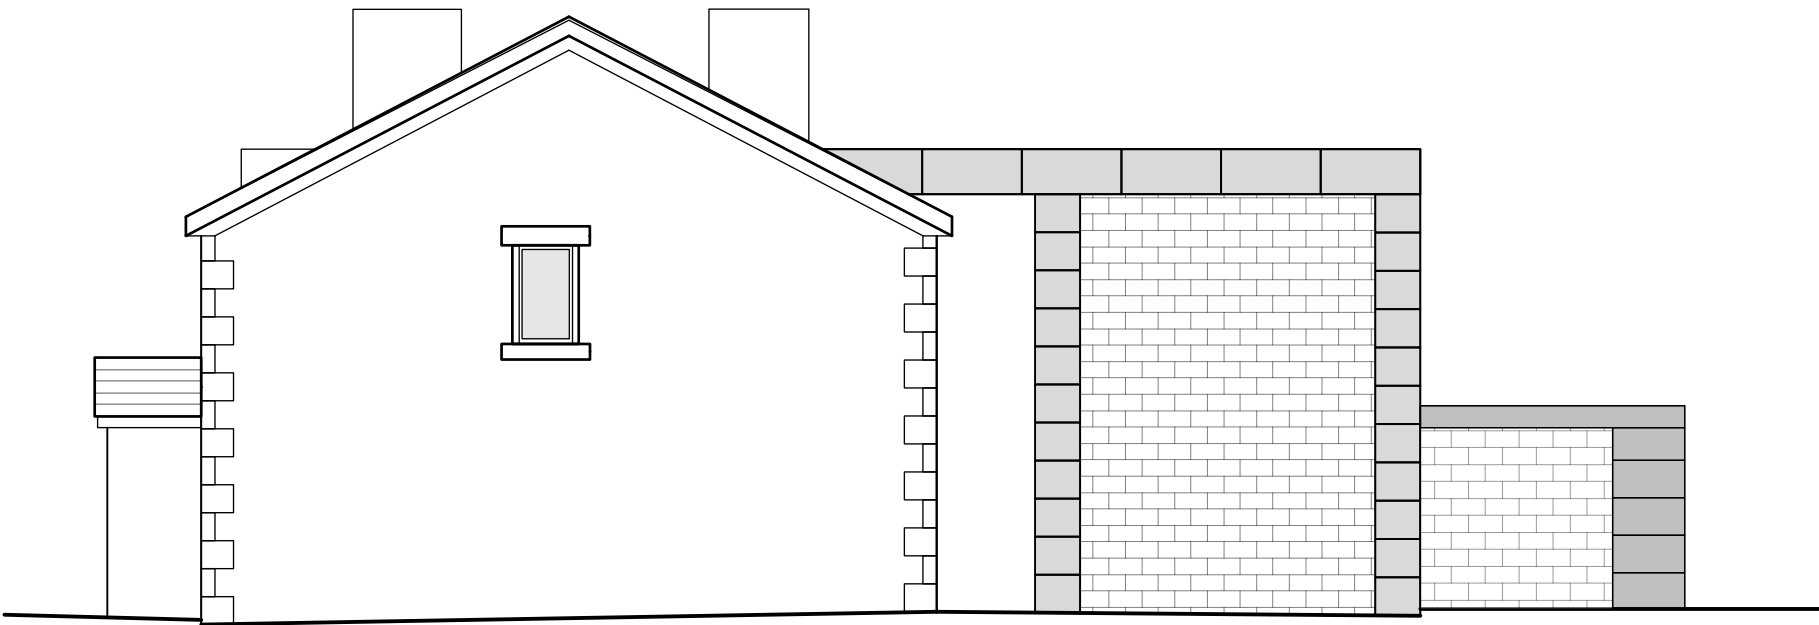
 
 


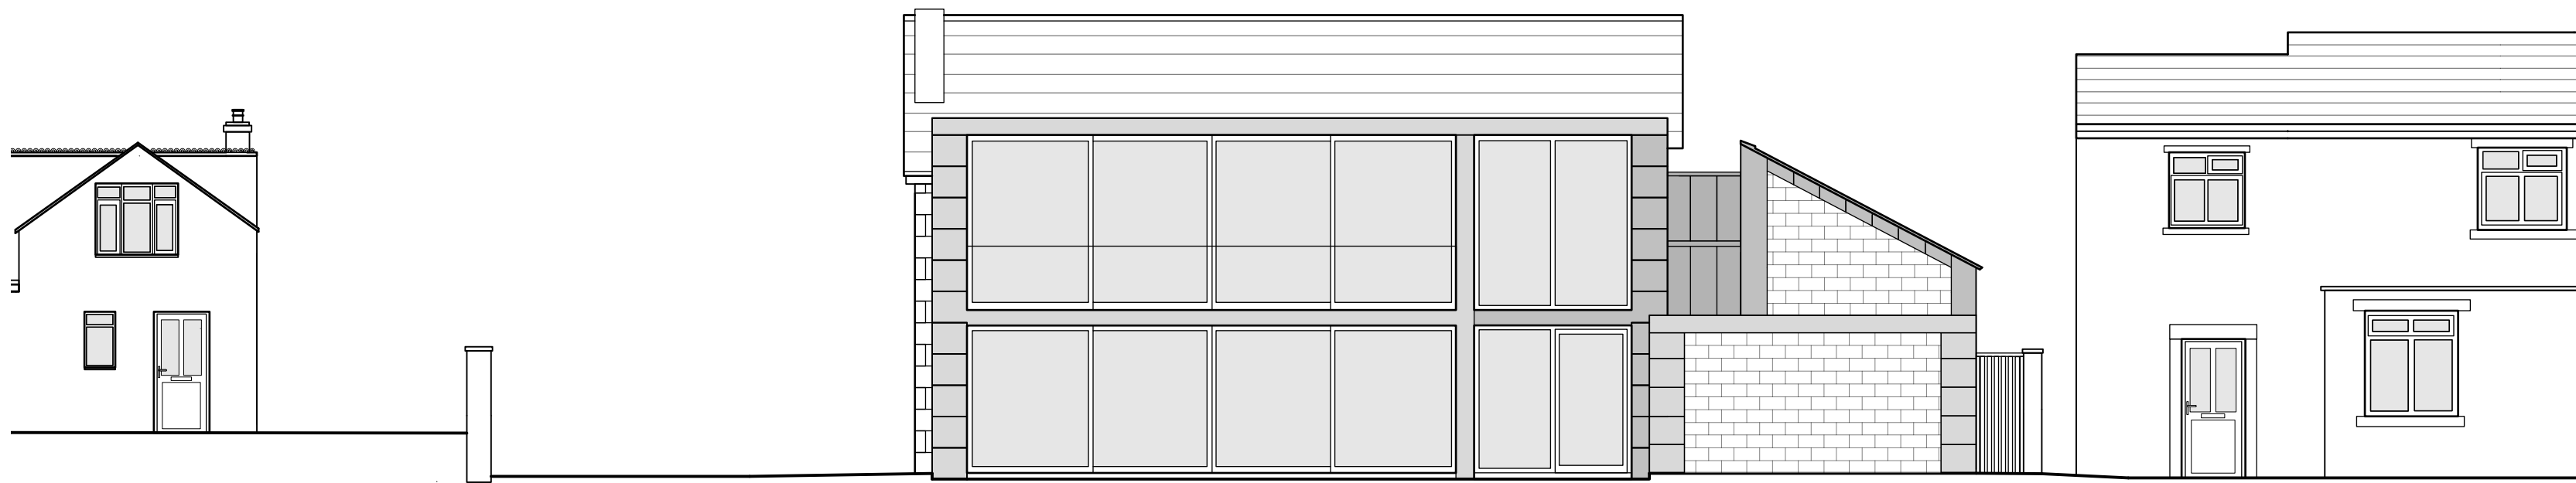




Proposed North Elevation
Scale 1:100

 



Proposed East Elevation
Scale 1:100

 

ProposedSouth Elevation
Scale 1:100

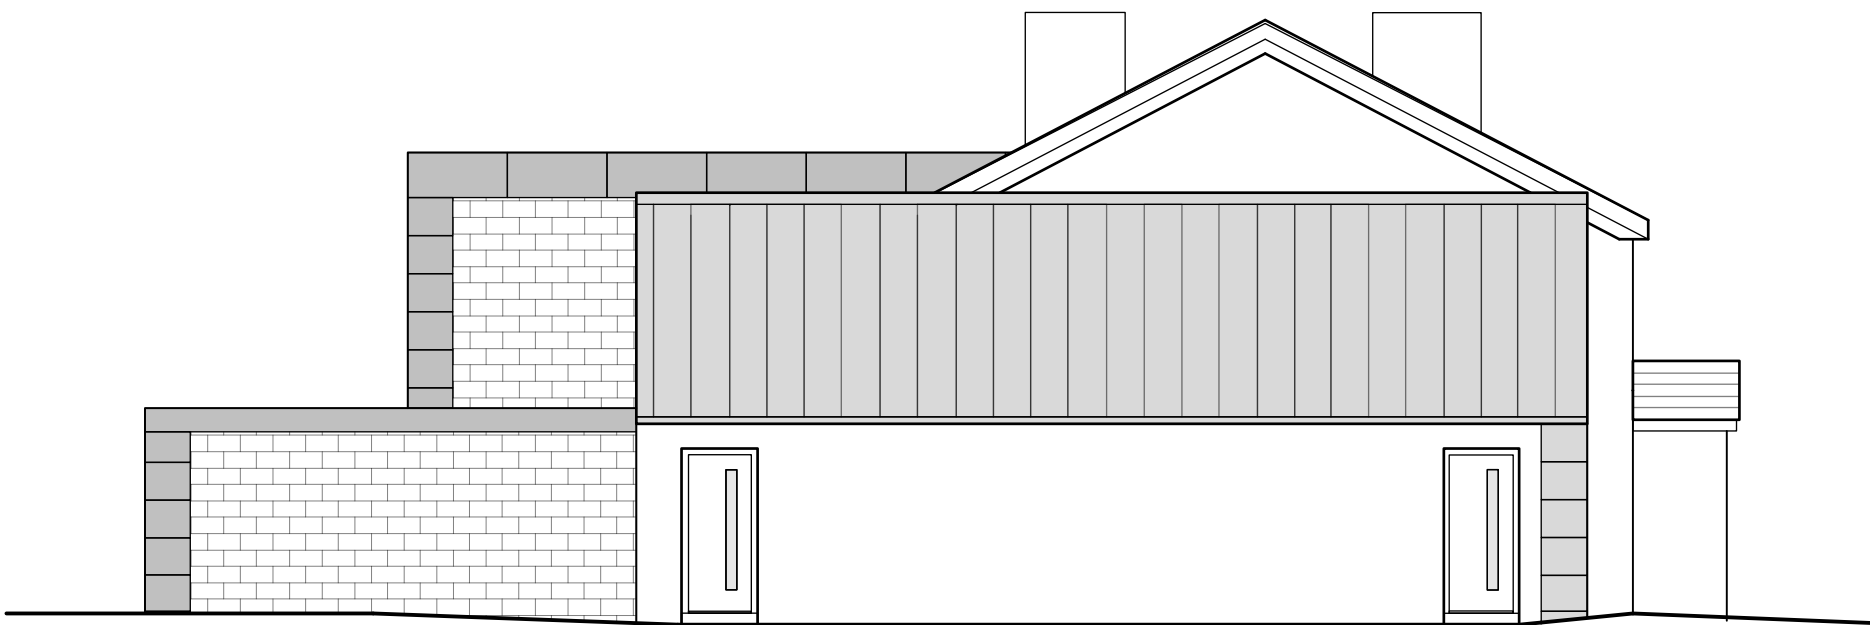  

Proposed West Elevation
Scale 1:100

  

These drawings are intentionally the same as the existing elevations to demonstrate that there are no changes proposed to the property.

A 04/11/25 MB Annotation amended

Revision

Project

The Bird at Birtle

Address

239 Bury And Rochdale Old Rd
Heywood OL10 4BQ

Client

Prosperity Children's Services

Drawing

Proposed Elevations



Chartered Architects
RIBA Chartered Practice

www.storah.com

mail@storah.com

01706 813214

Scale

Sheet Size

Date

Drawn

1:100

ISO A1

AB

Drawing Number

Revision

25-057 - 302 A