



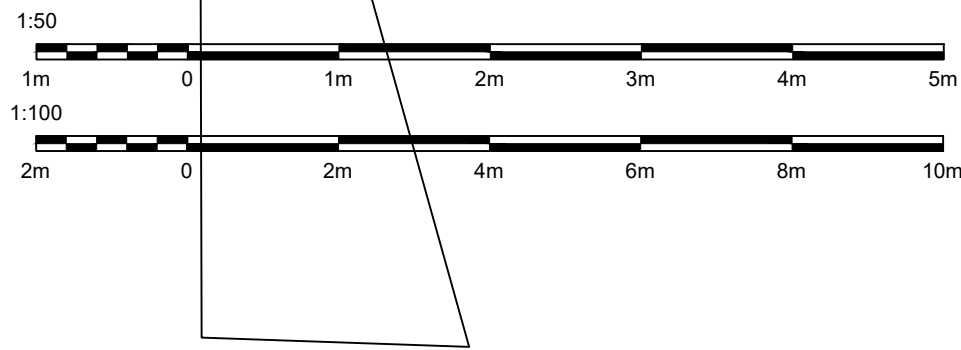

Notes

© This drawing and all the information hereon is copyright and remains the property of MAC DZIGN, any breach of this copyright will be prosecuted. Wherever figured dimensions are given they are to be accepted in preference to scaled sizes. The contractors are responsible for verifying all dimensions shown hereon before putting any affected work in hand.

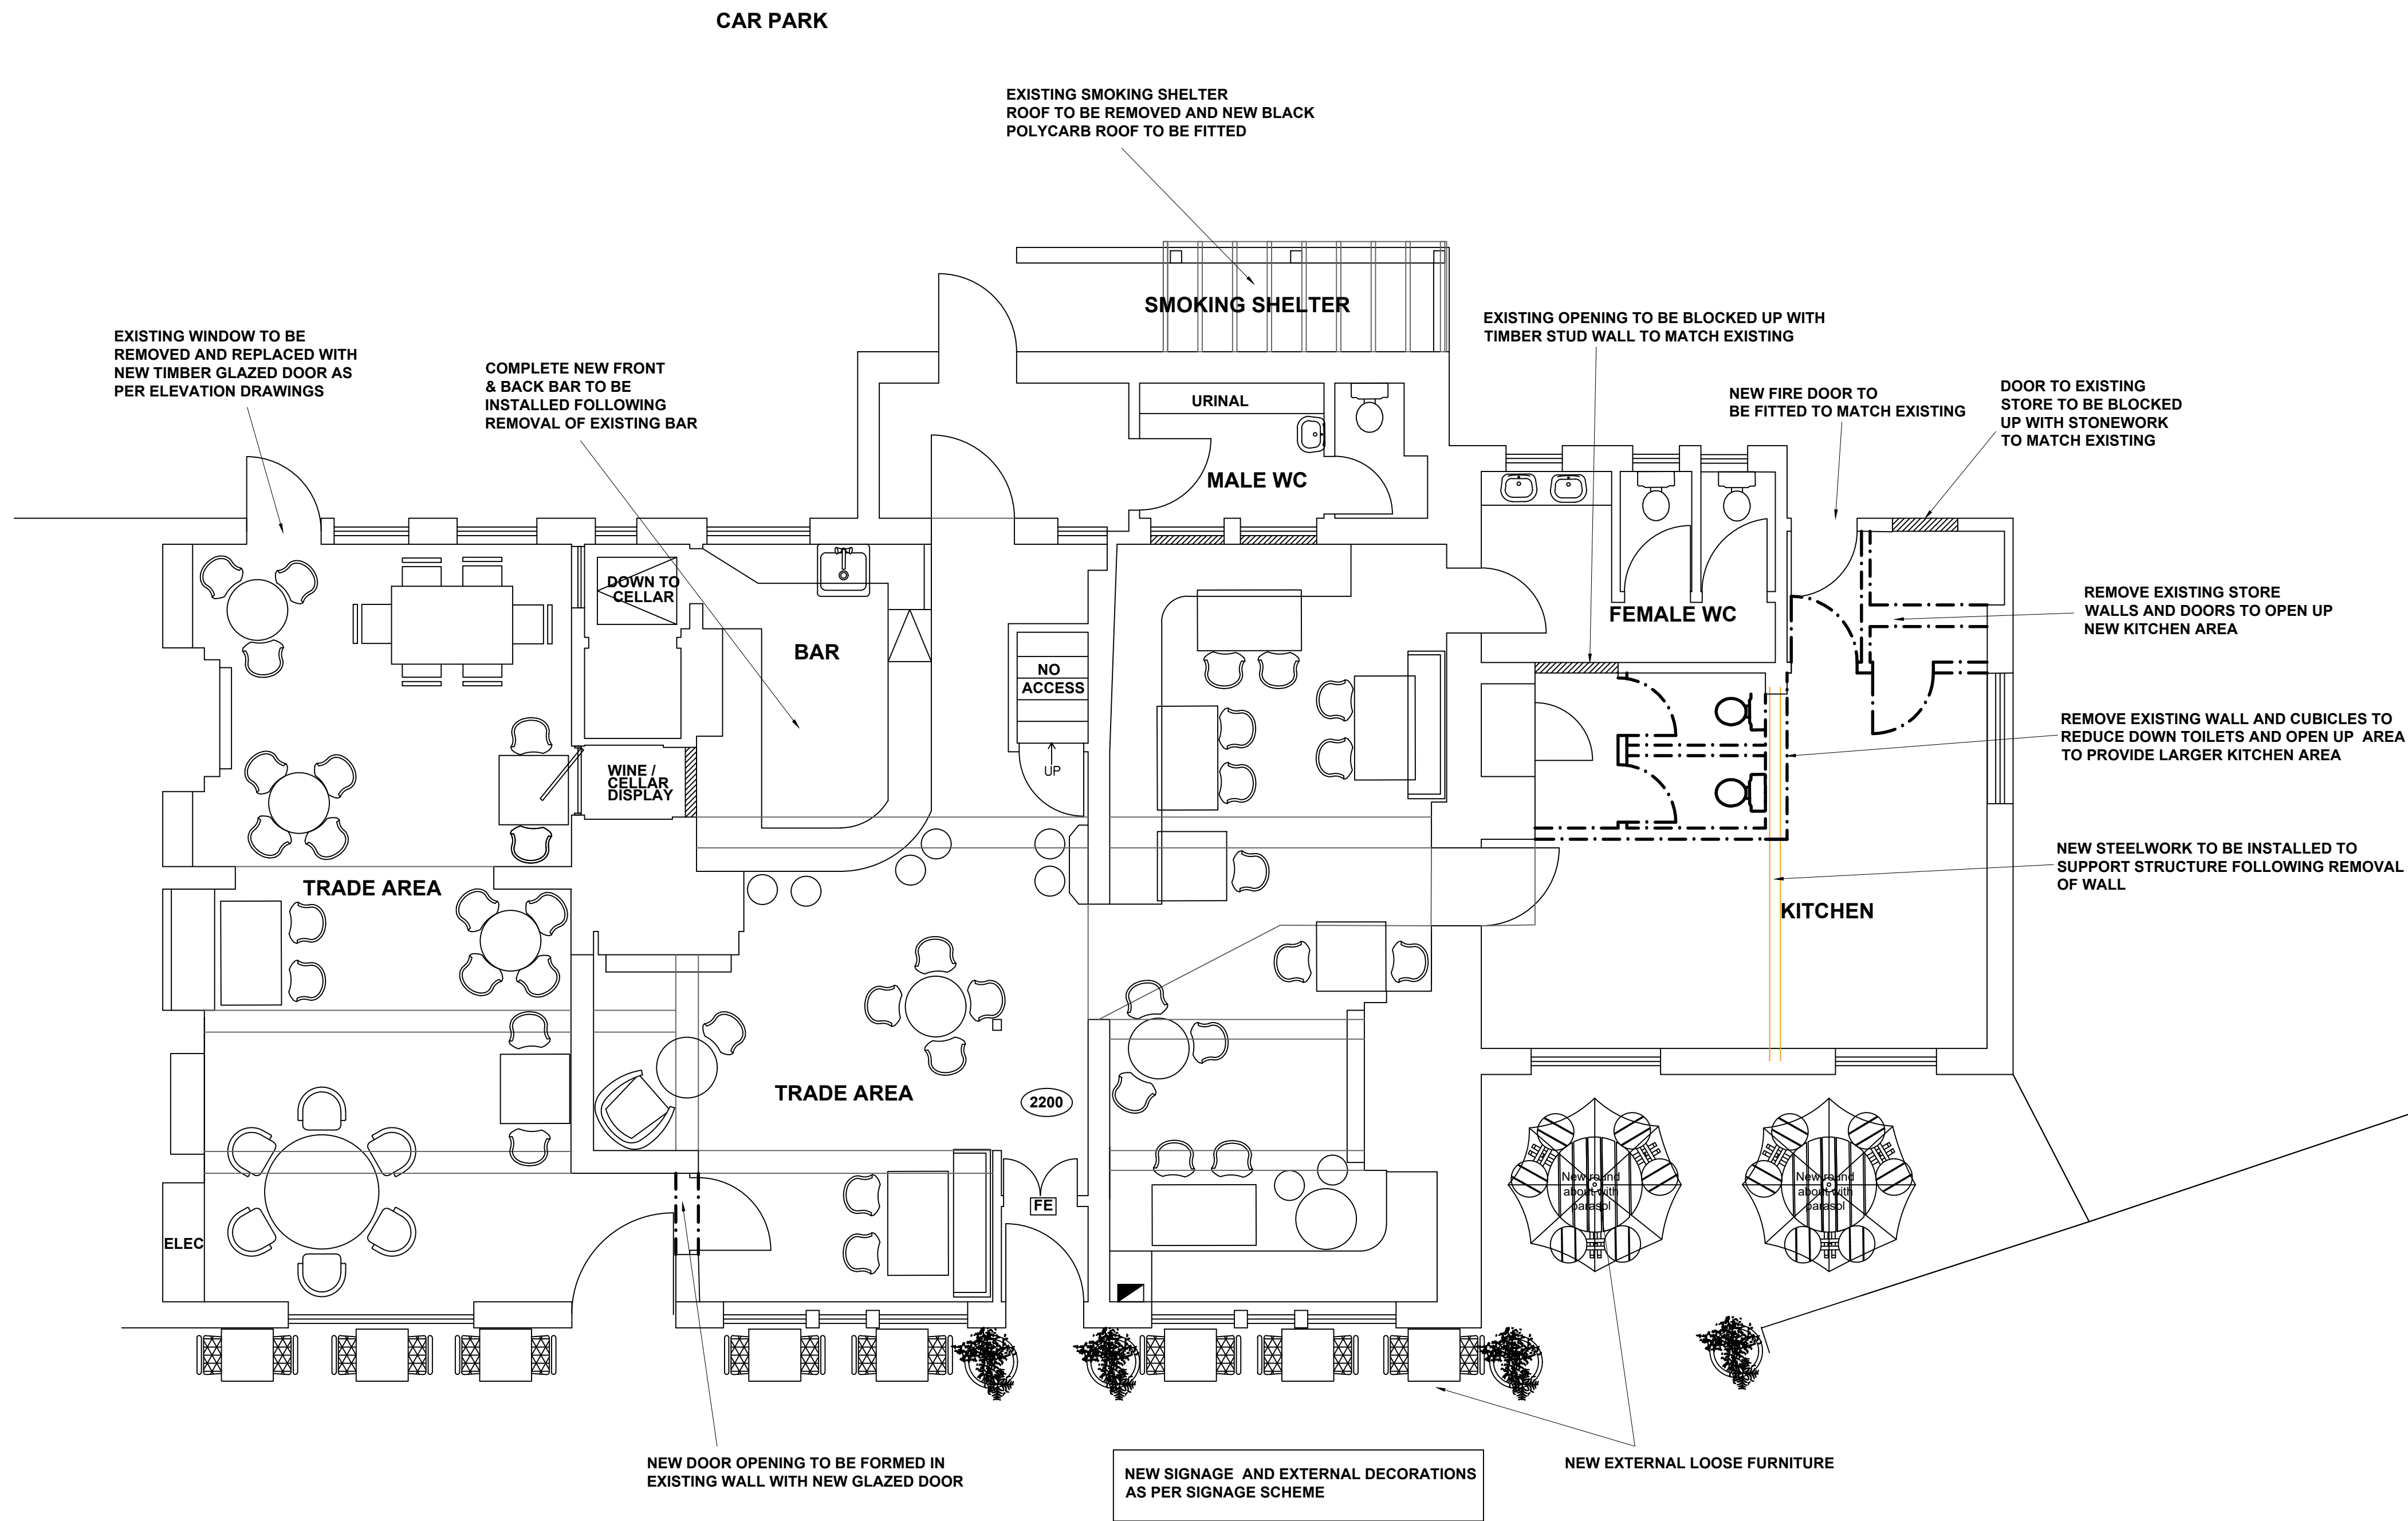

PROPOSED GROUND FLOOR PLAN



Client: Stonegate Group
3 Monkspath Hall Road
Solihull
B90 4SJ

Site: The Globe Inn, Wardle

Title: Proposed Plan

Scale: 1:50 / 1:100 @ A1 Date: SEP 2025 Dwn No: Dwn: MC