


IF IN ANY DOUBT PLEASE ASK THE ARCHITECT FOR CLARIFICATION.

DO NOT SCALE FROM DRAWING. ALL DIMENSIONS TO BE CHECKED ON SITE

THE COPYRIGHT FOR THESE DRAWINGS REMAINS THE PROPERTY OF THE ARCHITECT, THEY MUST NOT BE REPRODUCED IN ANY WAY WITHOUT THE ARCHITECT'S PRIOR WRITTEN CONSENT.

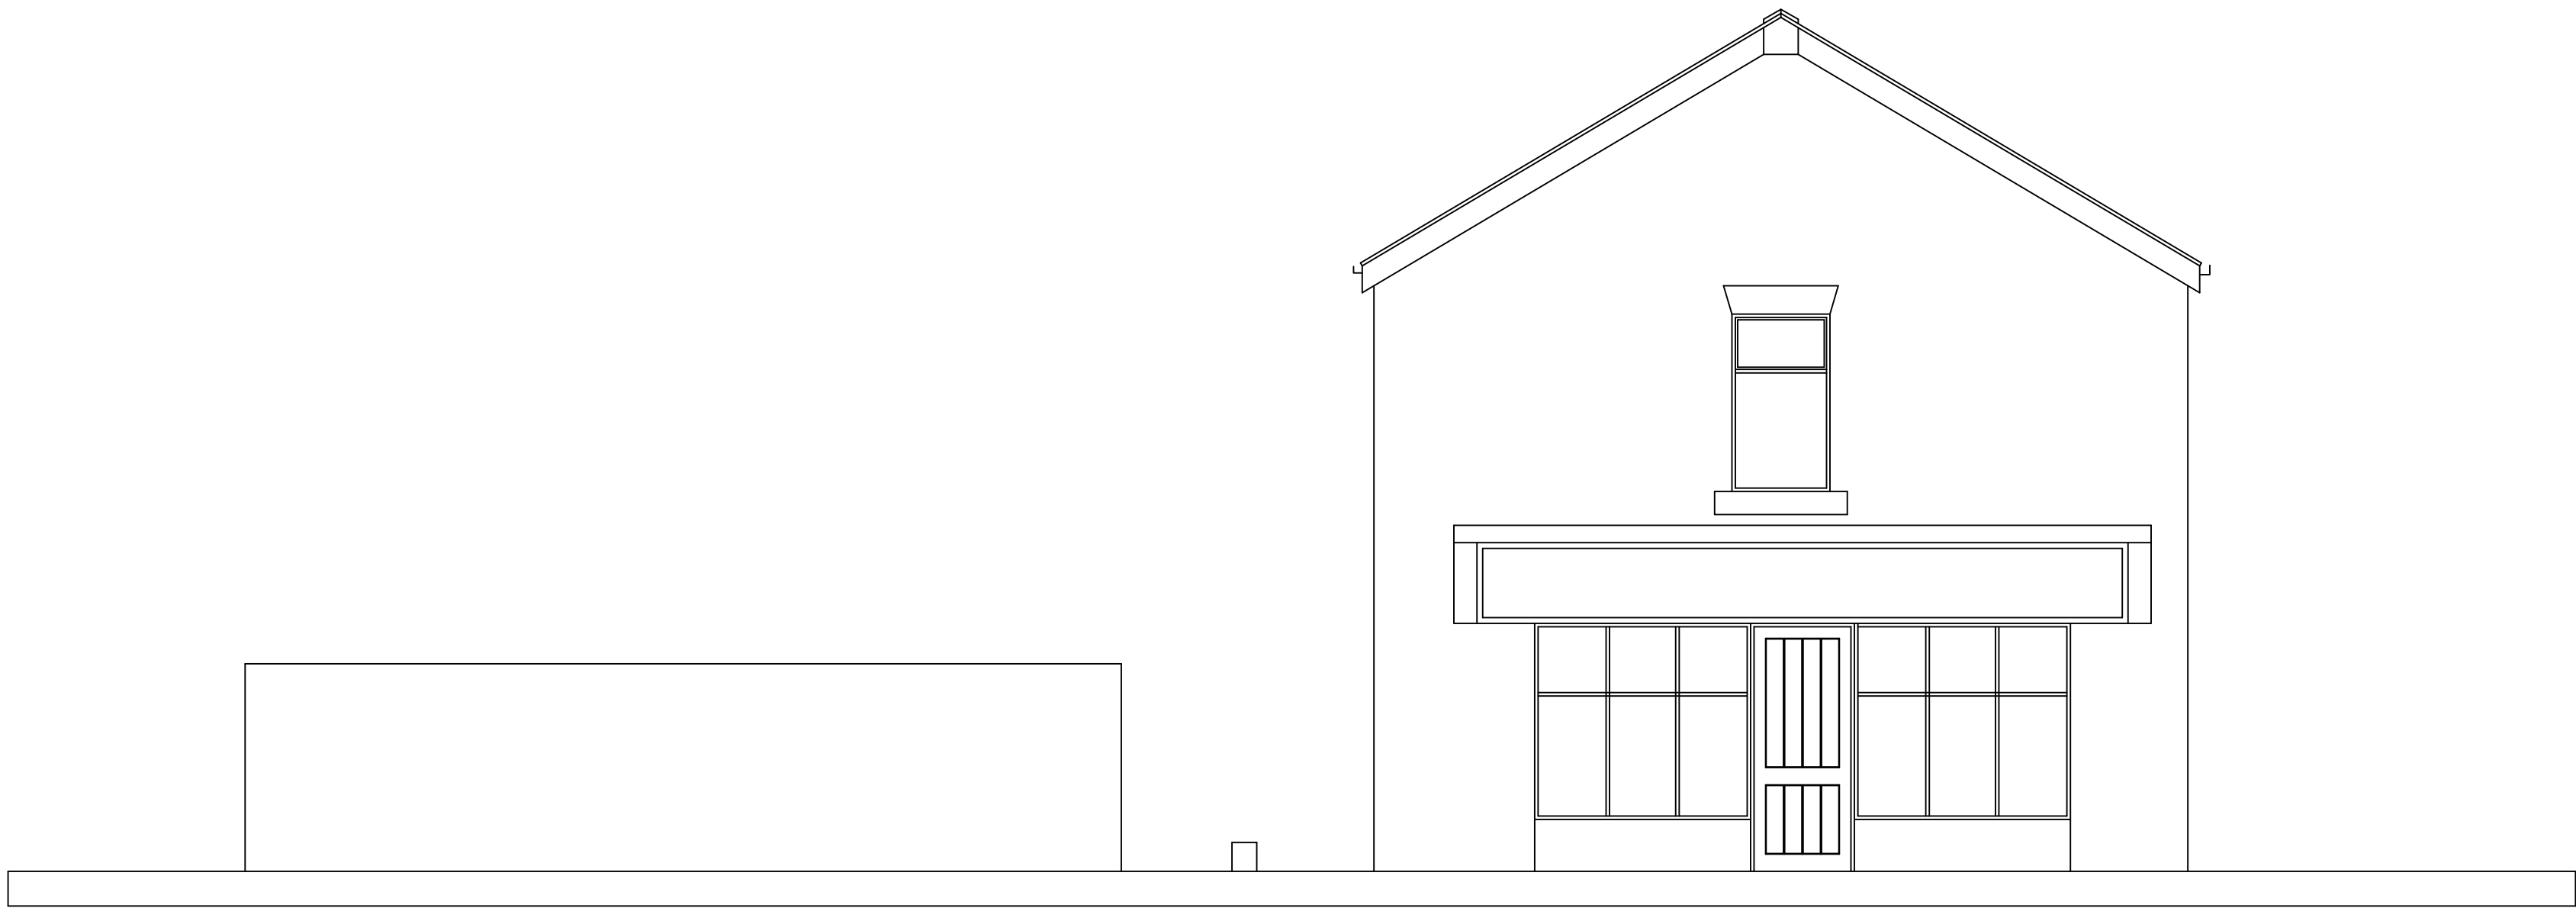

EXISTING FRONT ELEVATION



EXISTING SIDE ELEVATION



EXISTING SIDE ELEVATION

**NORTHERN
DESIGN
PARTNERSHIP**
Chartered Architects

THE CHAPEL
MILLMOOR ROAD
MELTHAM
HUDDERSFIELD HD9 5JU
TELEPHONE (01484) 854848
FAX (01484) 854949

CLIENT			
GREEN CEDAR SOLAR LTD			
PROJECT PROPOSED EXTENSION AND CONVERSION TO FORM HMO 3 MACLURE ROAD ROCHDALE			
DRAWING TITLE EXISTING ELEVATIONS			
Rev.	Notes	Date	Drawn
A	SCALE BAR	11.25	A.D.
SCALE	1:50 AT A1	10.25	A.D.
PROJECT No.		DRAWING No.	Rev.
2524		03	A