


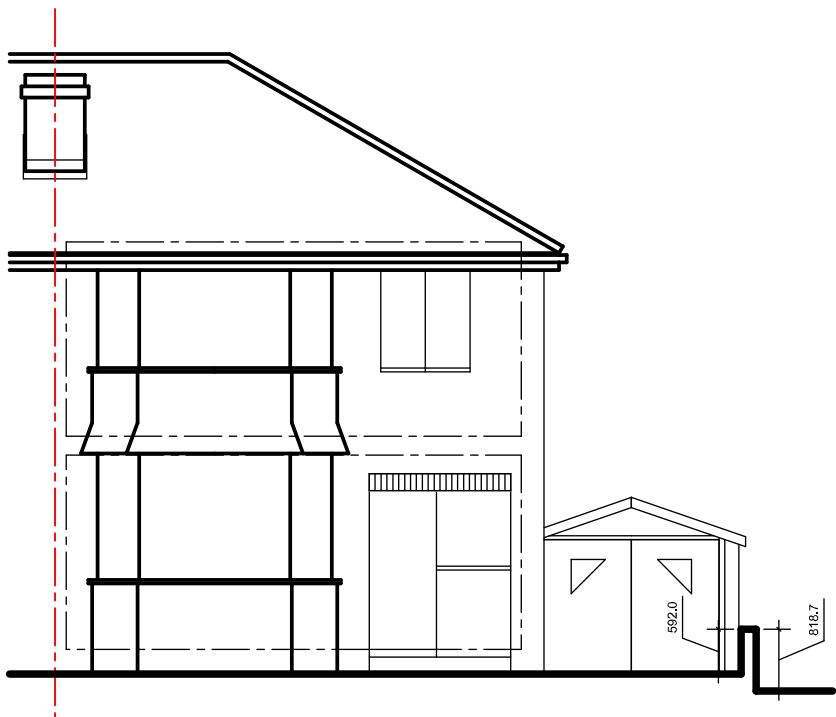


front elevation




side elevation



rear elevation

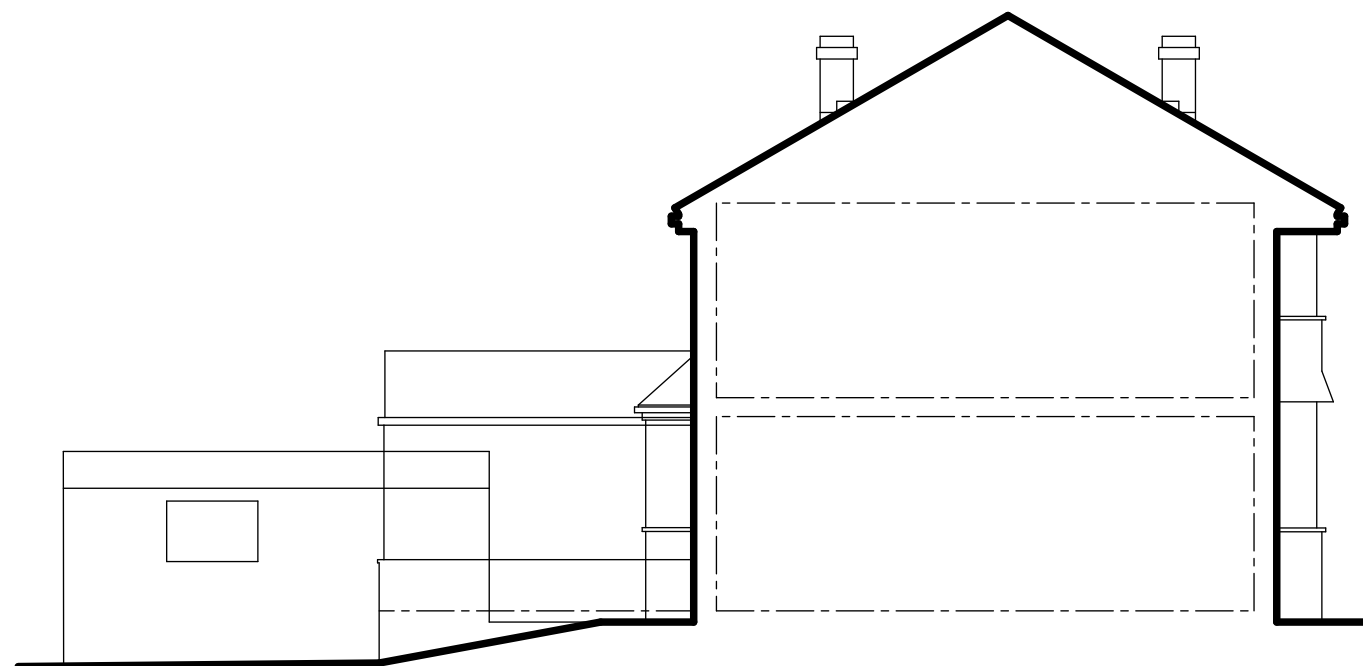

side elevation

 

scale 1:100

| Revision | Date | Details |
|----------|------|---------|
|          |      |         |
|          |      |         |
|          |      |         |
|          |      |         |

Only Planning Officers may scale from this drawing.  
All dimensions must be checked and verified before preparing production drawings or commencing works.  
This drawing and its design is copyright and may not be reproduced in any form whatsoever without prior express written consent.

**clear** Architectural Services

Mark Herring, Clear Architectural Services, 50 Rectory Street, Middleton, Manchester. M24 5TY.  
T. 0161 653 7128 M. 07968 748606 E. mark@clear-architecture.co.uk W. www.clear-architecture.co.uk



Date **June 2025.**

Drawn **JLK.**

Client **Leon Younge.**

Drawing title **Existing Elevations.  
PLANNING.**

Scale **1:100 at A3.**

Checked **MLH.**

Proposed Extension and Alterations.  
14 Banbury Road, Middleton,  
Manchester M24 1GB.

Job title

Drawing No. **CM374 EX 02.**