


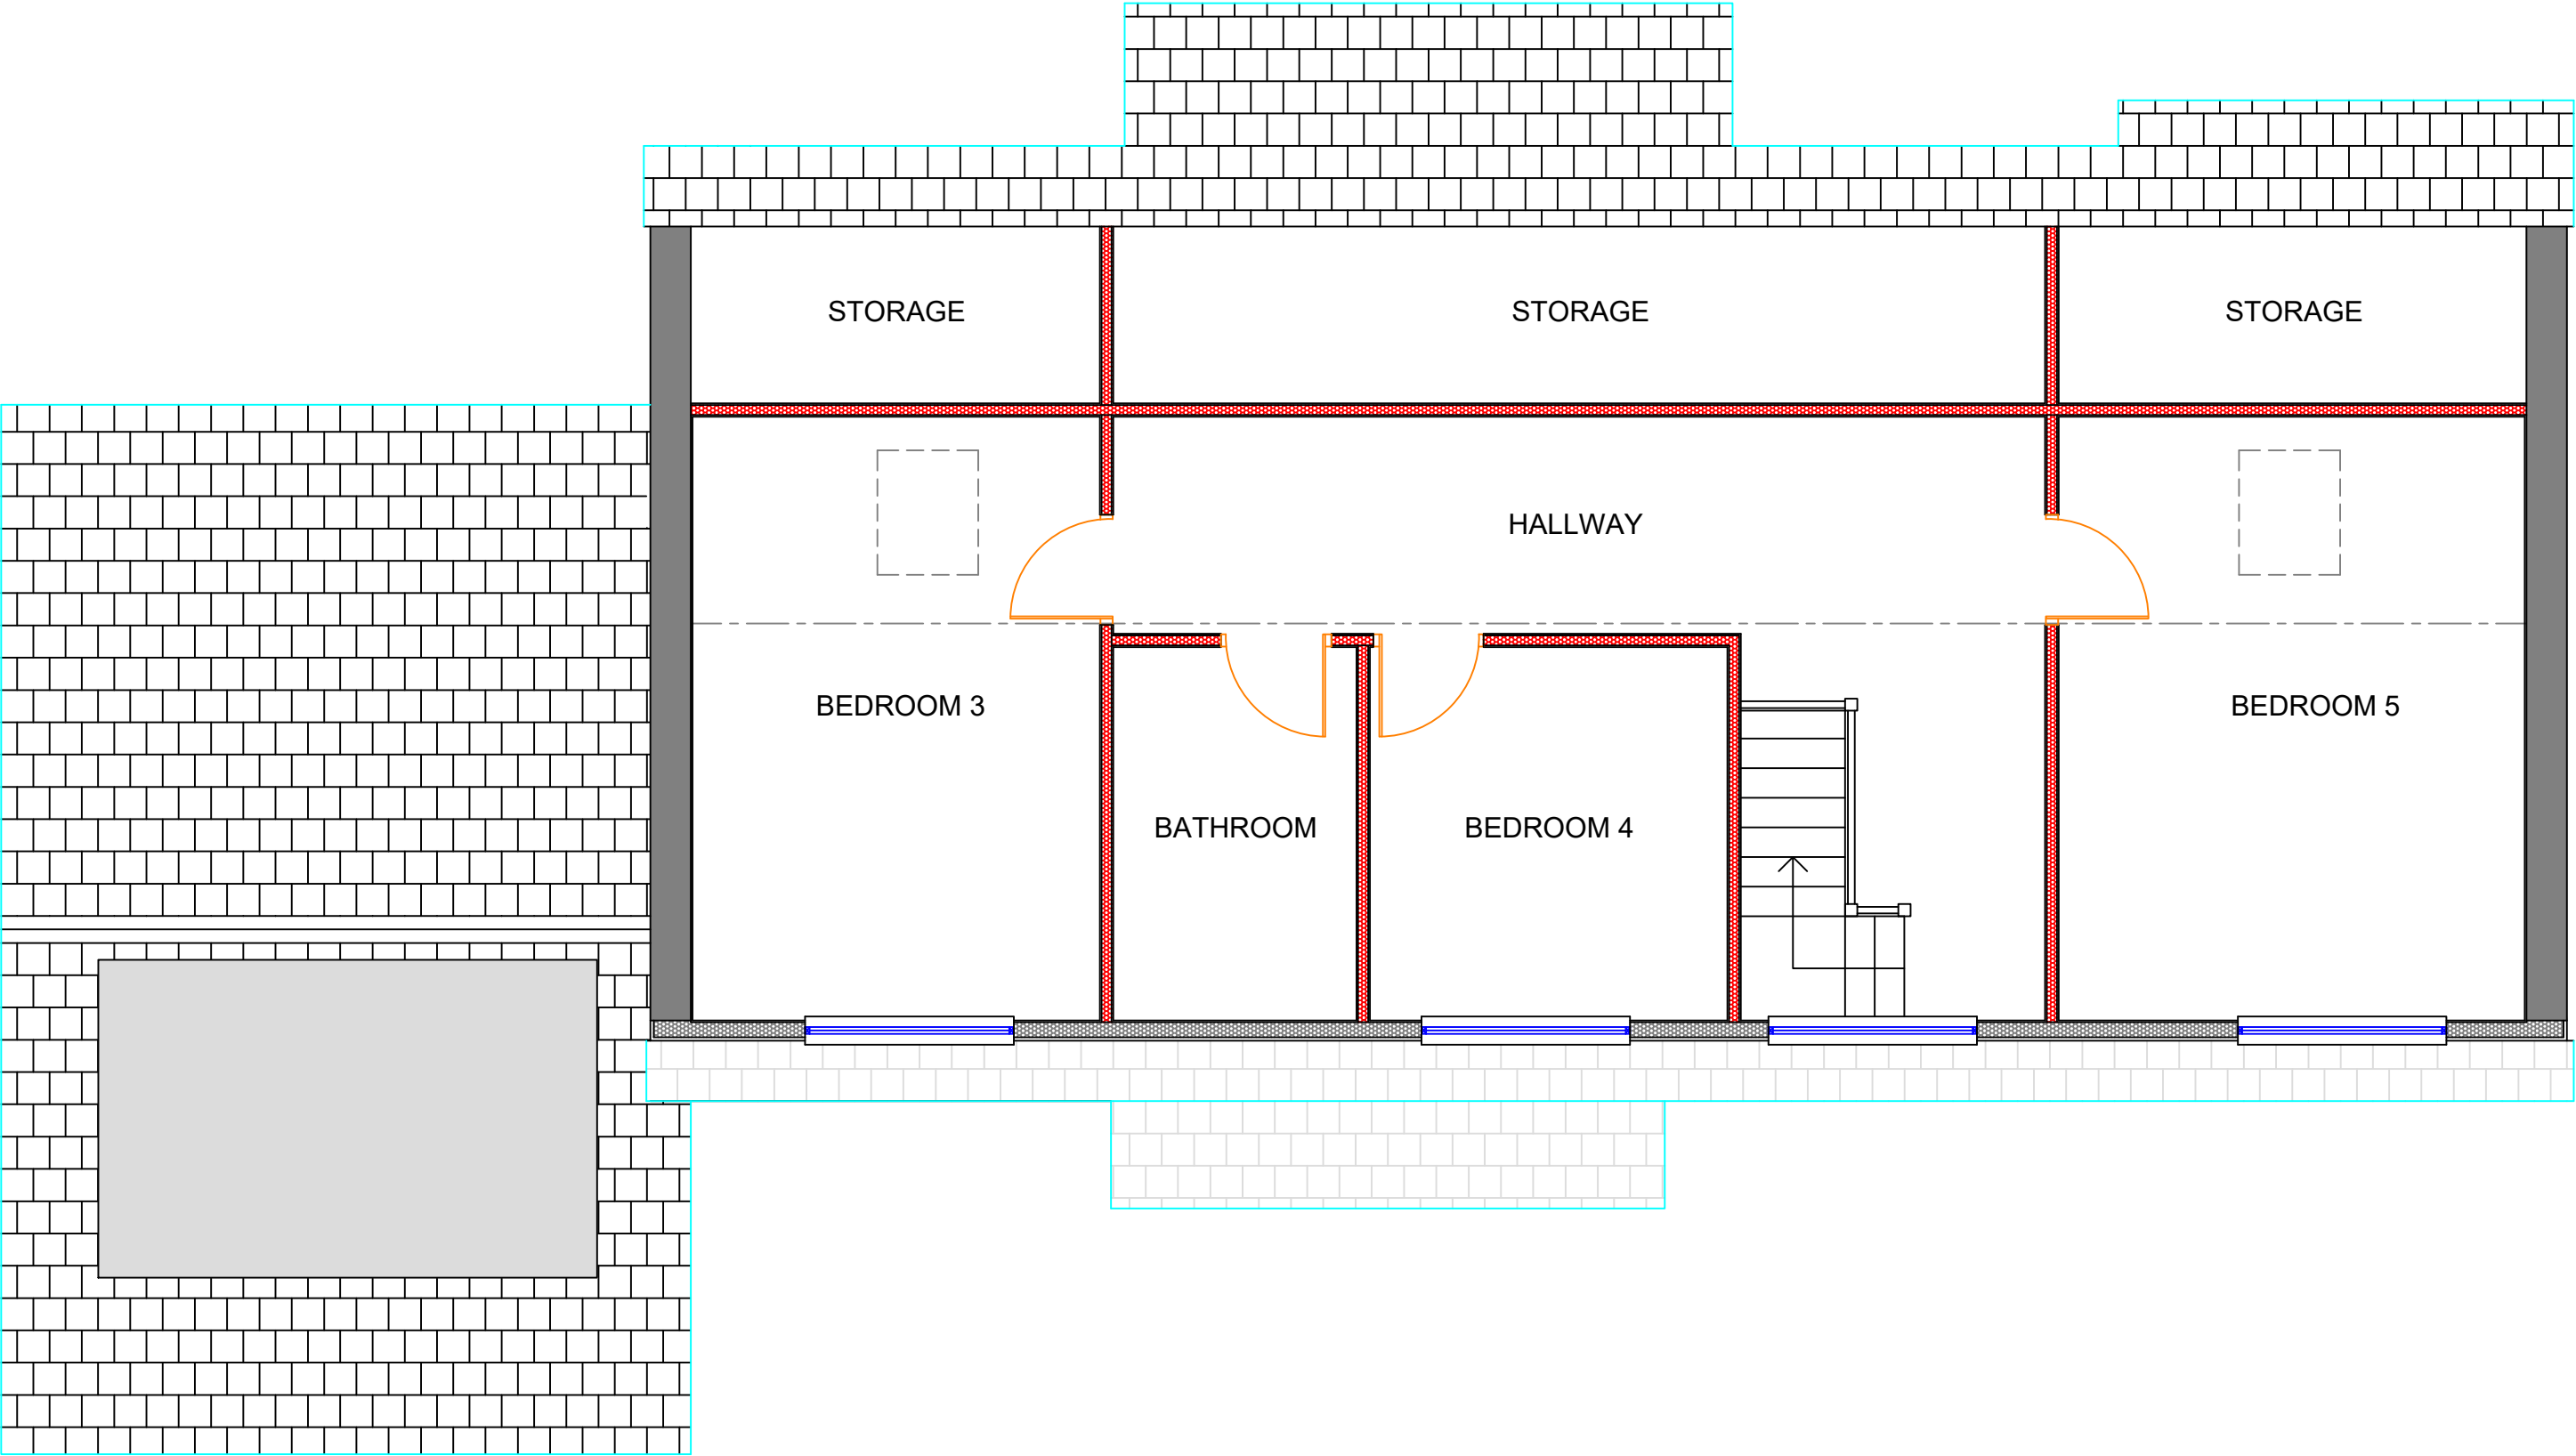

Proposed Dormer Floor Plan (1 :50)

SCALE AS SHOWN AT A2


GENERAL NOTES

- 1. All dimensions are in millimetres unless otherwise noted.
- 2.This drawing is not to be copied or disclosed by or forwarded on to any unauthorised persons without prior written consent of Gamble King and Noone Limited.
- 3. Do not scale from this drawing and is only to be used for Local Authority Approval purposes only.


REFERENCE



NEW BLACK EXTERNAL UPVC CLADDING

 

NEW INTERLOCKING CONCRETE ROOF TILES

 

NEW FLAT CONCRETE ROOF TILES



NEW GRP FIRESTONE RUBBER ROOF

Client
Naz Shahine

Job
181 Bolton Road
Rochdale
OL11 3LR

Drg
Proposed Dormer Floor Plan

Drawn F.Cadell	Date Oct. 2025	Scale As Shown
-------------------	-------------------	-------------------

Job No. C25.06.07	Drg No. P03
----------------------	----------------

Gamble King and Noone Ltd
Consulting Structural Engineers & Building Surveyors.
5 Queen Street
Oldham
OL1 1RD
Tel 0161 652 1183
Mobile: 07756 902 604
07725 145 369

