




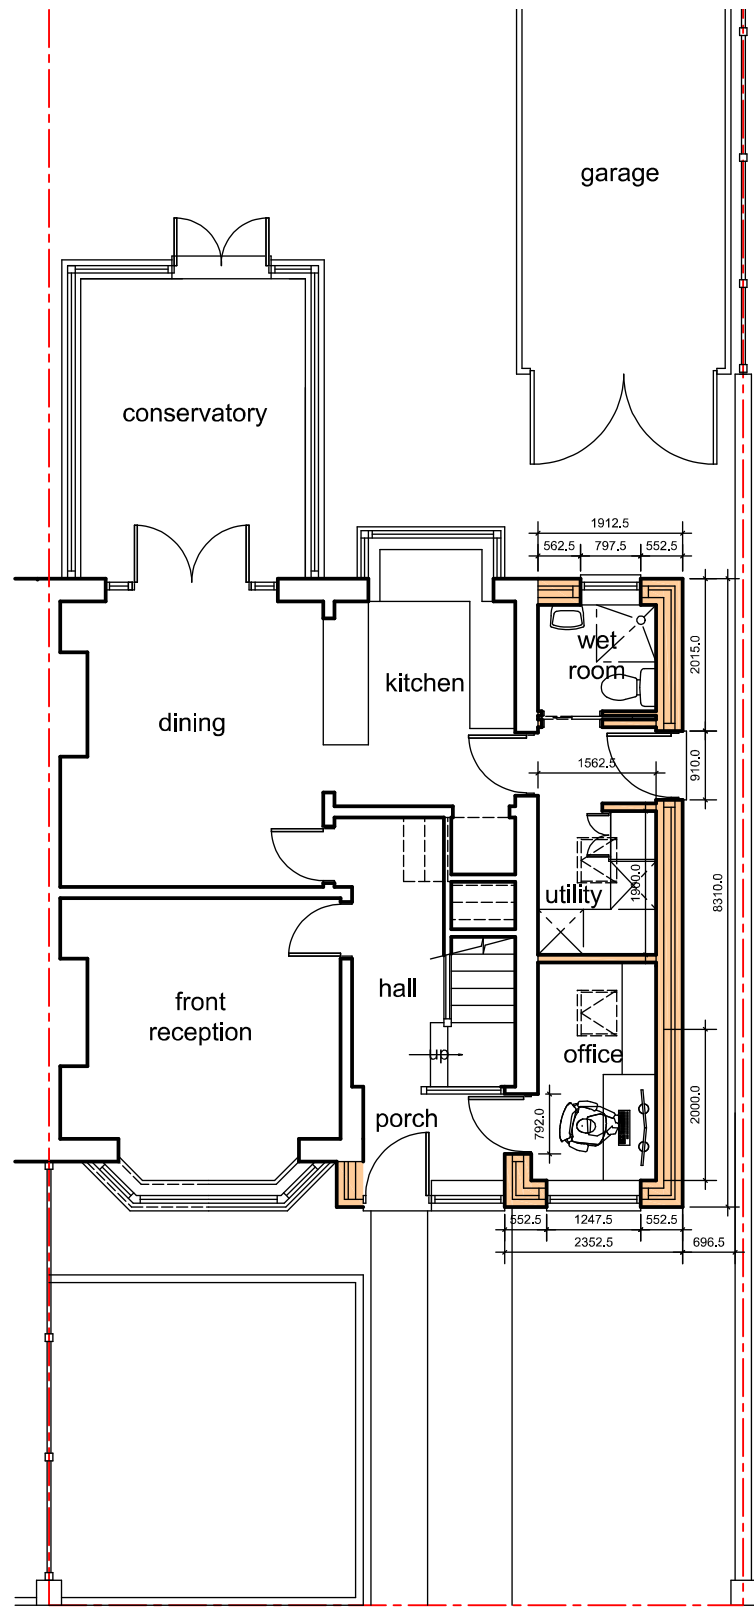


ground floor plan

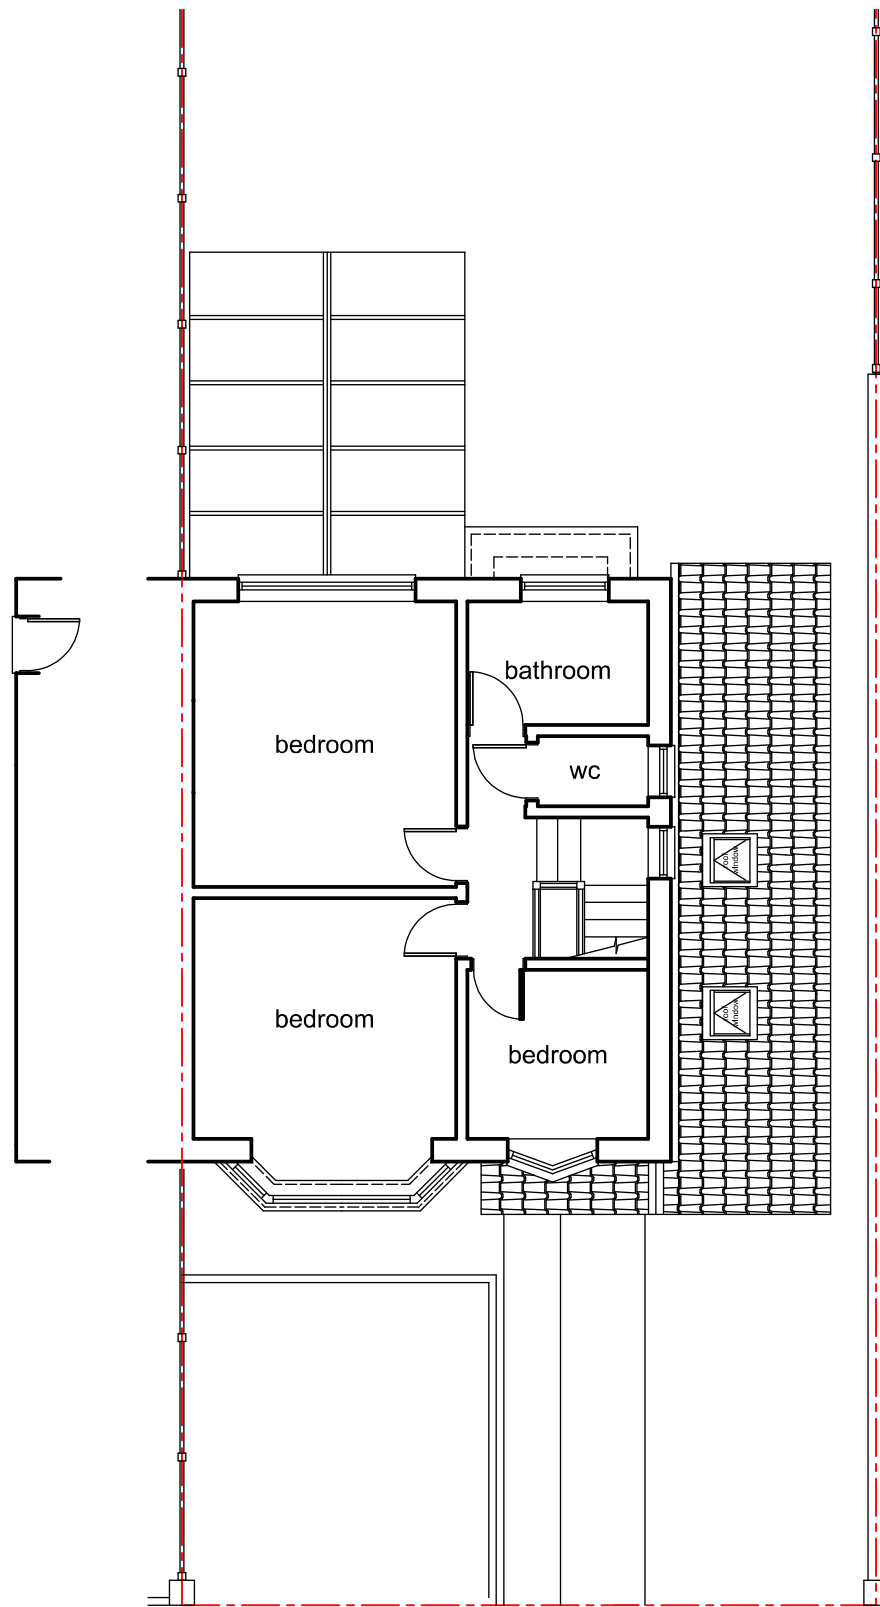

first floor plan

 

scale 1:100

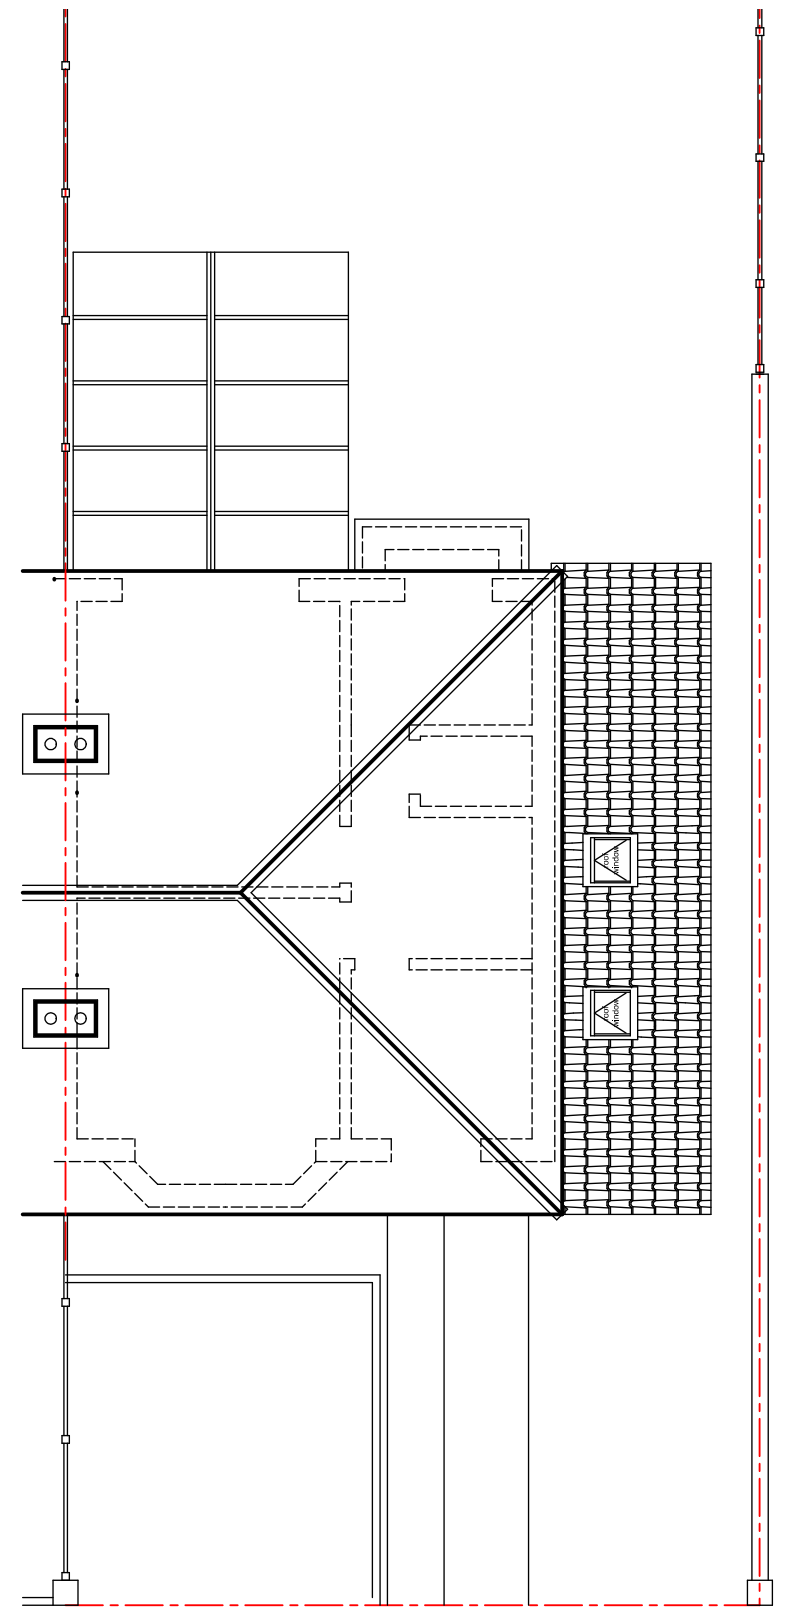

roof plan

Revision	Date	Details

Only Planning Officers may scale from this drawing.
All dimensions must be checked and verified before preparing production drawings or commencing works.
This drawing and its design is copyright and may not be reproduced in any form whatsoever without prior express written consent.

clear Architectural Services

Mark Herring, Clear Architectural Services, 50 Rectory Street, Middleton, Manchester. M24 5TY.
T. 0161 653 7128 M. 07968 748606 E. mark@clear-architecture.co.uk W. www.clear-architecture.co.uk



Date June 2025.

Drawn JLK.

Client Leon Young.

Drawing title Proposed Plans.
PLANNING.

Scale 1:100 at A3.

Checked MLH.

Proposed Extension and Alterations.
14 Banbury Road, Middleton,
Manchester M24 1GB.

Job title

Drawing No. CM374 PL 01d.