


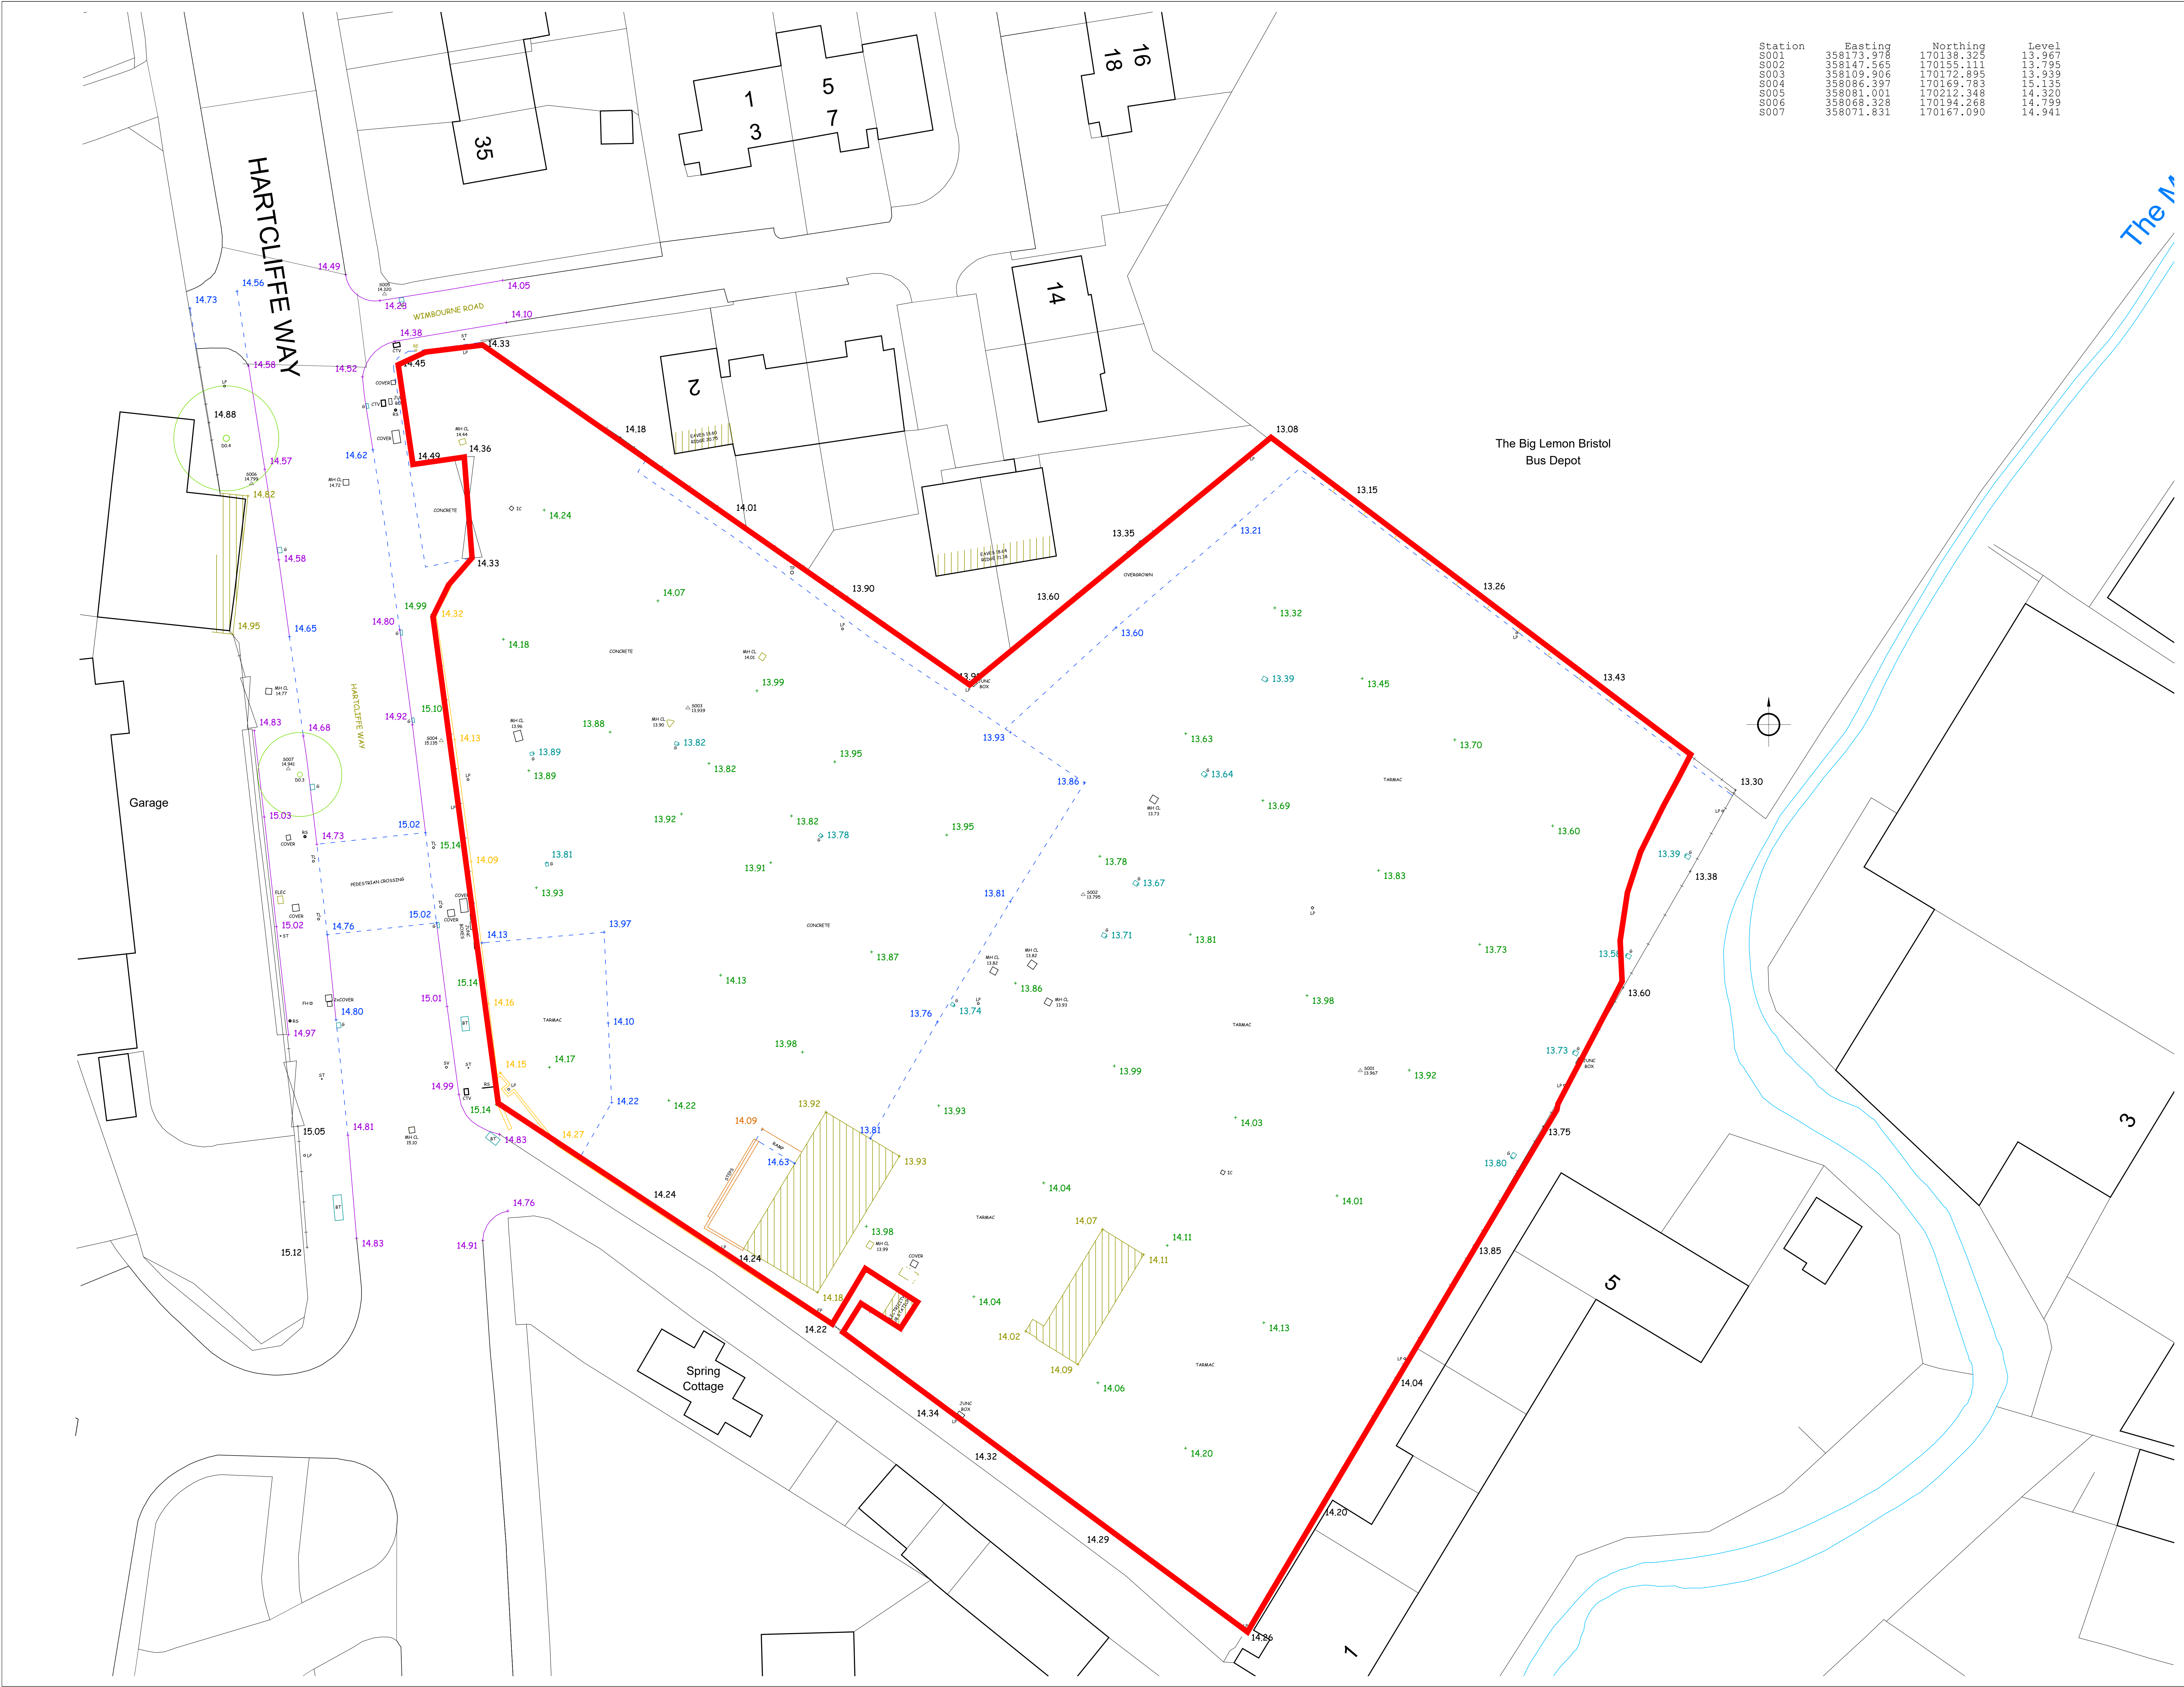

Station	Easting	Northing	Level
S001	358173.978	170138.325	13.967
S002	358147.565	170155.111	13.795
S003	358109.906	170172.895	13.939
S004	358086.397	170169.783	15.135
S005	358081.001	170212.348	14.320
S006	358068.328	170194.268	14.799
S007	358071.831	170167.090	14.941

REVISION
A
Redline adjusted.

DATE
03.11.2025
as

bignell
shacklady
ewing

Architects Interior Designers

95 Spencer Street, Birmingham, B8 6DA
0211 523 1121 | www.bignellshackladyewing.com

Client

FCI Properties Ltd

Job

CLUB 3000 BRISTOL

Drawing Title

EXISTING SITE PLAN

Scale

1:200@A0

Date

NOVEMBER 2025

Drawn By

sp

Job Number

25-2118

Drawing Number:

2118-201A

Status

Planning

Copyright is reserved by Bignell Shacklady Ewing shall have no liability whatsoever in respect of any claim, loss, liability or other cost arising directly or indirectly out of, or in connection with, any aspect of the fire safety or fire performance of a building, including combustibility, fire protection, fire resistance of any external cladding or roofing system or internal fire protection.

Copyright is reserved by Bignell Shacklady Ewing shall have no liability whatsoever in respect of any claim, loss, liability or other cost arising directly or indirectly out of, or in connection with, any aspect of the fire safety or fire performance of a building, including combustibility, fire protection, fire resistance of any external cladding or roofing system or internal fire protection.

Chartered Practice