
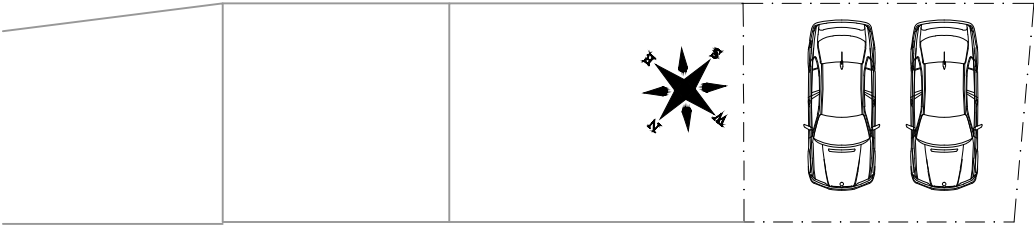
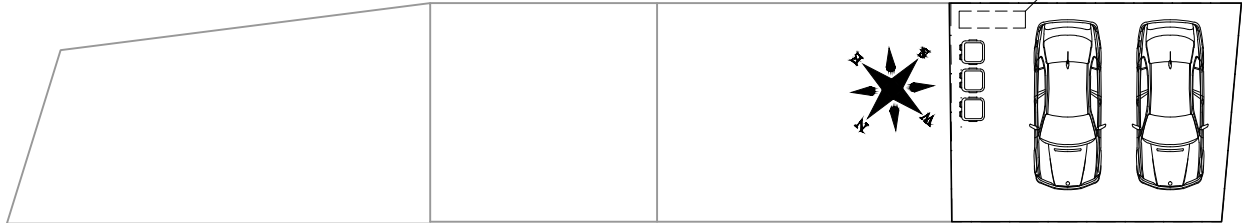


This drawing is copyright and must not be reproduced or copied to any third party without the written permission of DP Architectural Services Ltd. All dimensions must be checked on site. Only figured dimensions to be worked from.Discrepancies must be reported to DP Architectural Services Ltd before proceeding.

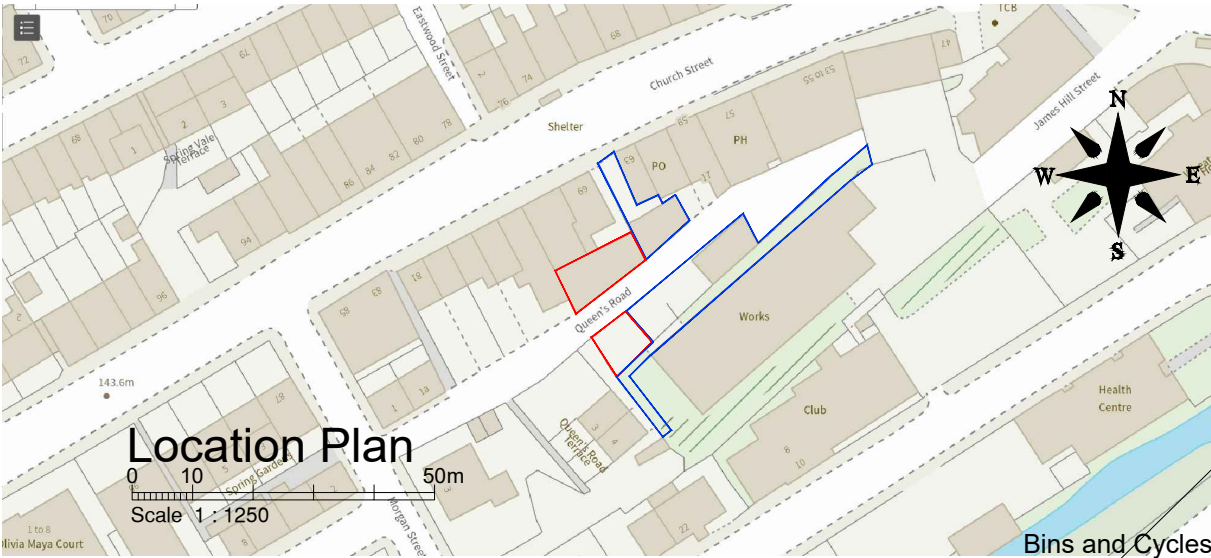

Site Plan - Proposed

0 1 5 10m
Scale 1:200

Site Plan - Existing

0 1 5 10m
Scale 1:200

DP Architectural Services LTD		Client		Project		Drawings	
The Coach House Preston Road Charnock Richard Chorley, Lancashire PR7 5LH m. 07877 595100		Abdul Rouf 59 George Street Rochdale OL16 2RR e.dparch69@gmail.com		7 Bed HMO 69a Church Street Littleborough OL15 8AE		Proposed Location and Site Plan	
Paper size A3 Date Sept 2025		Job no 24-2025 Scale 1:200/1250		Drawing no P07 Revision B			