


PROPOSED: BASEMENT FLOOR PLAN AND SECTION

Royd Arms, 158 Rooley Moor Road, Rochdale, OL12 7DQ

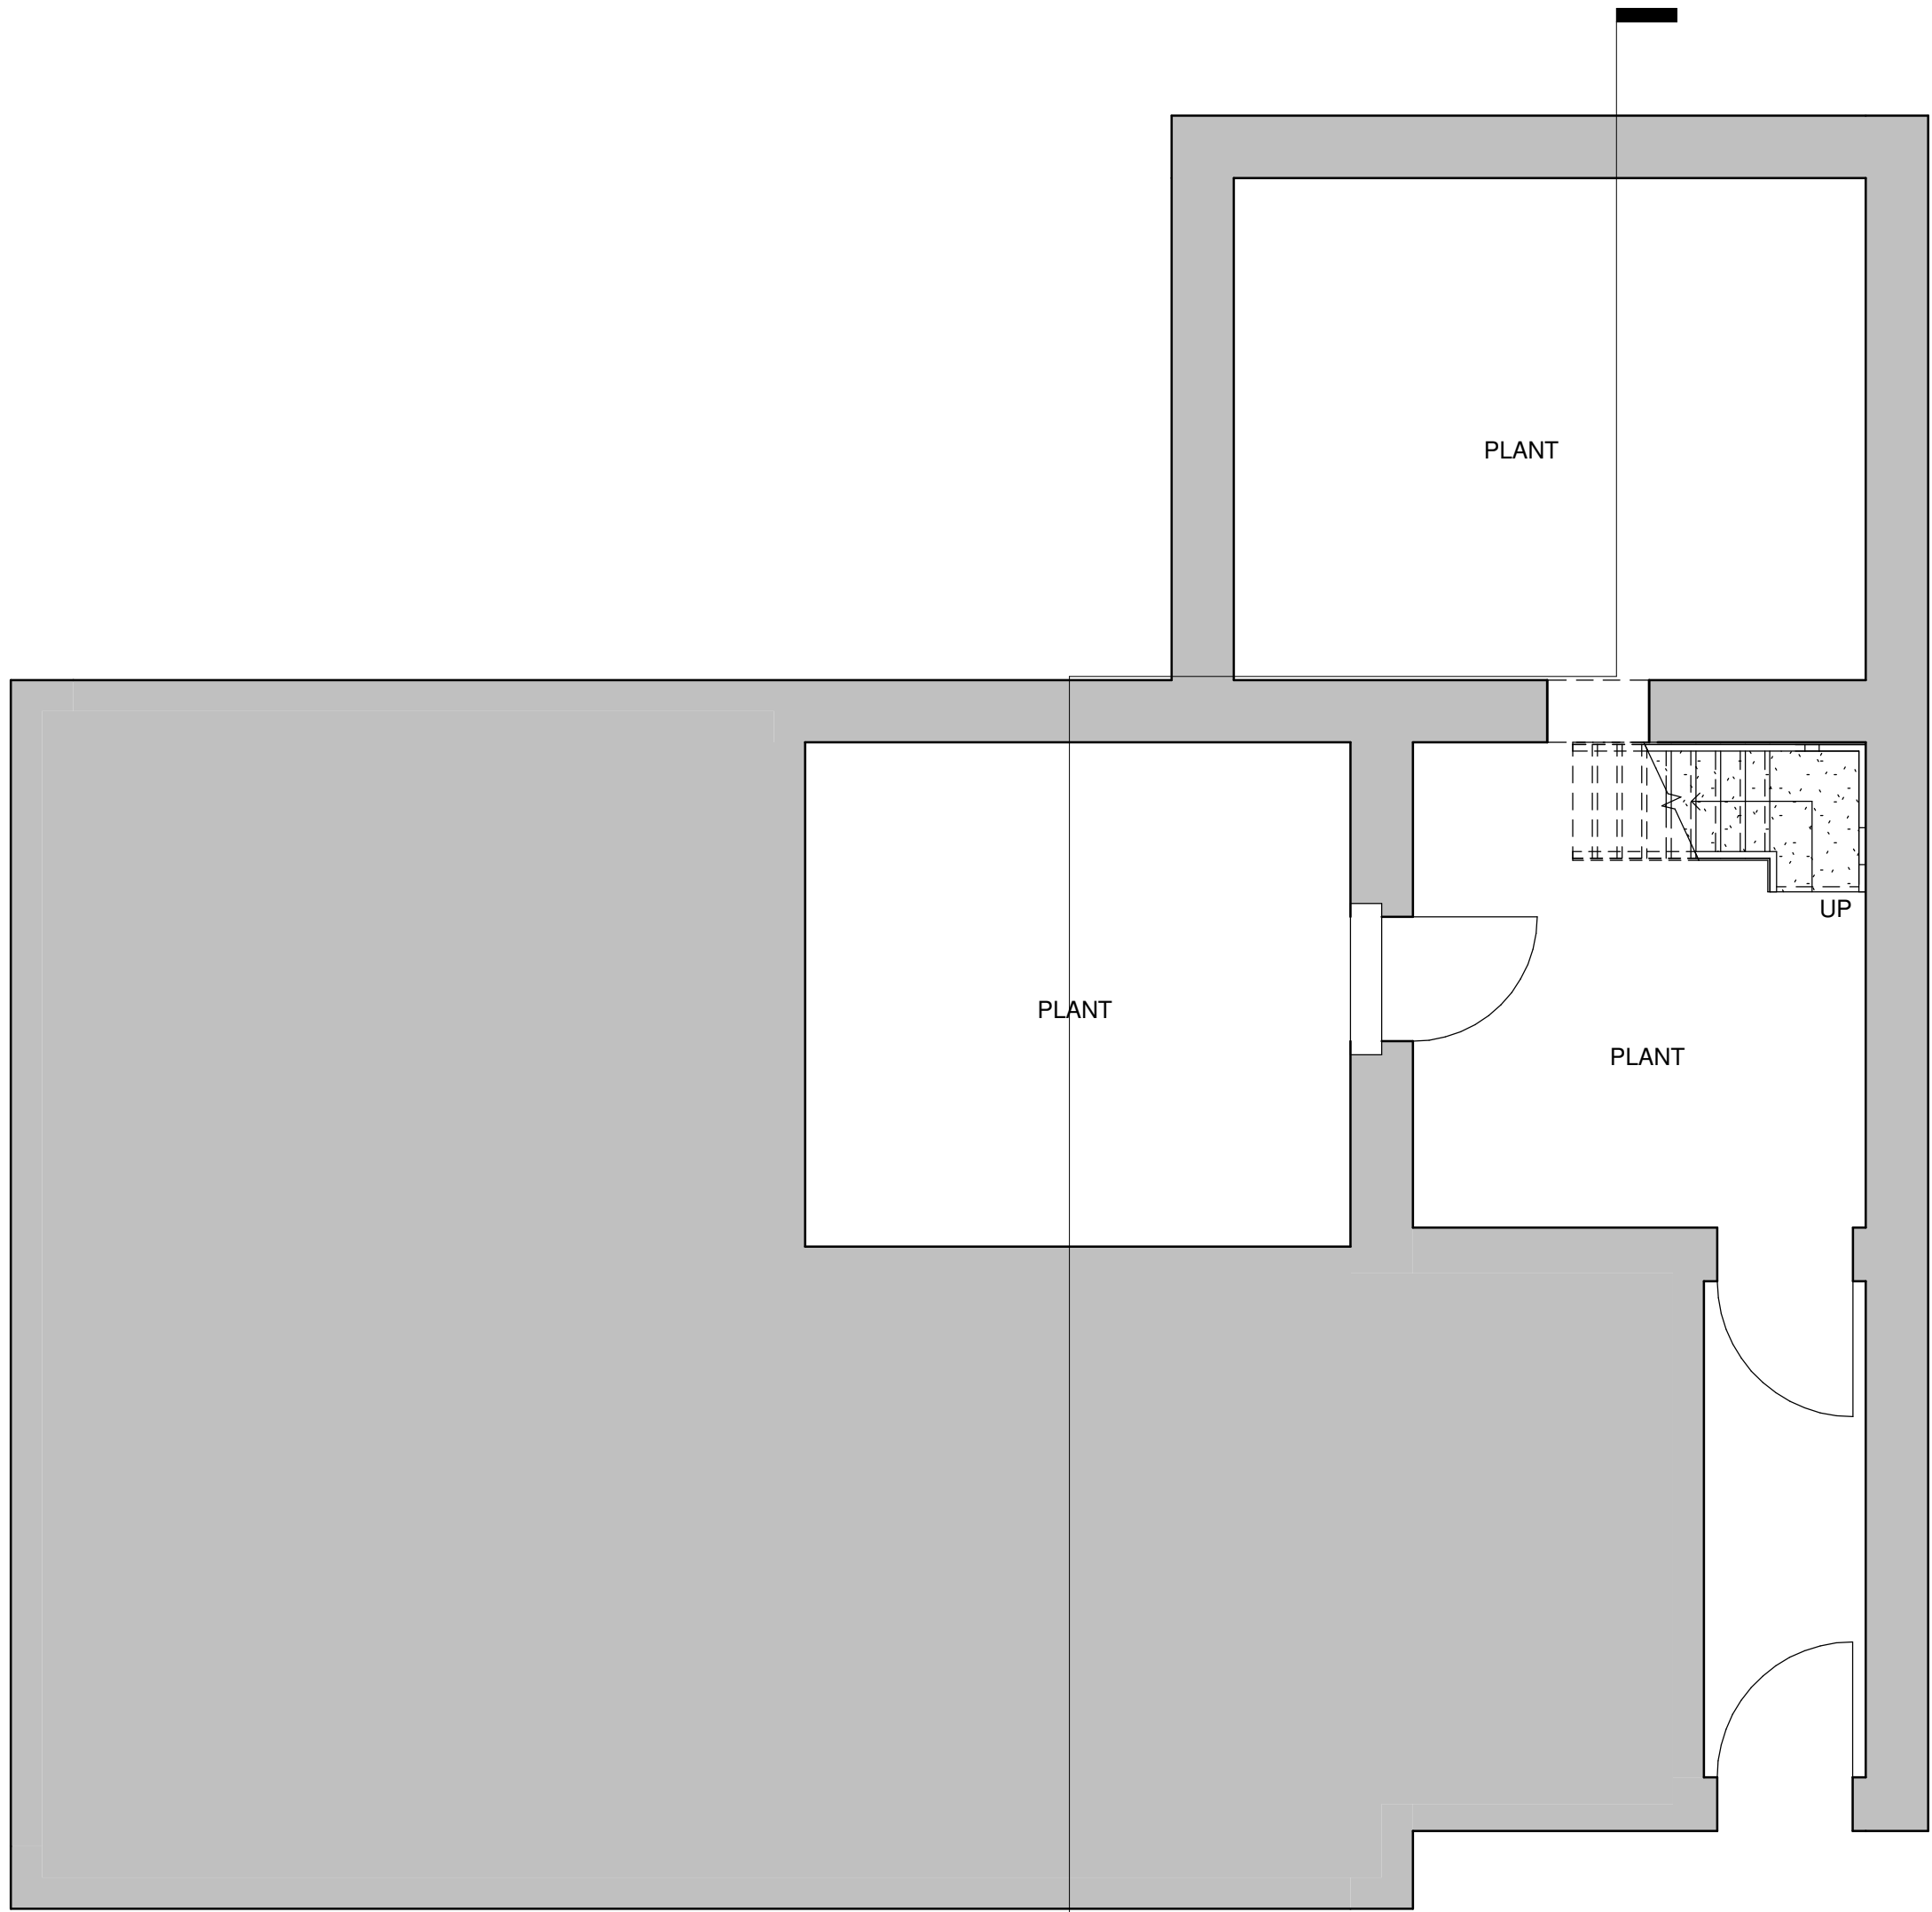

BASEMENT FLOOR PLAN



PROPOSED SECTION



VISUAL SCALE 1:50 @ A1

Rev	04/10/24	DS	
Date		Dm	Revision
Project: Royds Arms, 158 Rooley Moor Road, Rochdale, OL12 7DQ			
Title: PROPOSED BASEMENT FLOOR PLAN AND SECTION			
Client: Bidwell Ventures UK Ltd			
Issue: PLANNING APPLICATION		Scale: 1 : 50	
		Paper: A1	
Drawing Number	Rev	Date:	24/07/2025 16:17:58
RA - 007	A	Drawn: DS	Check: DS