





1 Site East Elevation
1 : 200

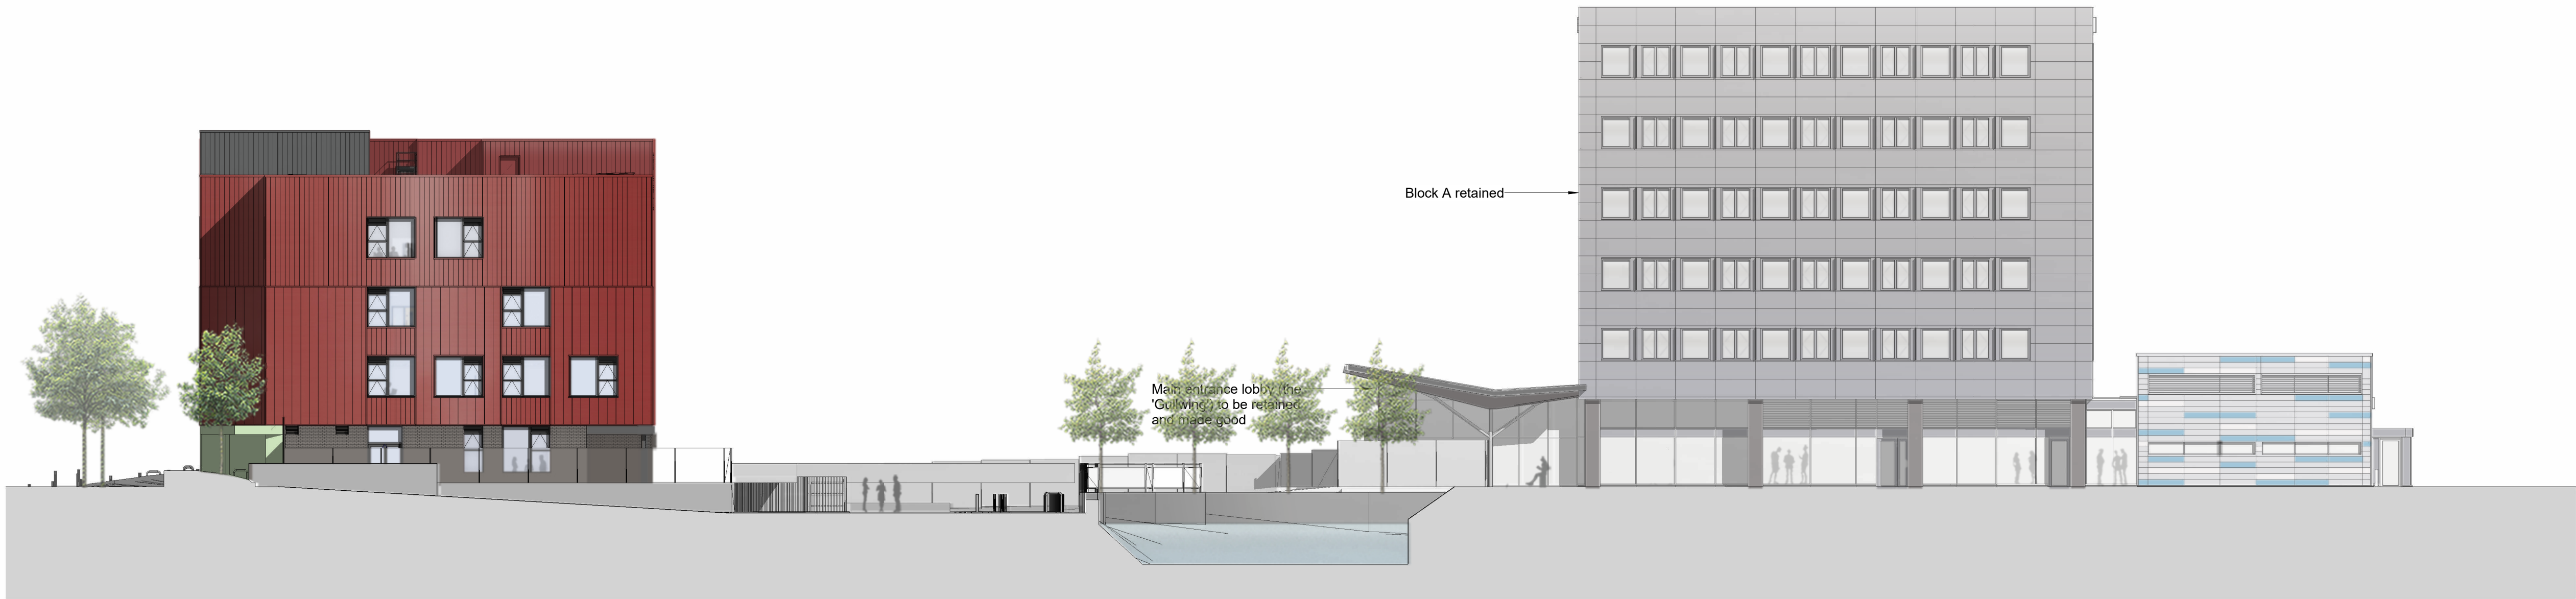

2 Site West Elevation
1 : 200

 

NOTES

© COPYRIGHT
The copyright in this drawing is vested in Sheppard Robson and no license or assignment of any kind has been, or is, granted to any third party whether by provision of copies or originals or otherwise unless agreed in writing.

DO NOT SCALE FROM THIS DRAWING
The contractor shall check and verify all dimensions on site and report any discrepancies in writing to Sheppard Robson before proceeding work.

FOR ELECTRONIC DATA ISSUE
Electronic Data / drawings are issued as "read only" and should not be interrogated for measurement. All dimensions and levels should read, only from those values stated in text on the drawing.

HAZARD IDENTIFICATION
To be read with CDM Risk Assessment FE0012-SRA-XX-XX-T-A-0094.

REVISIONS

REV.	DATE	AMENDMENT
P01	07/03/2025	Issued for Planning
P02	07/05/2025	Issued for Planning
P03	23/05/2025	Issued for Planning
P04	01/10/2025	Issued for Planning
P05	22/10/2025	Issued for Planning

KEYPLAN



CLIENT

Department for Education (DfE)



Department
for Education

PROJECT

Hopwood Hall College Rochdale

SCALE@A1
1 : 200
DATE
22/10/2025
ORIGINATOR
DC
CHECKED
DC
AUTHORISED
HI

DESCRIPTION

General Arrangement
East and West Site Elevations

CLASSIFICATION

PM_40_40_27: Elevation drawings

STAGE

RIBA Stage 5

SR NO.

7254

**SHEPPARD
ROBSON**

77 Parkway Camden Town London NW1 7PU
T: +44 (0)20 7504 1700 E: enquiries@sheppardrobson.co.uk

STATUS PURPOSE FOR ISSUE

S2 Planning

DRAWING NO.

FE0012-SRA-XX-XX-D-A-0226

REV.

P05