


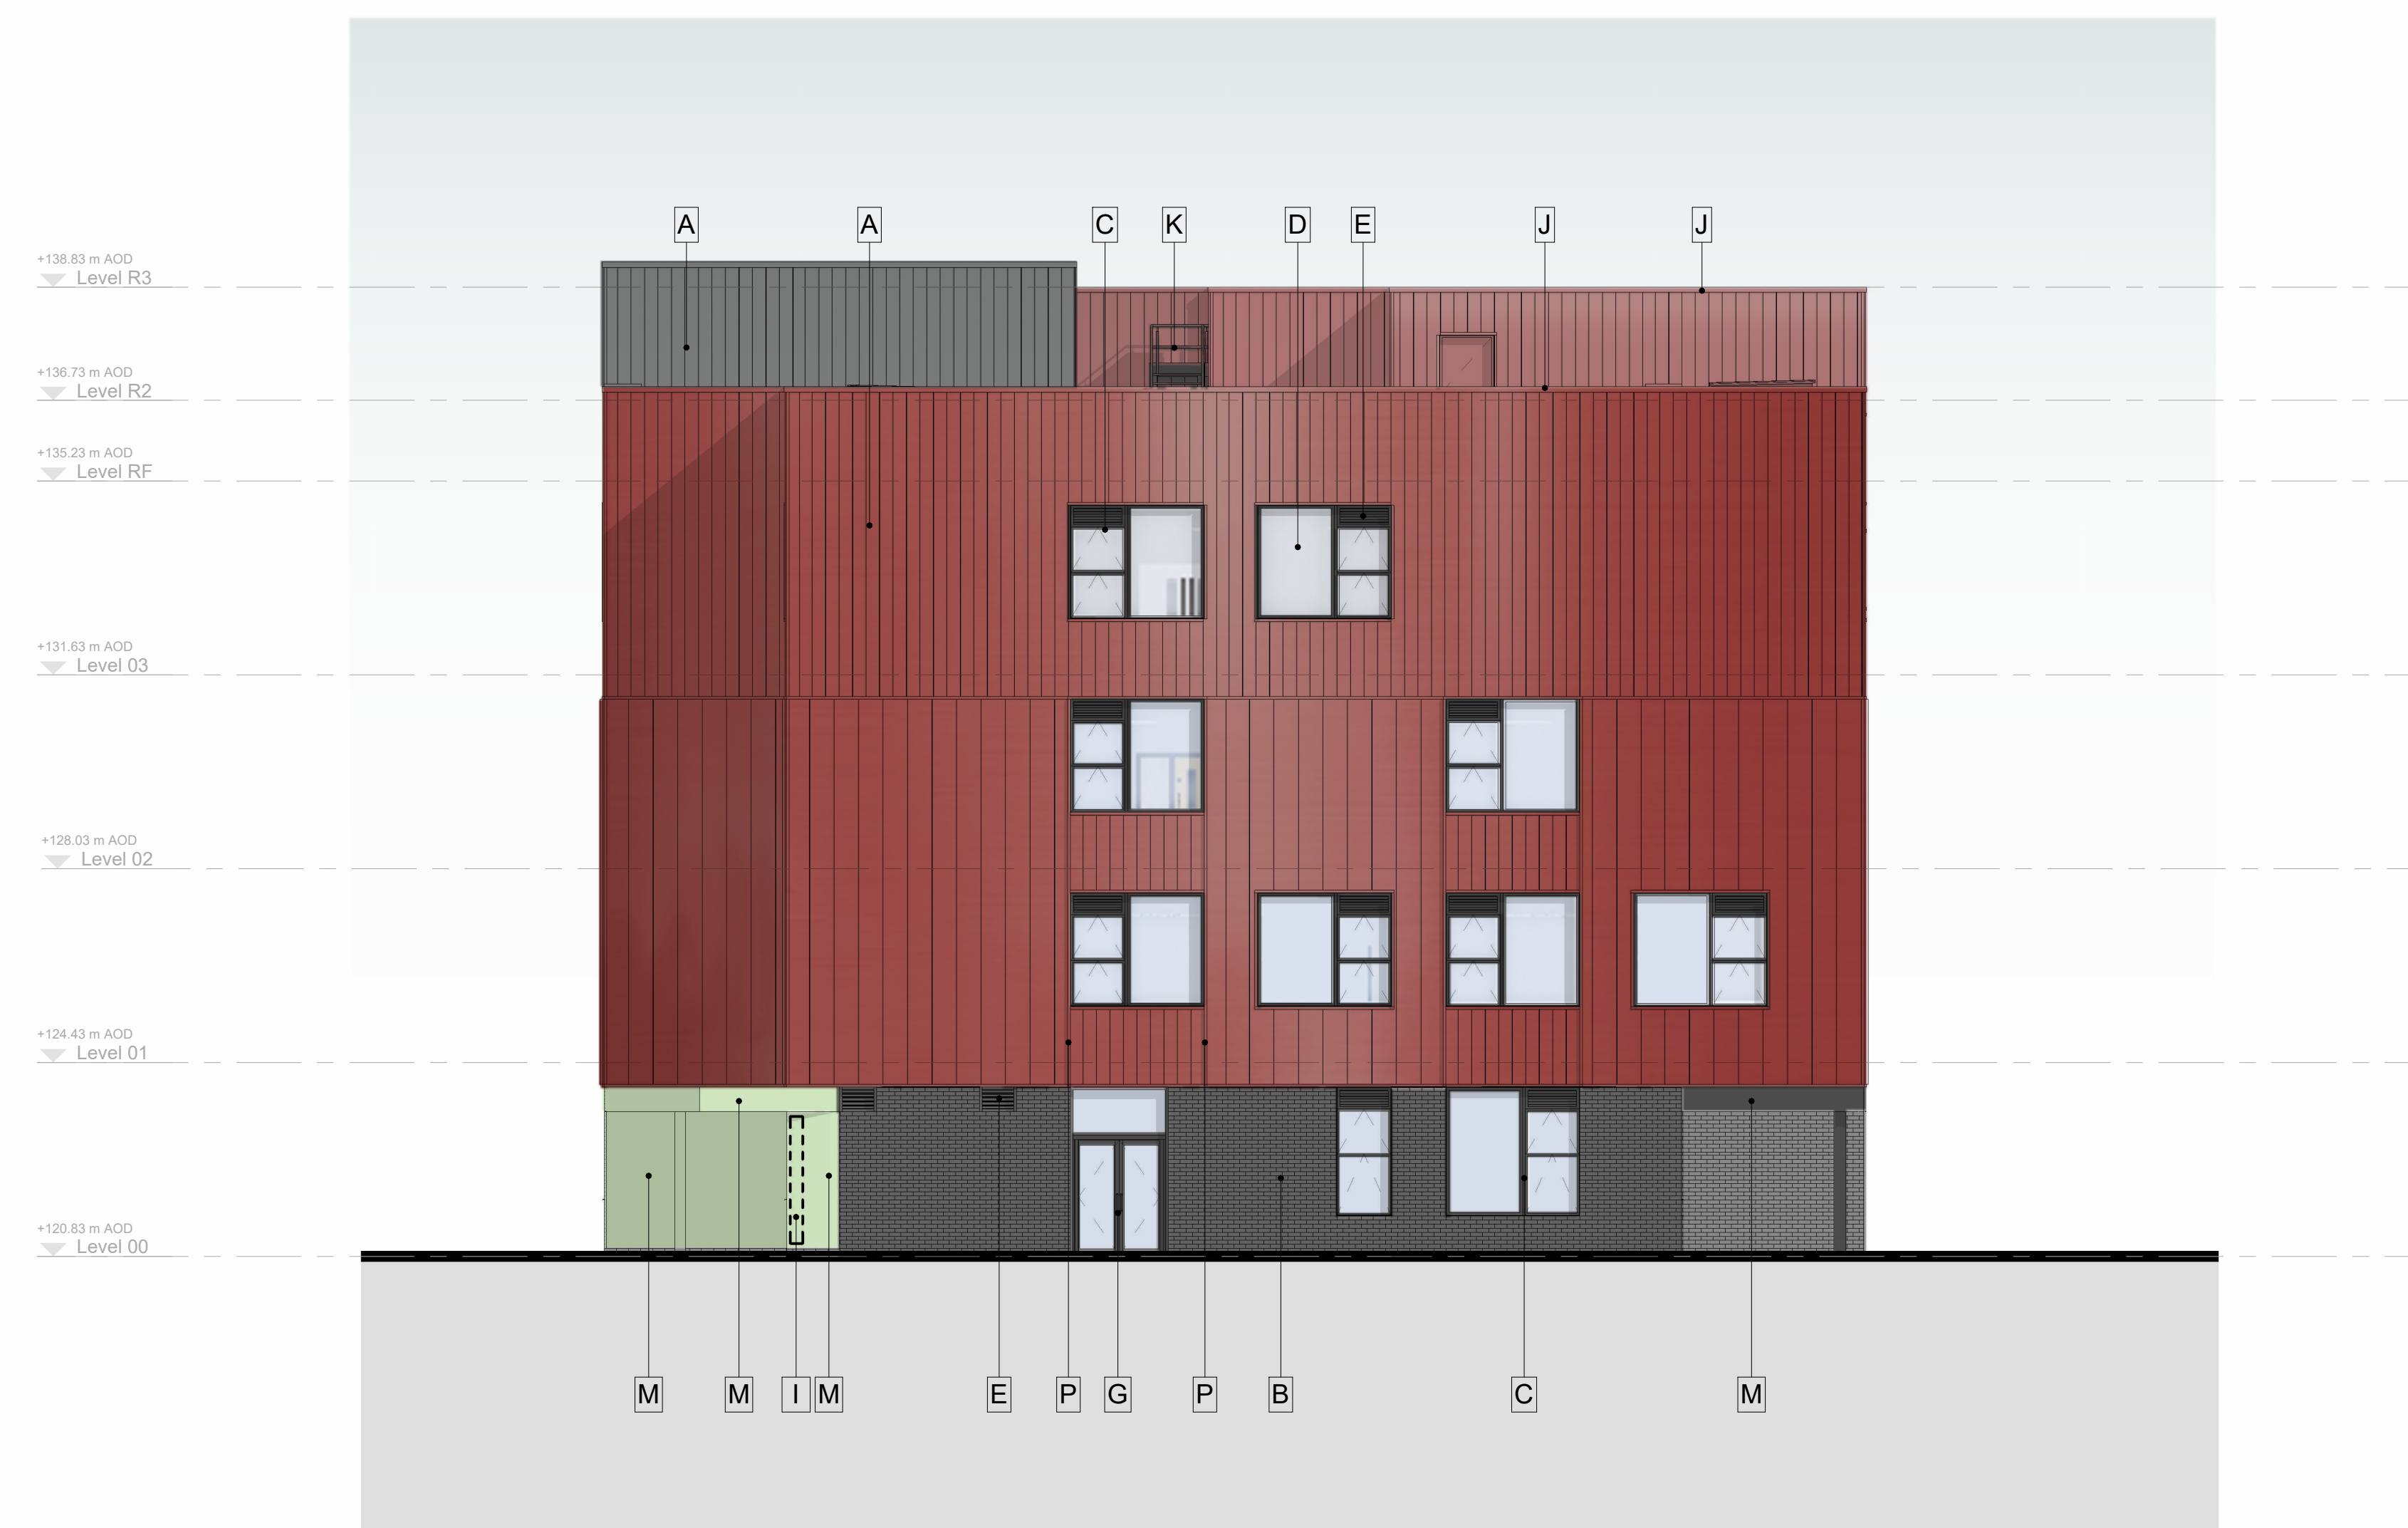

1 North Elevation
1 : 100



2 West Elevation
1 : 100

0 1 2 3 4 5
m

© COPYRIGHT
The copyright in this drawing is vested in Sheppard Robson and no license or assignment of any kind has been, or is, granted to any third party whether by provision of copies or otherwise unless agreed in writing.

DO NOT SCALE FROM THIS DRAWING
The contractor shall check and verify all dimensions on site and report any discrepancies in writing to Sheppard Robson before proceeding work.

FOR ELECTRONIC DATA ISSUE
Electronic Data drawings are issued as "read only" and should not be interrogated for measurement. All dimensions and levels should read, only from those values stated in text on the drawing.

HAZARD IDENTIFICATION
To be read with CDM Risk Assessment FE0012-SRA-XX-XX-T-A-0094.

MATERIAL KEY

A Standing Seam Metal Cladding
Colour Oxide Red - RAL 3009 generally
Anthracite Grey - RAL 7016 above Main Entrance

B Facing Brickwork
LBT Brick & Facades BA307 Maria
White Glazed Brick to Nursery Entrance

C Aluminium Window / Curtain Wall
Colour Anthracite Grey - RAL 7016

D Clear Glazing

E Metal Louvre
Colour Anthracite Grey - RAL 7016

F Metal Blank Door
Colour Anthracite Grey - RAL 7016

G Metal Framed Glazed Door
Colour Anthracite Grey - RAL 7016

H Glazed Door in Curtain Wall
Colour Anthracite Grey - RAL 7016

I External Building Signage
Refer to RCD schedule - TBA

J Parapet Metal Coping
Colour Oxide Red - RAL 3009
Anthracite Grey - RAL 7016 above Main Entrance

K Galvanised External Stair

L Spandrel Panel
Colour Anthracite Grey - RAL 7016

M Metal Cladding
Colour Anthracite Grey - RAL 7016 generally
Pastel Green - RAL 6019 to Nursery Canopy

N Metal Louvre
Colour Oxide Red - RAL 3009


O Automatic Circular Sliding Glazed Door
Colour Anthracite Grey - RAL 7016

P Vertical Feature Trim
Colour Oxide Red - RAL 3009

REVISIONS

REV.	DATE	AMENDMENT
P01	07/03/2025	Issued for Planning
P02	07/05/2025	Issued for Planning
P03	01/10/2025	Issued for Planning
P04	22/10/2025	Issued for Planning

KEYPLAN

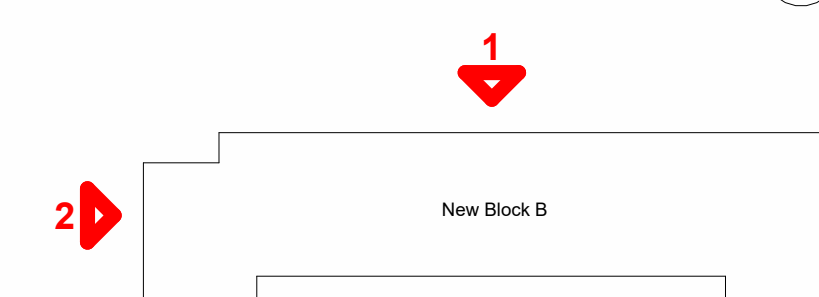

CLIENT
Department for Education (DfE)

WILLMOTT DIXON
SINCE 1852

Department for Education

PROJECT
Hopwood Hall College Rochdale

SCALE@AD	DATE	ORIGINATOR	CHECKED	AUTHORISED
1 : 100	22/10/2025	DC	DC	HI

DESCRIPTION
General Arrangement
North and West Elevations

CLASSIFICATION
PM_40_40_27: Elevation drawings

STAGE
RIBA Stage 5

SR NO.
7254

SHEPPARD ROBSON

77 Parkway Camden Town London NW1 7PU
T: +44 (0)20 7504 1700 E: enquiries@sheppardrobson.co.uk

STATUS **PURPOSE FOR ISSUE**

S2 Planning

DRAWING NO.
FE0012-SRA-01-XX-D-A-0222

REV.
P04