



1 North Elevation


1:100

MATERIAL LEGEND	
	Rusticated red brick with coloured mortar - Haywood Red or similar approved
	Red pigmented concrete lintels, acid etched
	Slate roof tile
	Glazed green brick slip, in entrance
	Slim aluminium frame glazing, black
	Obscured where indicated




2 West Elevation

1:100

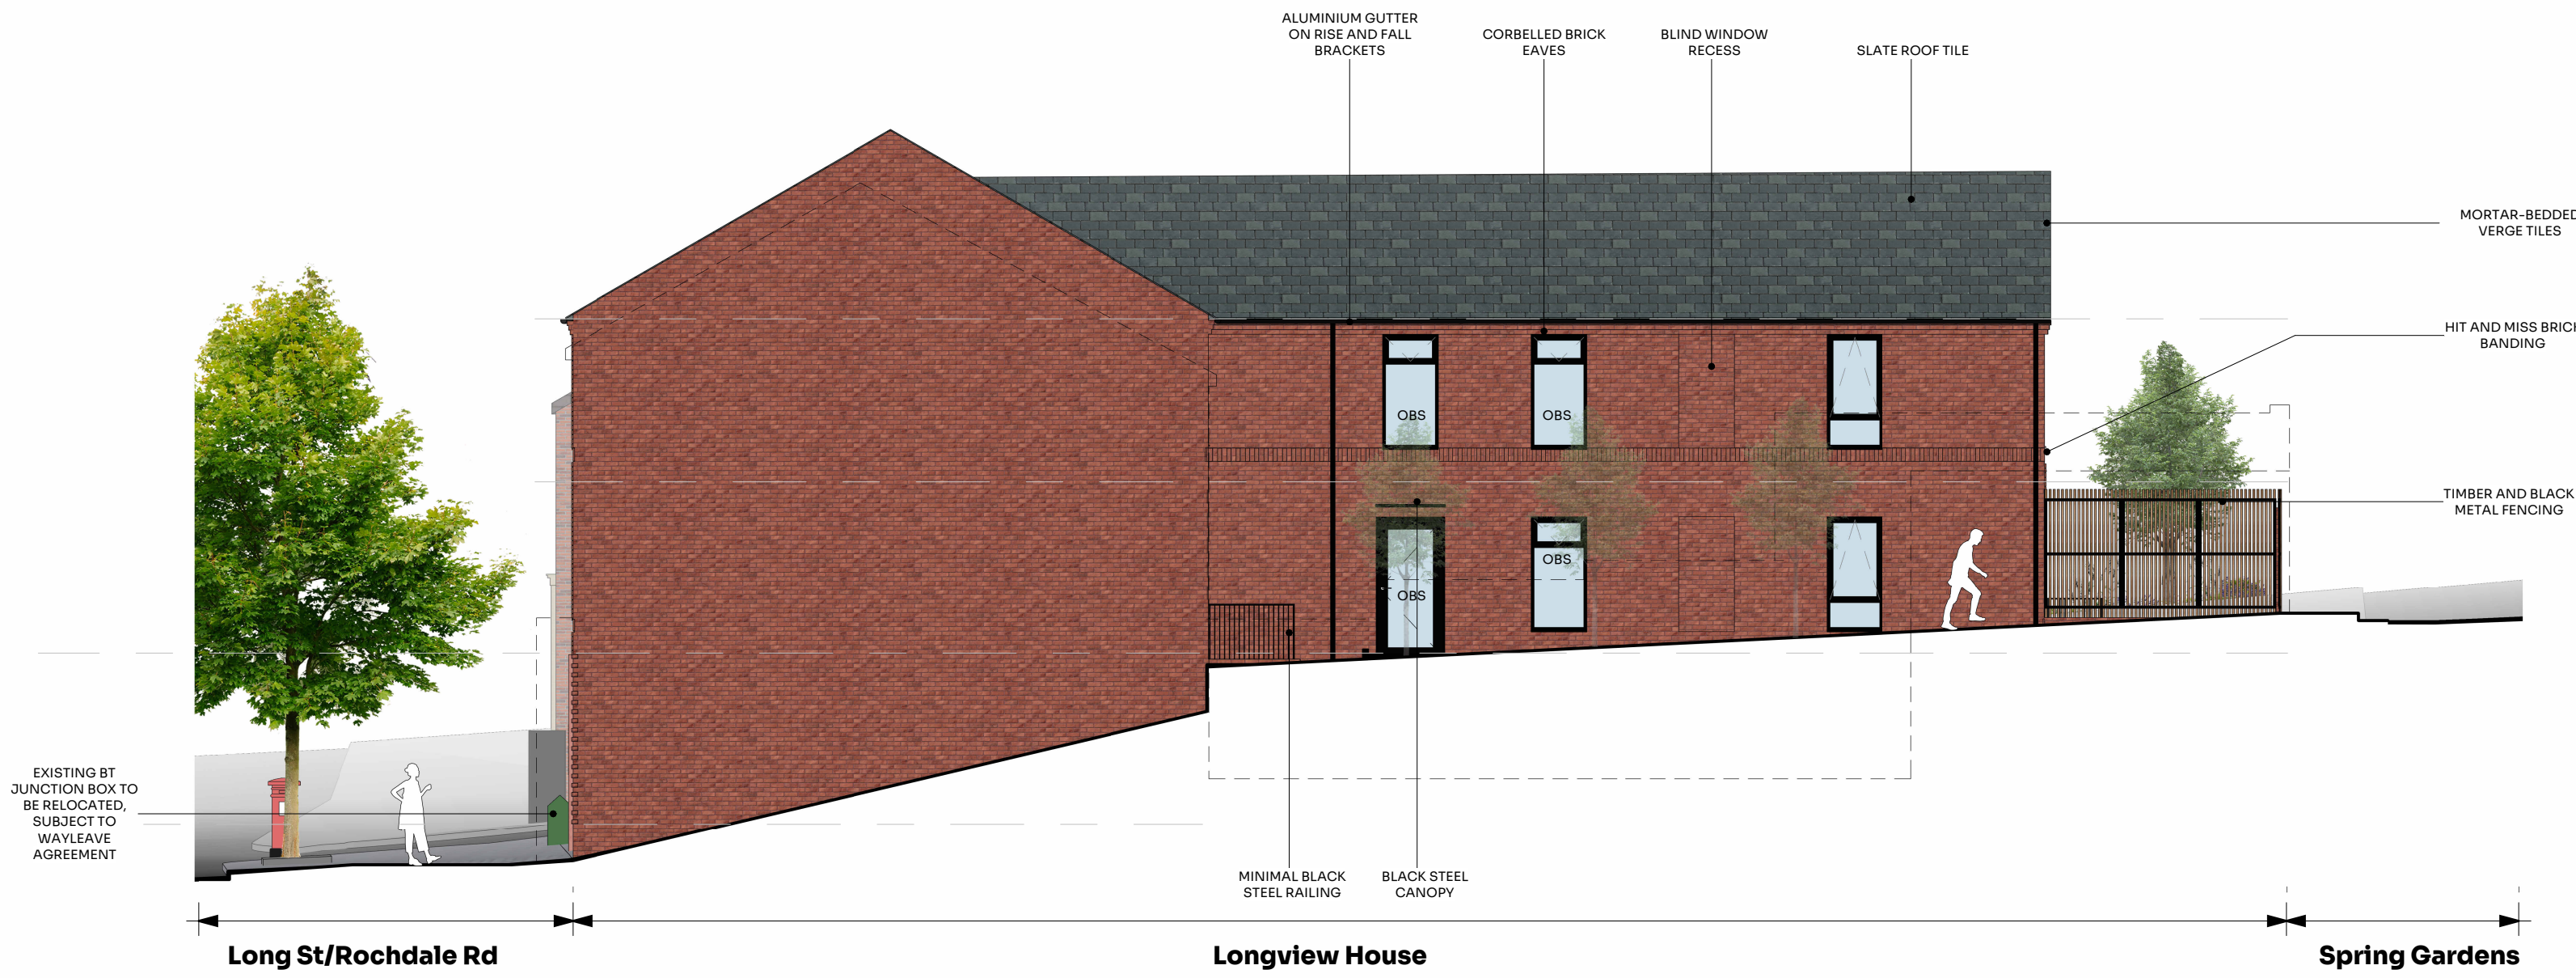

3 South Elevation

1:100

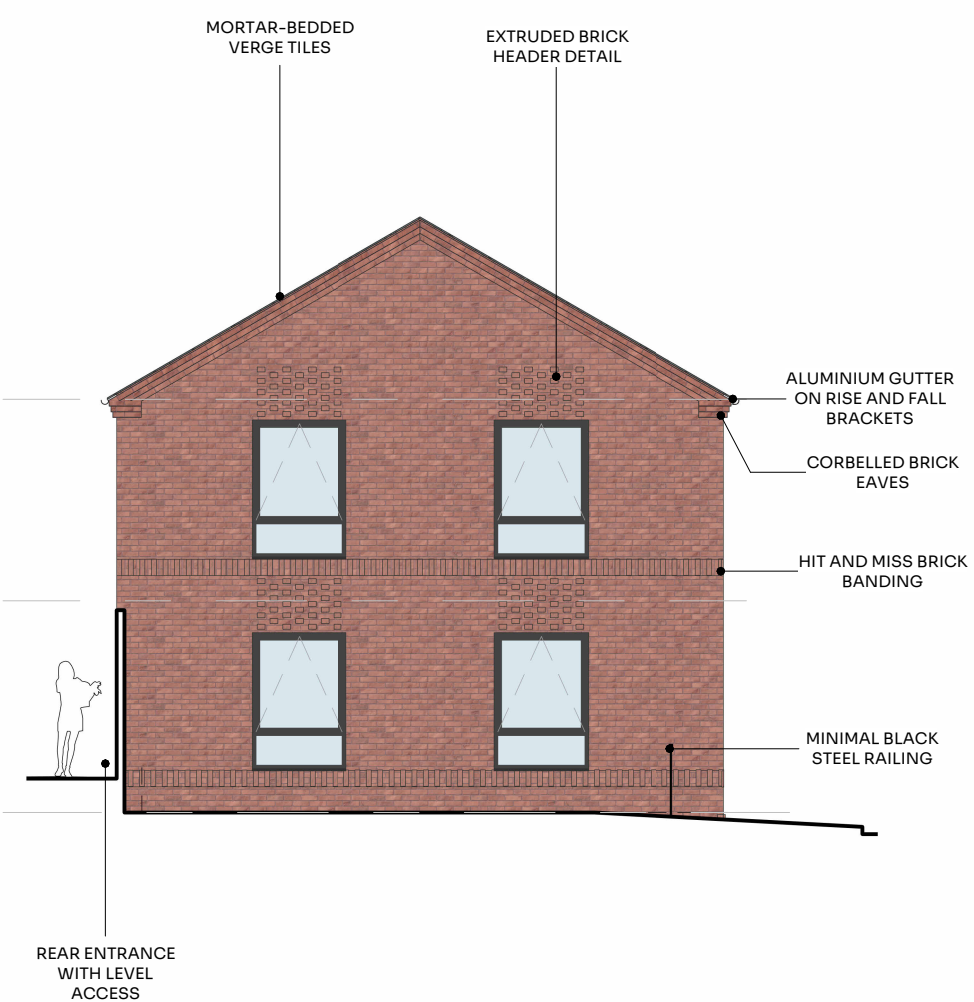

4 East Elevation

1:100



5 East Street Elevation

1:100

1 0 1 2 3 4 5
SCALE 1: 100 m

PL1 Issued for Planning JC 28 09 25

REV	Details	By	Date
-----	---------	----	------

Stamp:
ISSUED FOR PLANNING

Project No:
JC_198

Project:
LONGVIEW HOUSE

Drawing No:
A2.2

Revision:
PL1

Title:
PROPOSED ELEVATIONS

Project Address:
Long St, M24 6DN

Scale on A1: As indicated
Drawn by: JC
Checked by: JC

Architecture Planning
CIAT
Chartered Practice

To be read with JCD specification and all relevant documents. Check all dimensions on site, report discrepancies before starting work. No liability accepted for unauthorised changes or works. This drawing is confidential, do not copy or share without written permission. Property of JCD Design Group Ltd, return on request. © JCD Design Group Ltd