


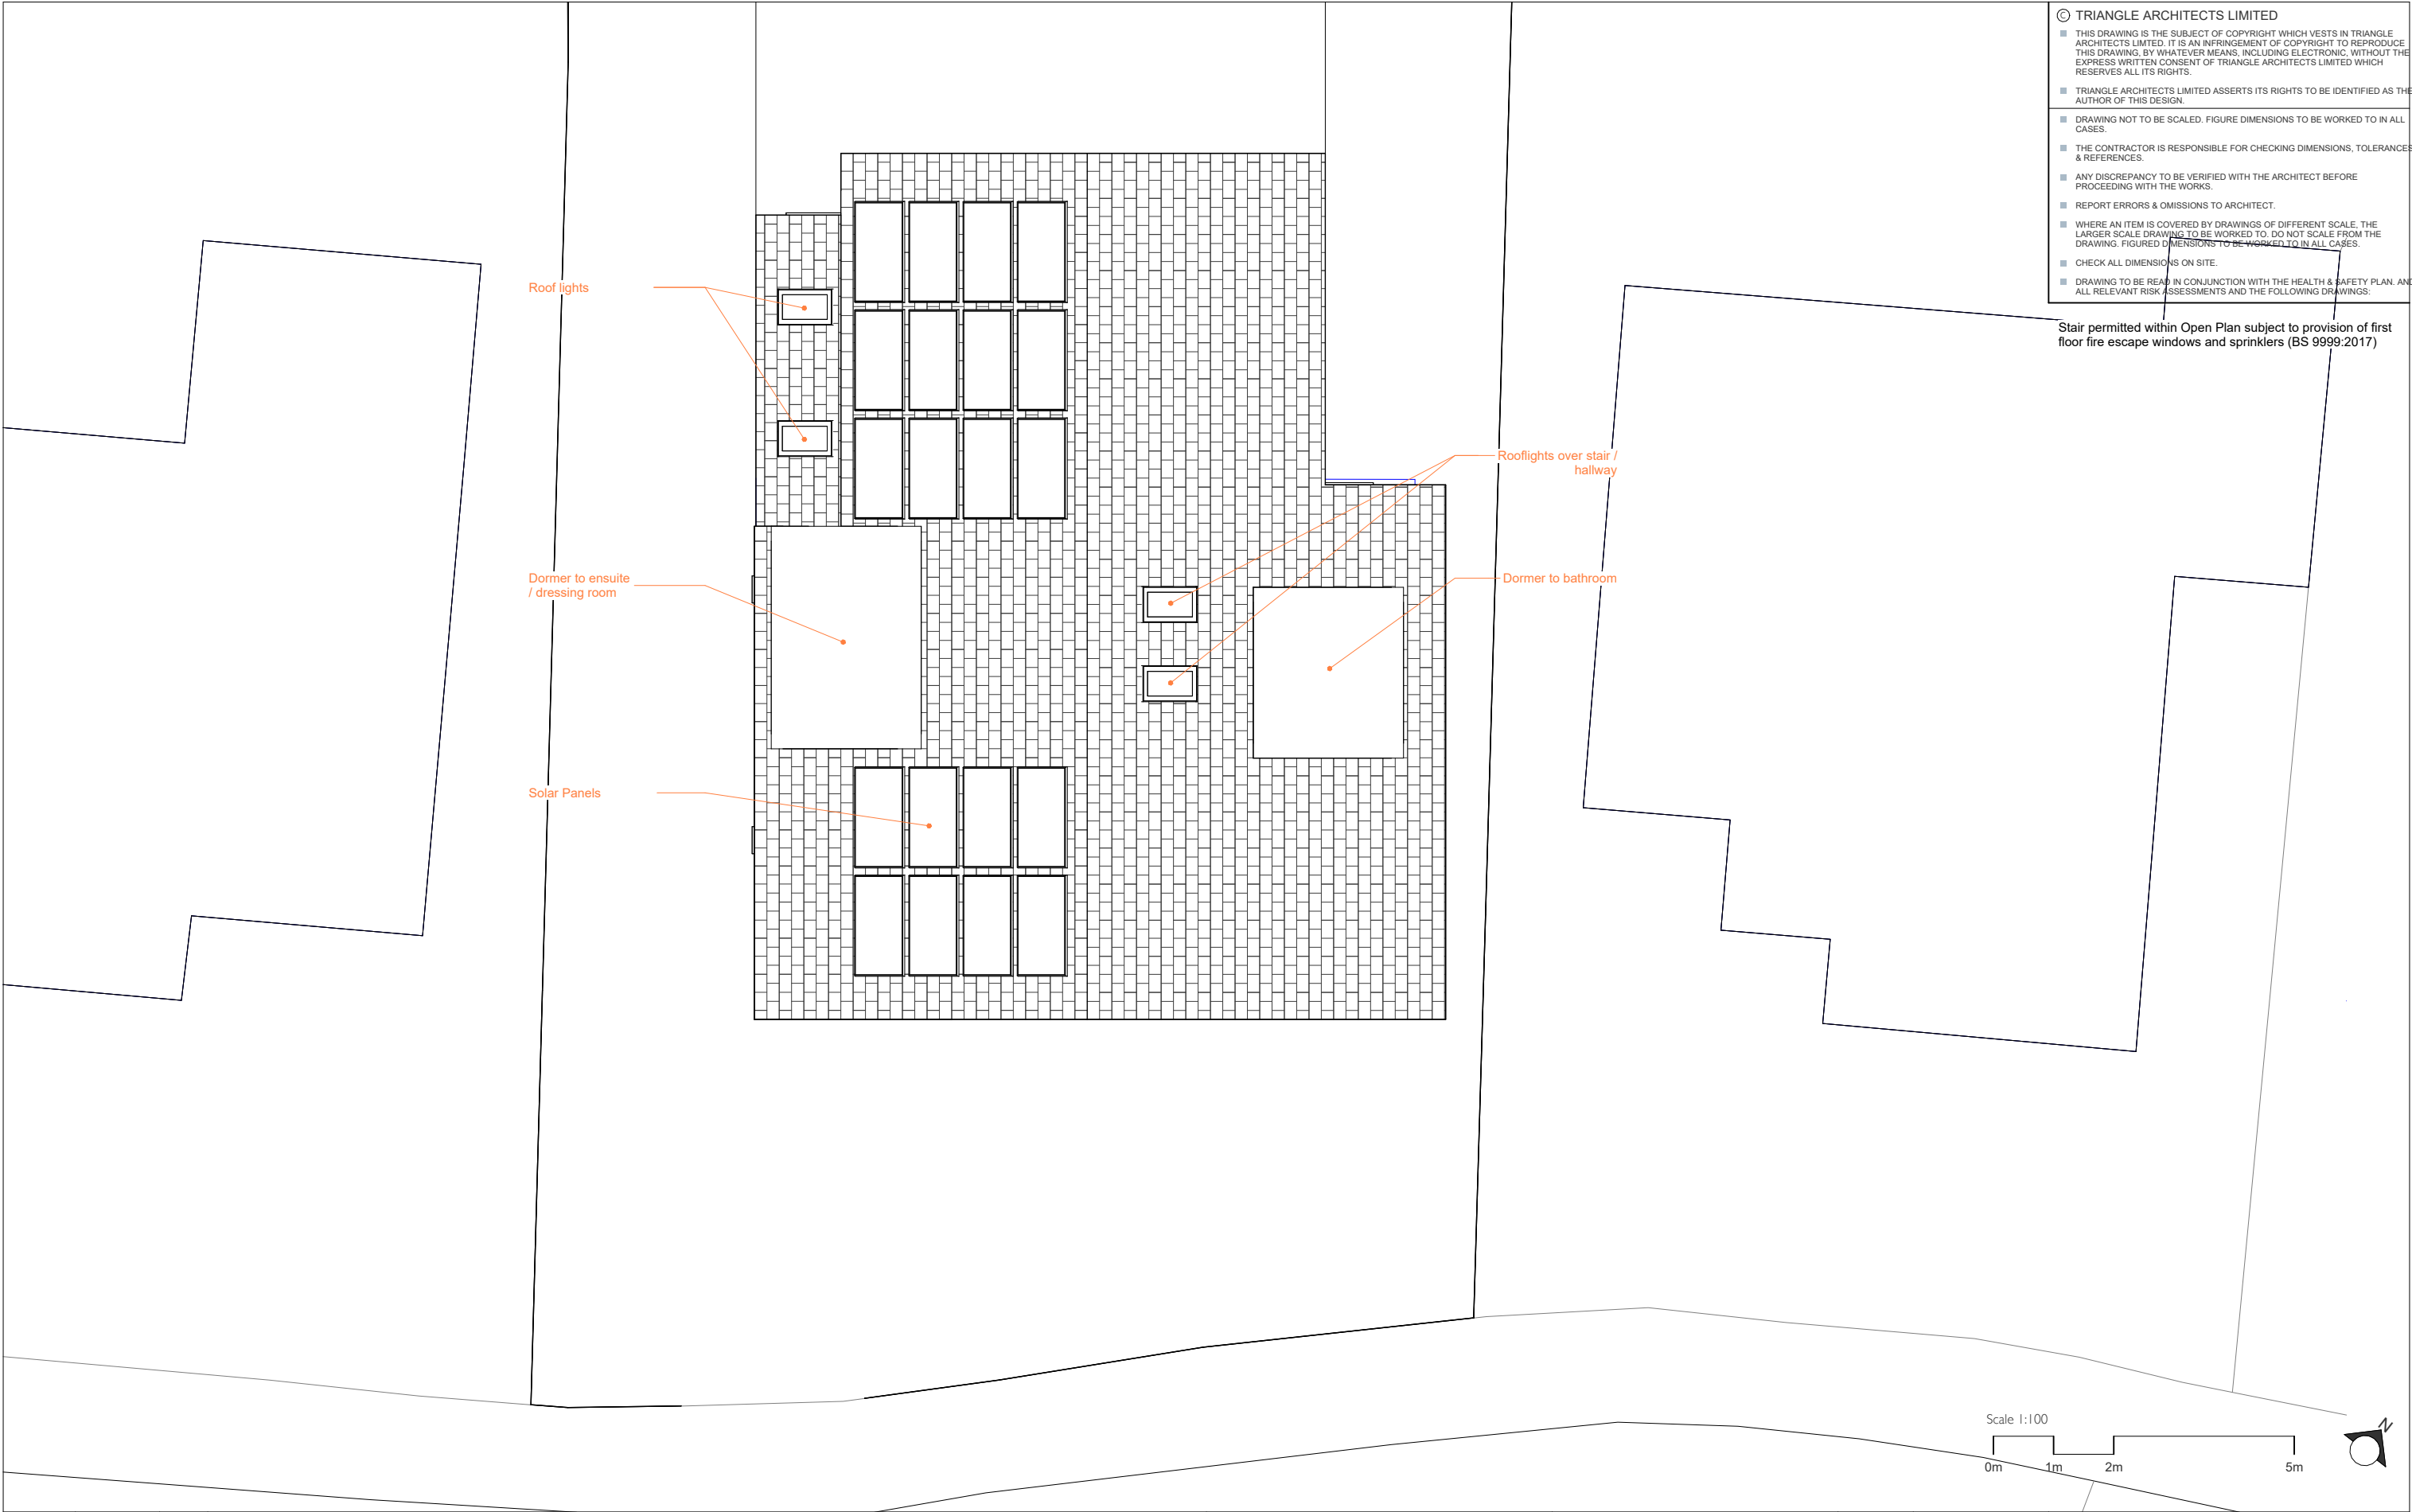

© TRIANGLE ARCHITECTS LIMITED

- THIS DRAWING IS THE SUBJECT OF COPYRIGHT WHICH VESTS IN TRIANGLE ARCHITECTS LIMITED. IT IS AN INFRINGEMENT OF COPYRIGHT TO REPRODUCE THIS DRAWING, BY WHATEVER MEANS, INCLUDING ELECTRONIC, WITHOUT THE EXPRESS WRITTEN CONSENT OF TRIANGLE ARCHITECTS LIMITED WHICH RESERVES ALL ITS RIGHTS.
- TRIANGLE ARCHITECTS LIMITED ASSERTS ITS RIGHTS TO BE IDENTIFIED AS THE AUTHOR OF THIS DESIGN.
- DRAWING NOT TO BE SCALED. FIGURE DIMENSIONS TO BE WORKED TO IN ALL CASES.
- THE CONTRACTOR IS RESPONSIBLE FOR CHECKING DIMENSIONS, TOLERANCES & REFERENCES.
- ANY DISCREPANCY TO BE VERIFIED WITH THE ARCHITECT BEFORE PROCEEDING WITH THE WORKS.
- REPORT ERRORS & OMISSIONS TO ARCHITECT.
- WHERE AN ITEM IS COVERED BY DRAWINGS OF DIFFERENT SCALE, THE LARGER SCALE DRAWING TO BE WORKED TO. DO NOT SCALE FROM THE DRAWING. FIGURED DIMENSIONS TO BE WORKED TO IN ALL CASES.
- CHECK ALL DIMENSIONS ON SITE.
- DRAWING TO BE READ IN CONJUNCTION WITH THE HEALTH & SAFETY PLAN, AND ALL RELEVANT RISK ASSESSMENTS AND THE FOLLOWING DRAWINGS:

Stair permitted within Open Plan subject to provision of first floor fire escape windows and sprinklers (BS 9999:2017)

|           |          |     |                |   |                                     |         |          |        |            |                |                                |                                  |  |
|-----------|----------|-----|----------------|---|-------------------------------------|---------|----------|--------|------------|----------------|--------------------------------|----------------------------------|--|
| Revision: | Date:    | By: | Remarks:       | <div><div><div>TRIANGLE ARCHITECTS</div><div>Tel: 0161 272 3500<br/>E-mail: <a href="mailto:studio@trianglearchitects.co.uk">studio@trianglearchitects.co.uk</a><br/>Web: <a href="http://www.trianglearchitects.co.uk">www.trianglearchitects.co.uk</a><br/>Twitter: @TriangleArch</div><div>Lower Ground Floor,<br/>4 Jordan Street,<br/>Manchester,<br/>M15 4PY</div></div></div> | Drawing Purpose:                    |         |          |        | Revision:  | Date: Jan 2025 | Client:                        |                                  |  |
| P02       | 16.05.25 | GT  | Planning Issue |   | <b>INFORMATION</b>                  |         |          |        | <b>P02</b> | Scale 1 : 100  | Richard Hagan & Anita Nikolics |                                  |  |
| P01       | 19.02.25 | GT  | First Issue    |   | Project:                            | Origin: | Vol/Sys: | Level: | Type:      | Role:          | Drg No.:                       | Project No. / Project Name:      |  |
|           |          |     |                |   | MAR - TRI - ZZ - 01 - DR - A - 2106 |         |          |        |            |                | Drawn: GT                      | 23-015 / 95 Marland Fold         |  |
|           |          |     |                |   |                                     |         |          |        |            |                | Checked: BPM                   | Drawing Name: Proposed Roof Plan |  |