



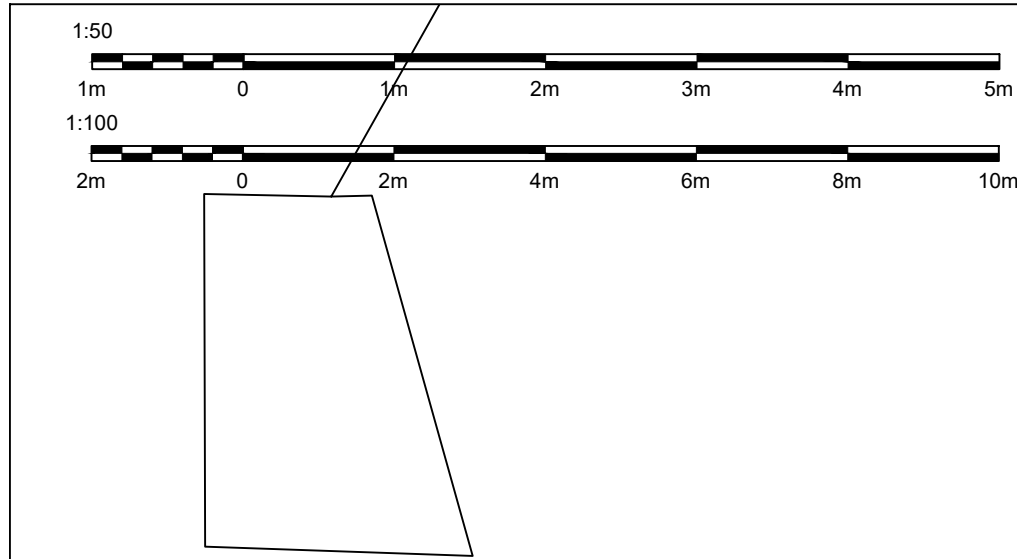

Notes

© This drawing and all the information hereon is copyright and remains the property of MAC DZIGN, any breach of this copyright will be prosecuted. Wherever figured dimensions are given they are to be accepted in preference to scaled sizes. The contractors are responsible for verifying all dimensions shown hereon before putting any affected work in hand.

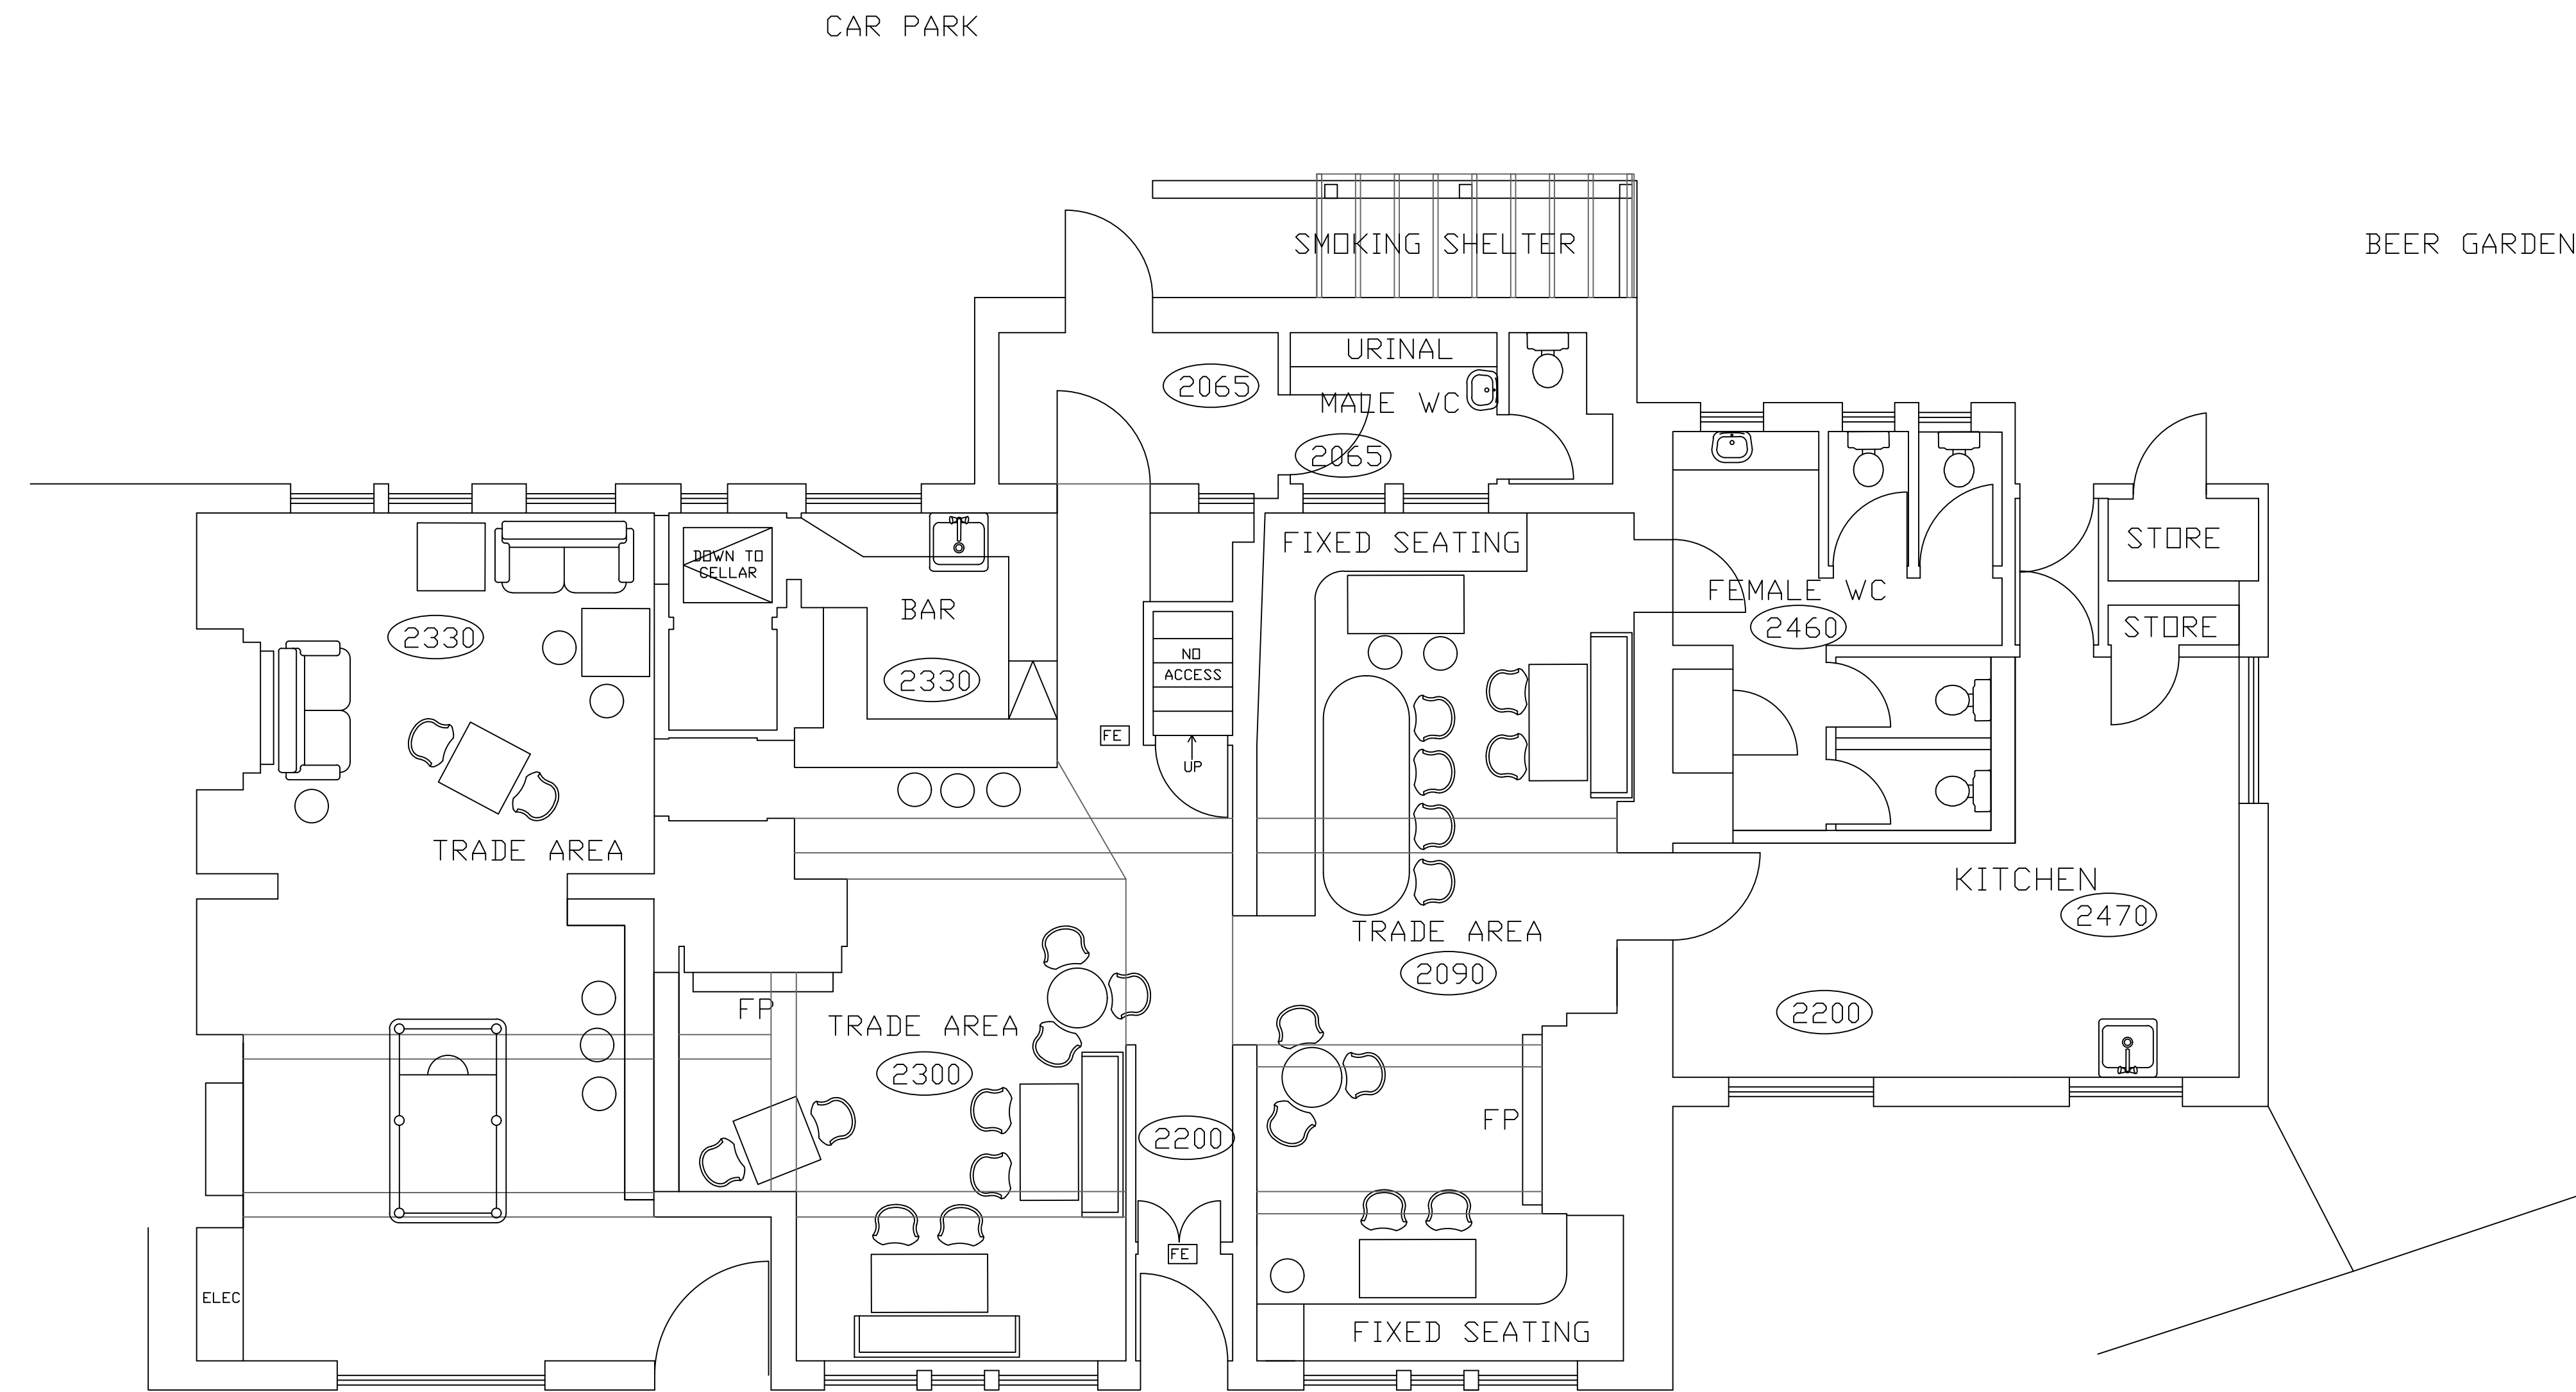

EXISTING GROUND FLOOR PLAN



Client:	Stonegate Group 3 Monkpath Hall Road Solihull B90 4SJ			
Site:	The Globe Inn, Wardle			
Title:	Existing Plan			
Scale: 1:50 / 1:100 @ A1	Date: SEP 2025	Dwn No:		Dwn: MC