



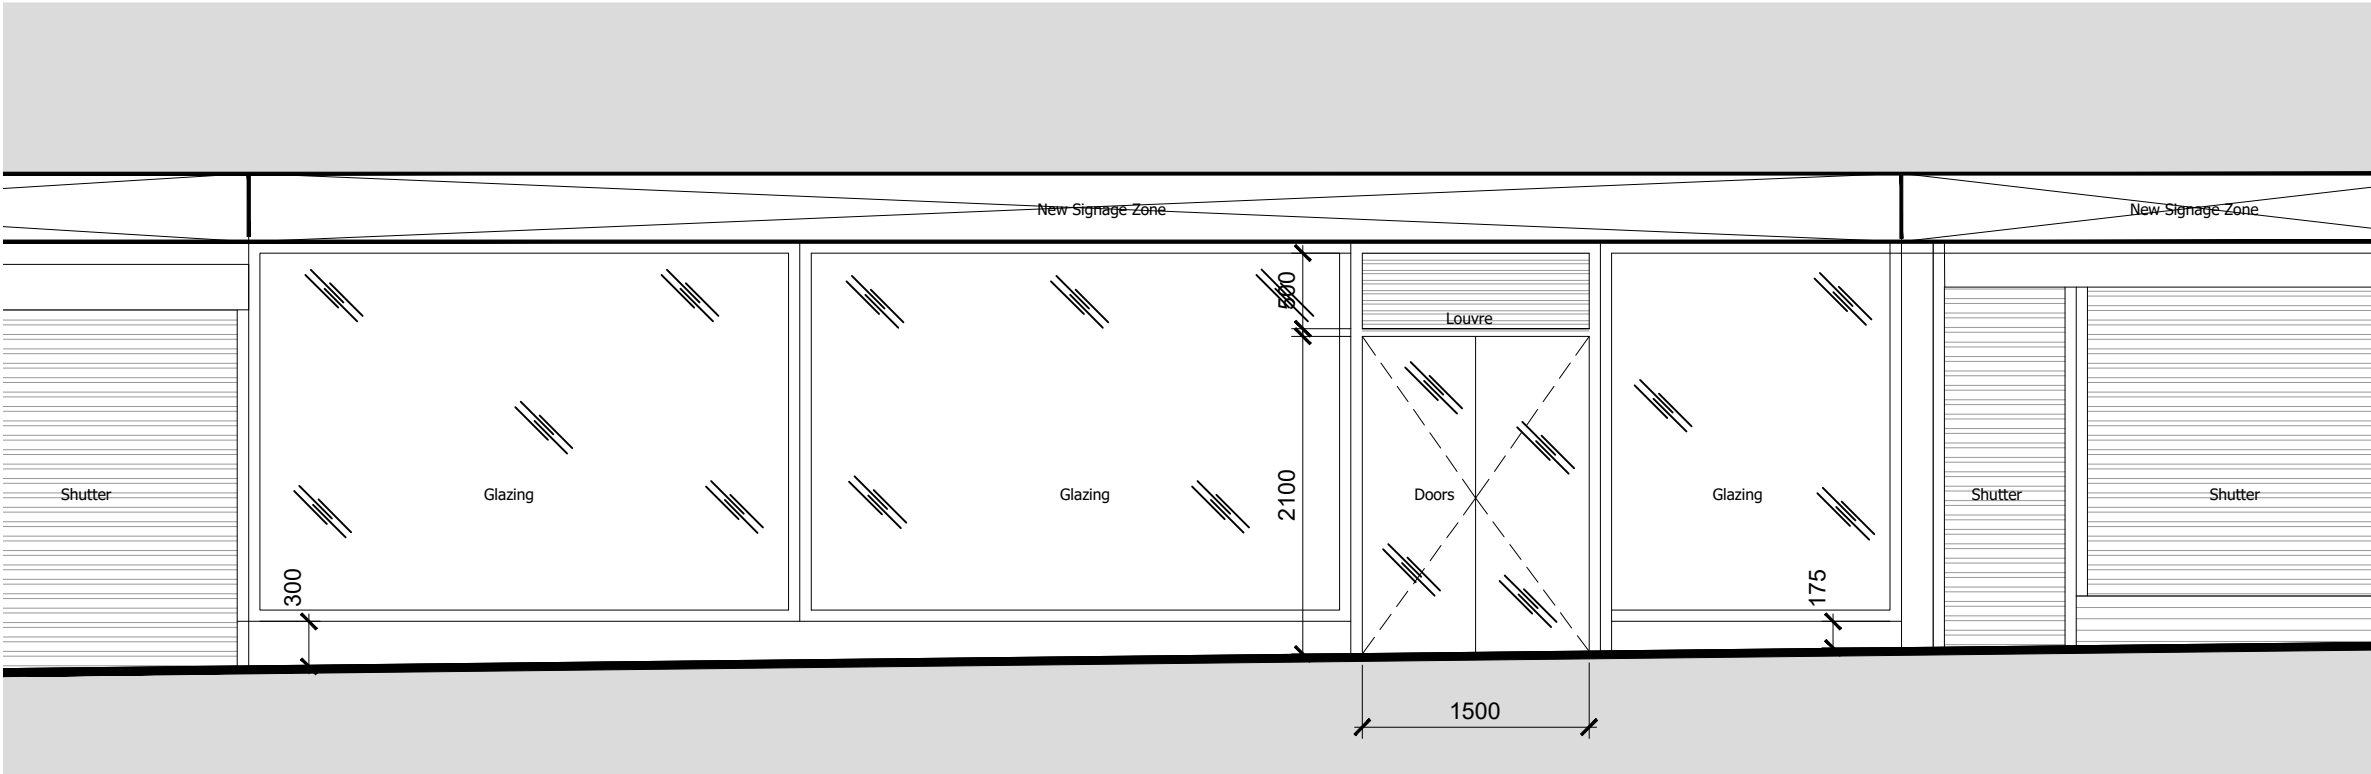

Proposed Shopfront Elevation

Scale 1:50@A3

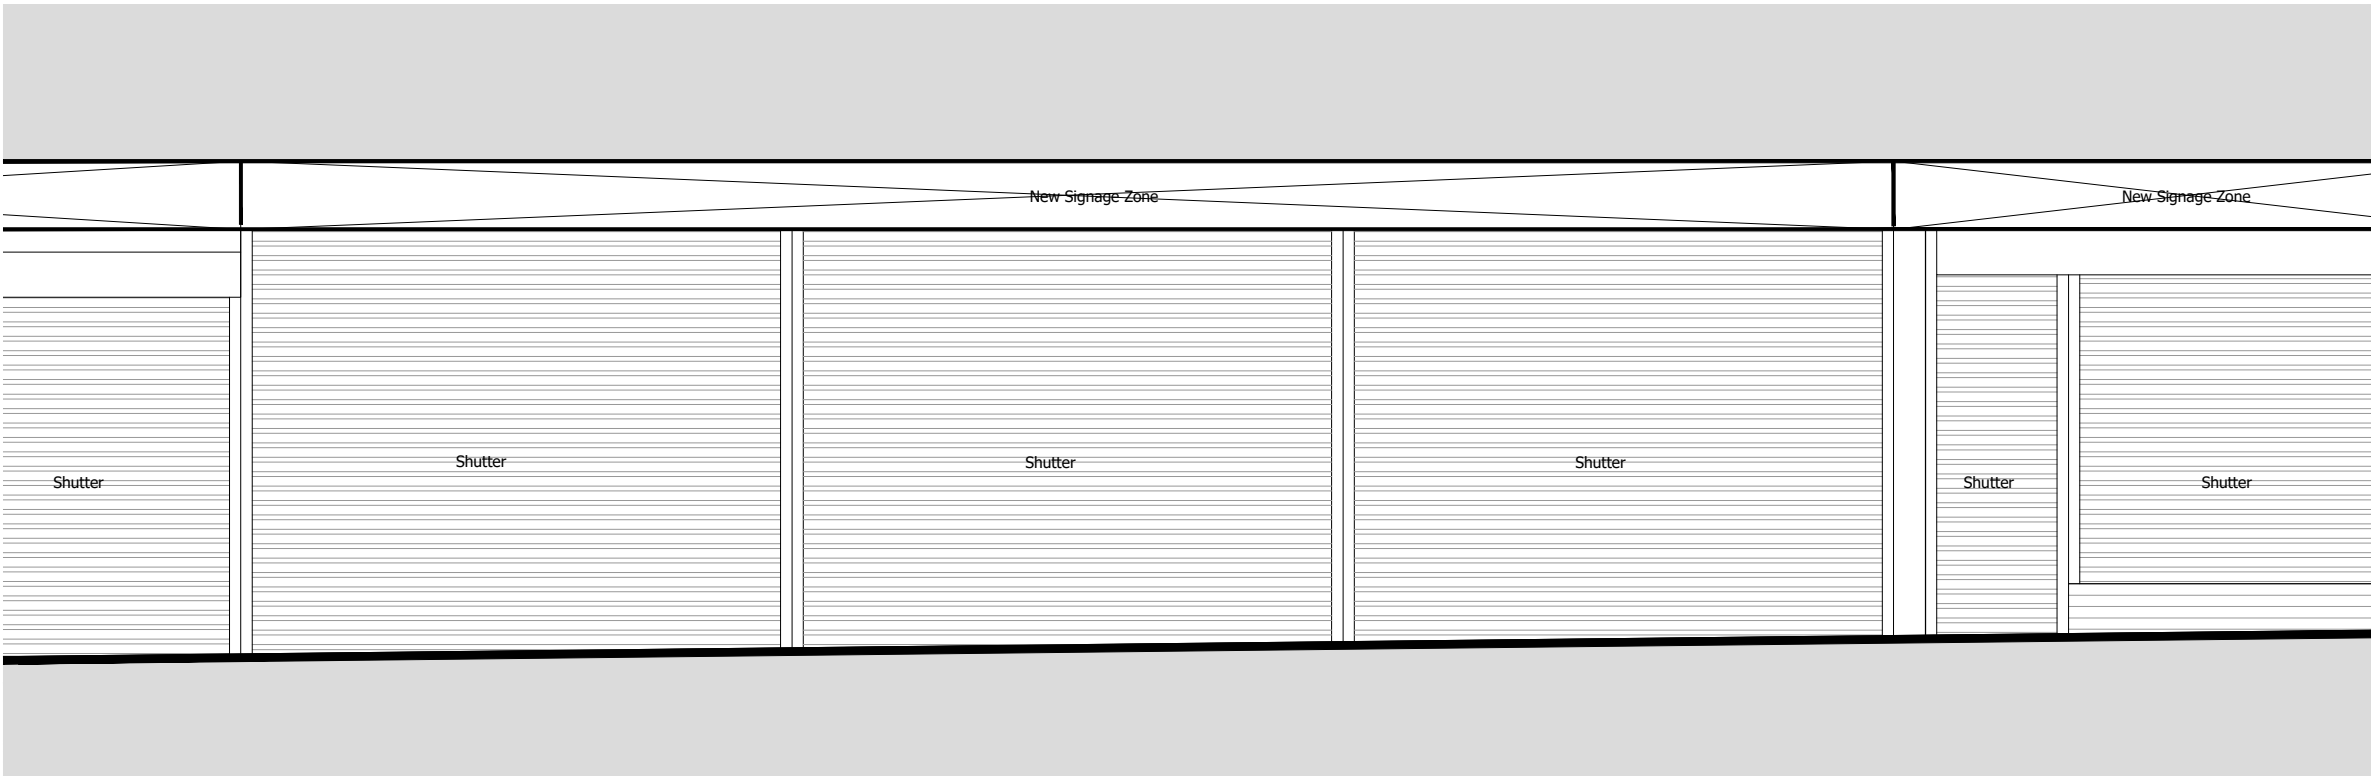

Proposed Shutter Elevation

Scale 1:50@A3



Existing shopfronts to G39-41 to be removed and new installed incorporating new 1500mm double doors, glazing replaced with new glazed PPC Aluminium. Allow for Aluminium Alloy 6060 or 6063 T6 to BS EN 755 part 9 2008. Polyimide thermal barriers to PA66 GF25. PPC to BS EN 12206 2004 Part 1 (40 Microns)
Colour to be Matt Black RAL9005. All to be agreed with incoming tenant.

New steel roller shutters, profile to match neighbouring units.
Colour to be Matt Black RAL9005. All to be agreed with incoming tenant.

A		Louvre added above door		CAB	-	May '25
Rev	Description			Dr By	Ap By	Date
CLIENT NAME						
NEWRIVER REIT (UK) LTD						
CONTRACT/PROJECT NAME						
MIDDLETON SHOPPING CENTRE						
MIDDLETON						
DRAWING TITLE						
UNIT G39-41						
NEW SHOPFRONT ELEVATIONS						
PROJECT NUMBER				Date		
				- MAY '25		
DRAWING NUMBER				REVISION		
BCC-MSC-G39-B03-001				A		
SCALE				DRAWN BY		
1:50 @A3				CAB		
ISSUE STATUS				APPROVED BY		
PLANNING						

THE LIGHTWELL
61-63 BROWN ST
MANCHESTER
M2 2JG

0161 359 4313
enquiries@bccconsultancy.co.uk

BLACK CAT
BUILDING CONSULTANCY