




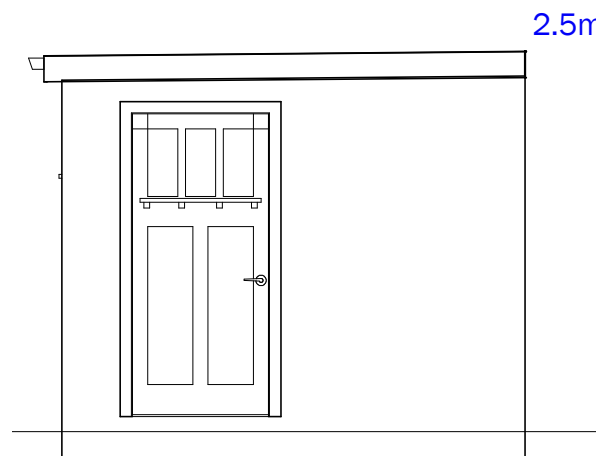


Proposed Front Elevation

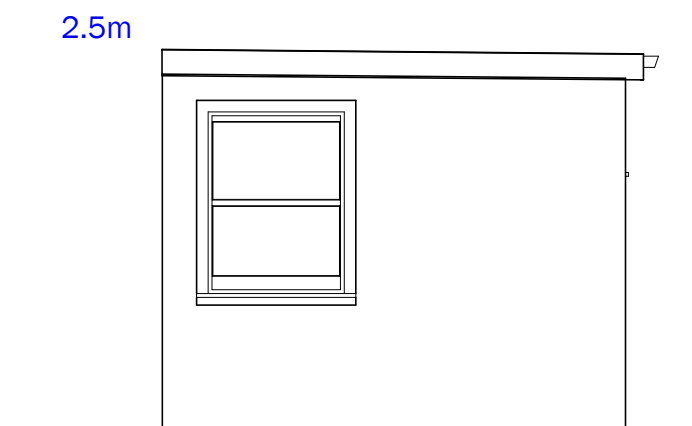


Proposed Back Elevation

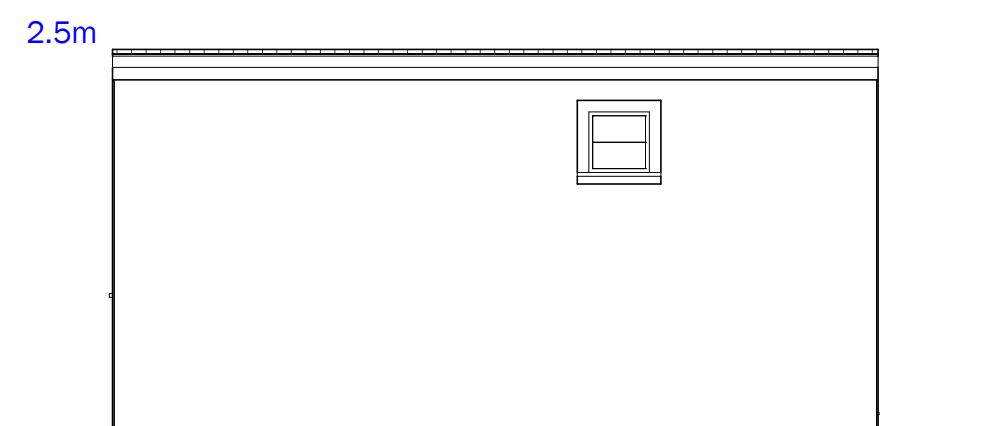


Proposed Side Elevation

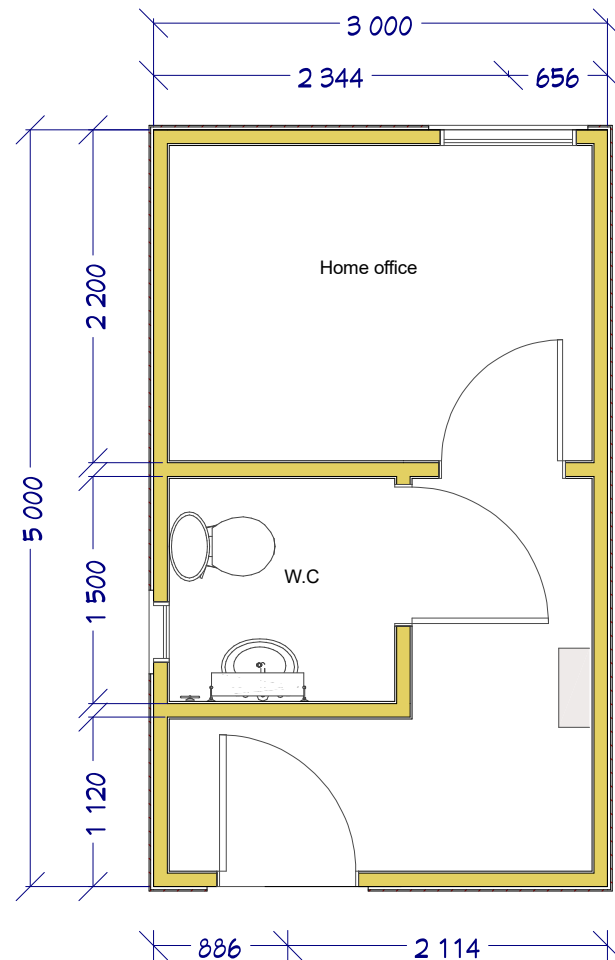

Floor Plan

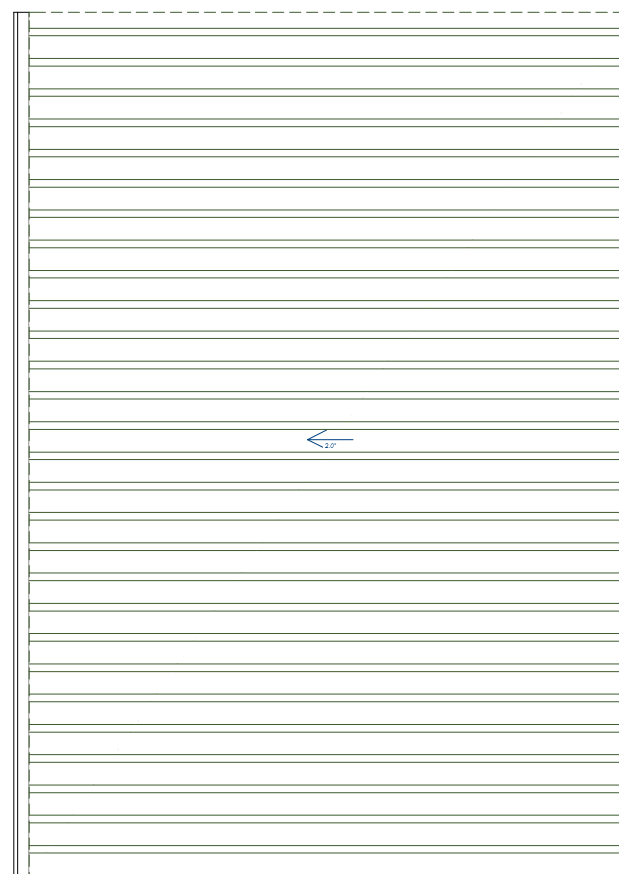

Roof Plan

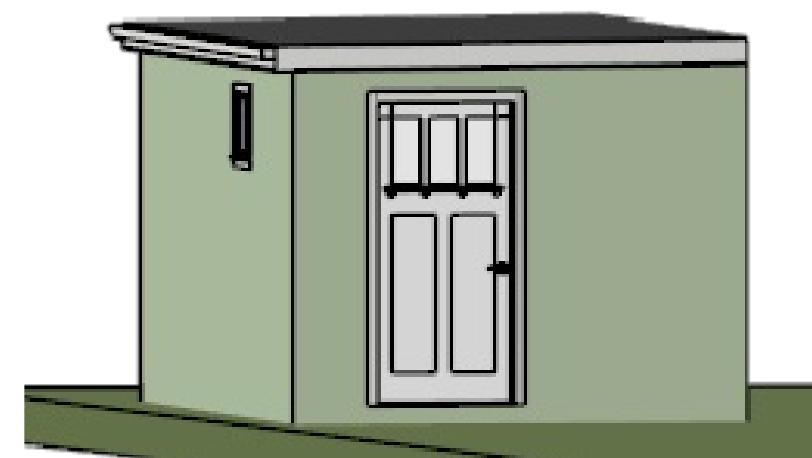


3d render not to scale

NOTES:

- 1) ALL DRAWINGS SUPPLIED BY DWG PLANS ARE TO BE USED FOR PLANNING PERMISSION PURPOSES ONLY AND NOT TO BE USED FOR BUILDING REGULATION PURPOSES.
- 2)THE CONTRACTOR, SUB-CONTRACTOR OR SUPPLIER IS TO CHECK ALL RELEVANT DIMENSIONS, LEVELS, EXISTING STRUCTURE AND MATERIALS PRIOR TO COMMENCING THE WORKS.

© THIS DRAWING IS COPYRIGHT AND MAY NOT BE COPIED, TRACED, ALTERED OR REPRODUCED WITHOUT WRITTEN PERMISSION FROM DWG PLANS.

 

DWG PLANS Manchester mobile:07927976392
Email: info@dwgplans-manchester.co.uk

	NAME	DATE
DRAWN	EHK	10/10/2025
UNLESS OTHERWISE SPECIFIED DIMENSIONS ARE IN MILLIMETERS		

TITLE Outbuilding under Permitted Development 114 Windermere Road, Middleton, M24 5NR		
SIZE A3	DWG NO 1003	REV A
CLIENT: Anna Kalkani		
SCALE 1:50@A3		SHEET 1 of 1