



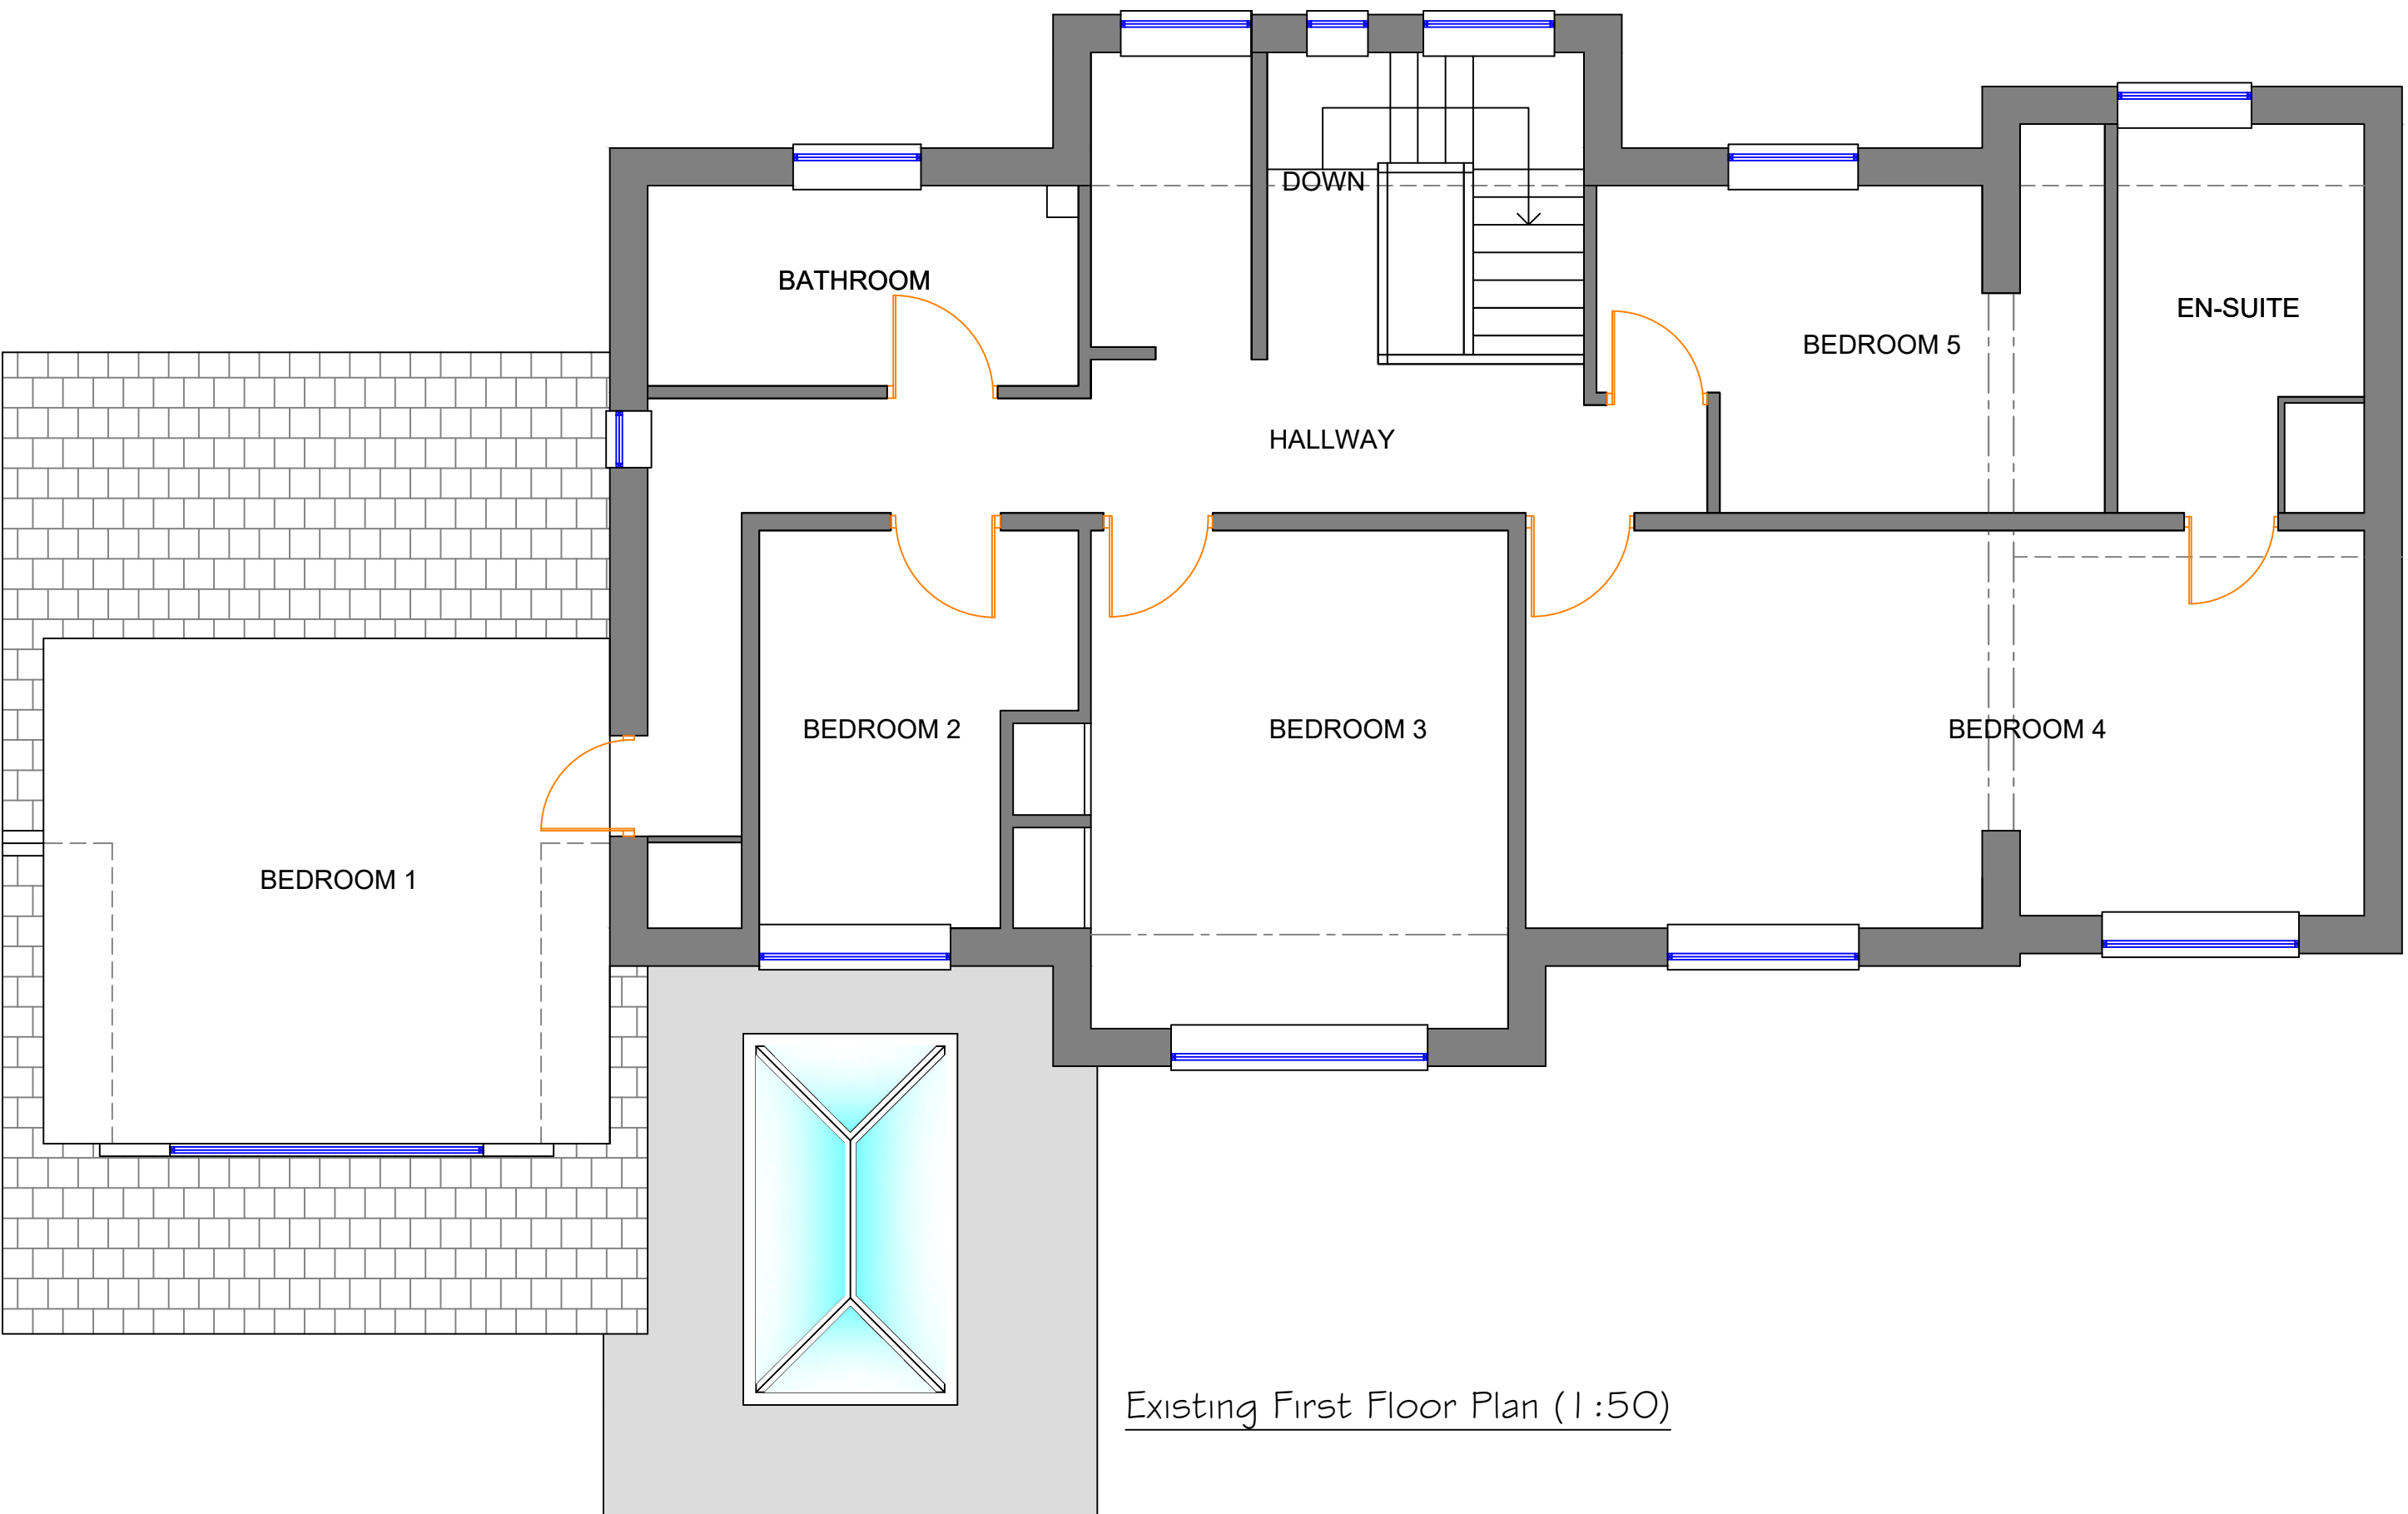

Existing First Floor Plan (1:50)

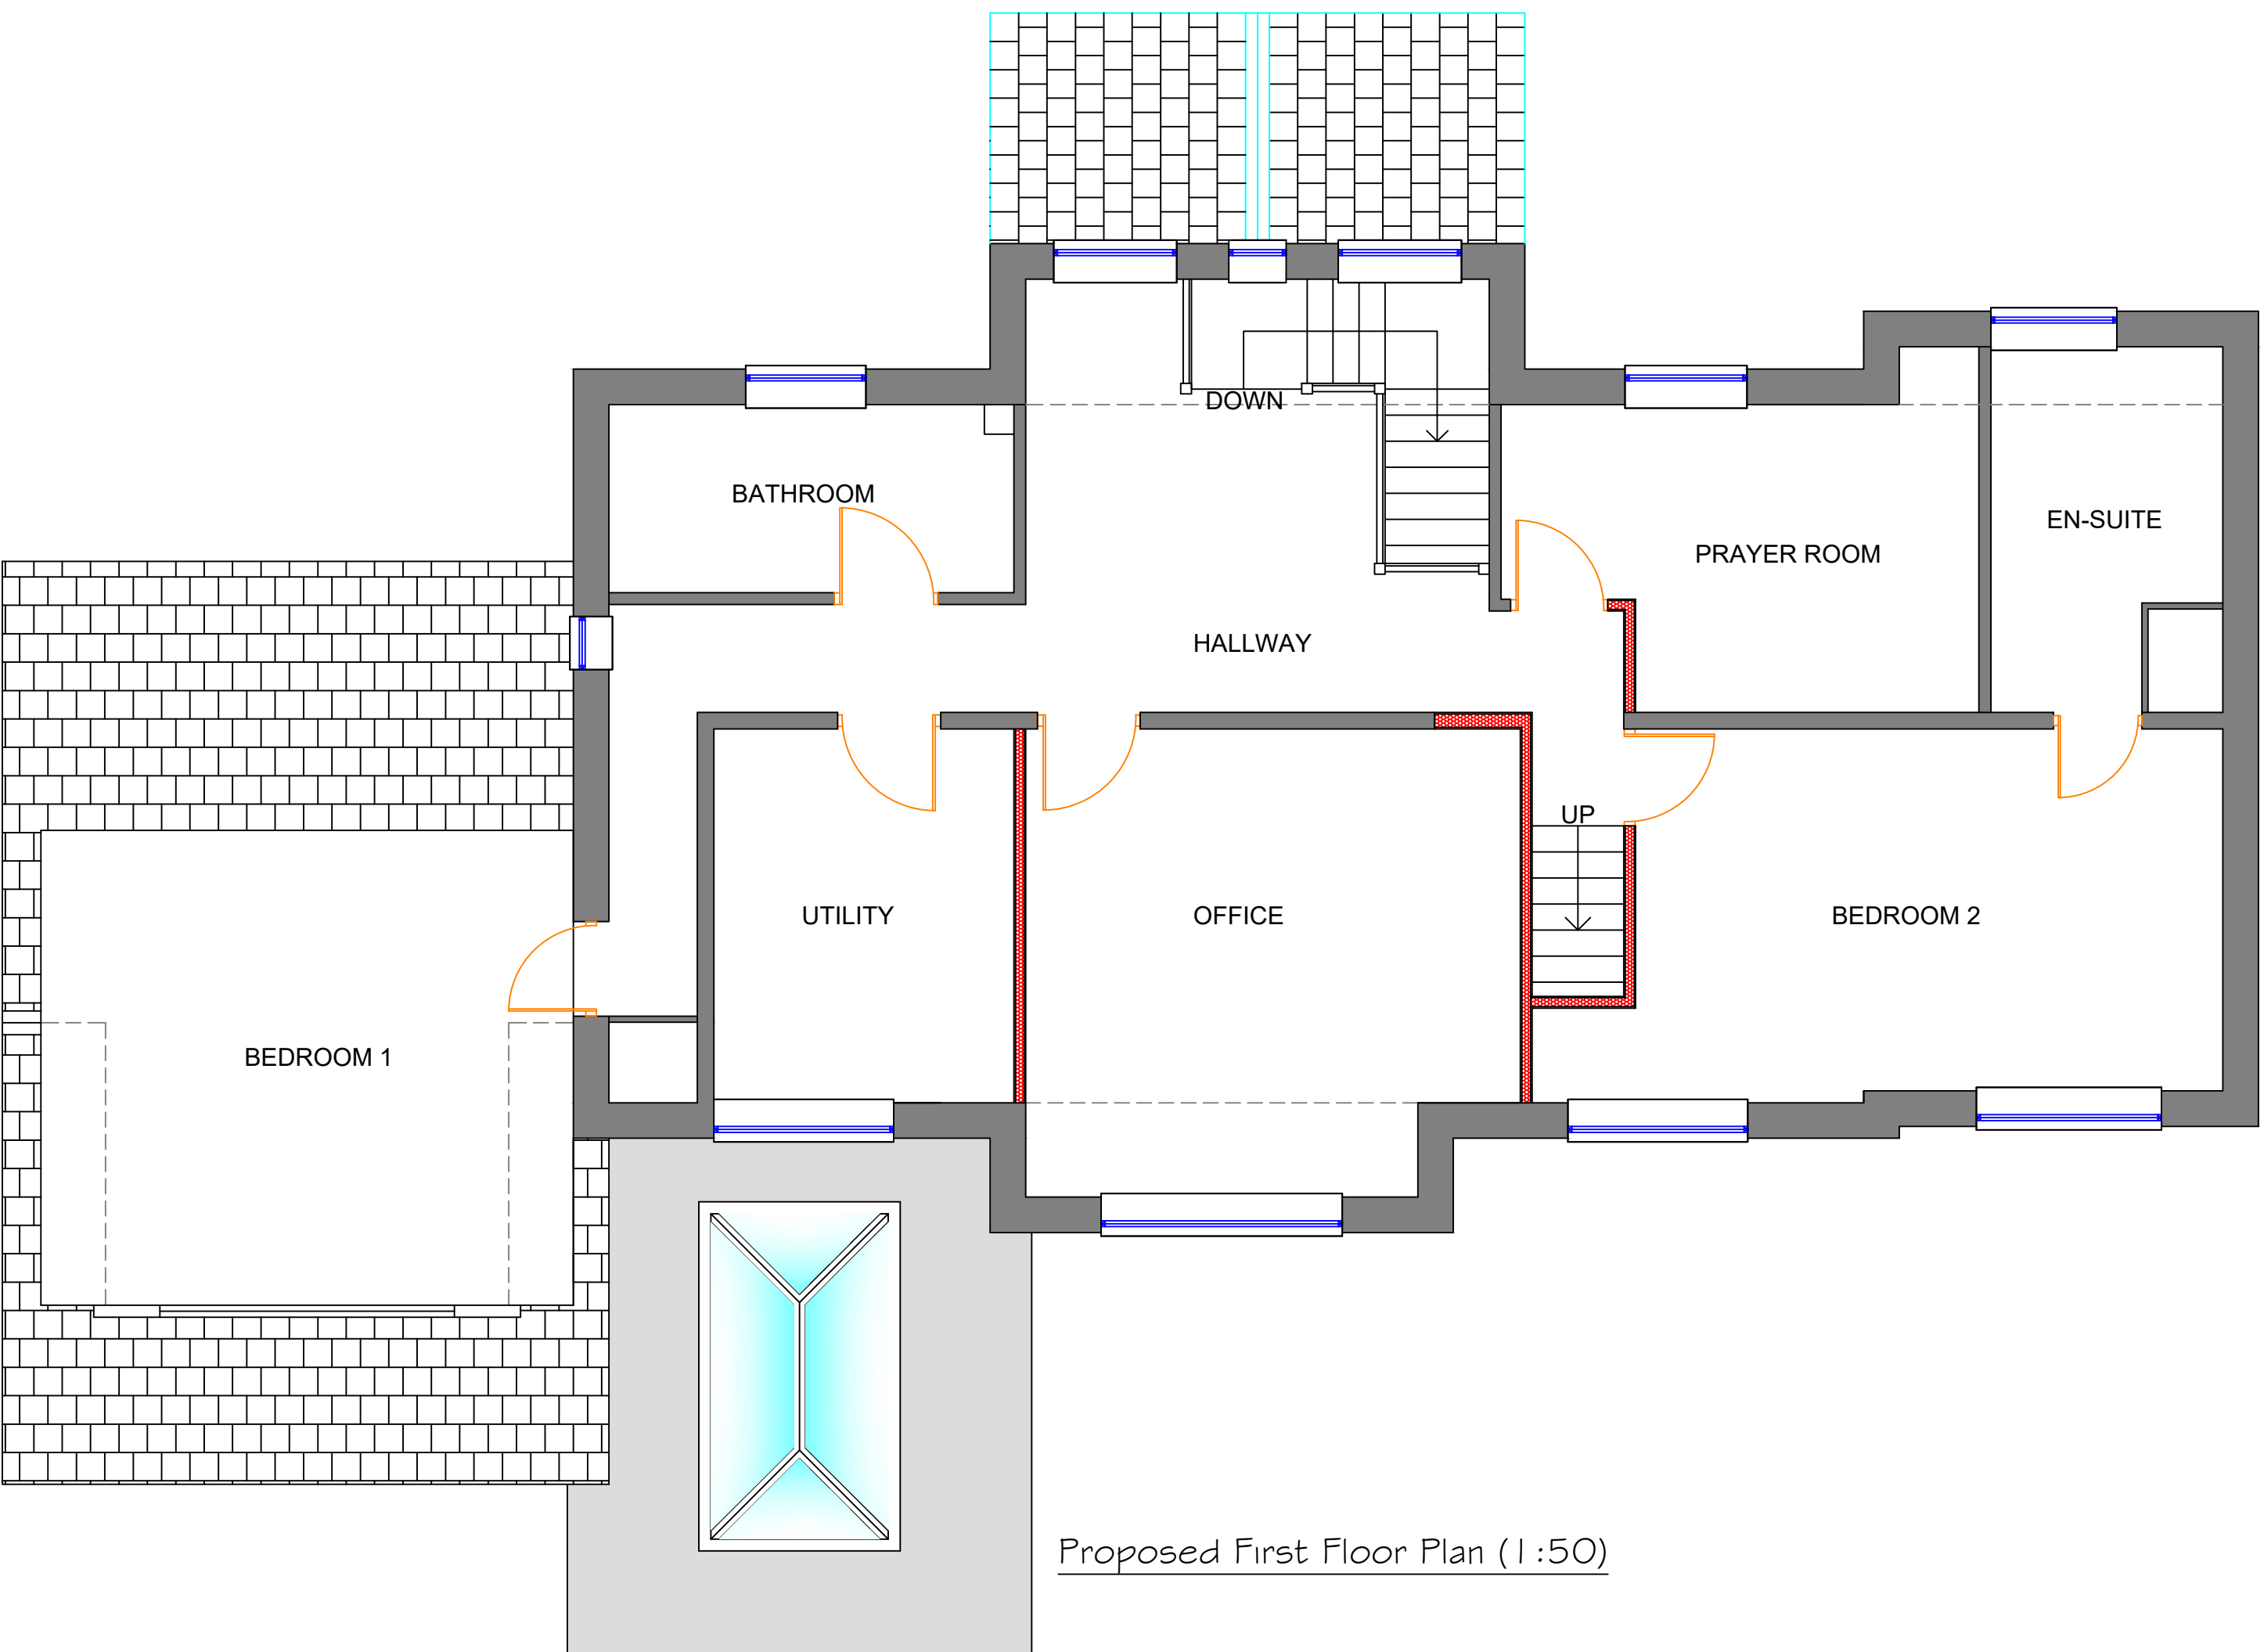

Proposed First Floor Plan (1:50)

GENERAL NOTES

1. All dimensions are in millimetres unless otherwise noted.

2. This drawing is not to be copied or disclosed by or forwarded on to any unauthorised persons without prior written consent of Gamble King and Noone Limited.

3. Do not scale from this drawing and is only to be used for Local Authority Approval purposes only.

REFERENCE	
	EXISTING FACING BRICK
	EXISTING CONCRETE ROOF TILES
	EXISTING SHINGLES
	EXISTING FLAT ROOF
	EXISTING RENDER

REFERENCE	
	NEW BLACK EXTERNAL UPVC CLADDING
	NEW INTERLOCKING CONCRETE ROOF TILES
	NEW FLAT CONCRETE ROOF TILES
	NEW GRP FIRESTONE RUBBER ROOF

Client

Naz Shahine

Job

181 Bolton Road
Rochdale
OL11 3LR

Drg

Existing and Proposed First Floor Plans

Drawn	Date	Scale
F.Cadell	Oct. 2025	As Shown
Job No.	Drg No.	
C25.06.07	P02	

Gamble King and Noone Ltd

Consulting Structural Engineers & Building Surveyors.

5 Queen Street
Oldham
OL1 1RD
Tel: 0161 652 1183
Mobile: 07756 902 604
07725 145 369