



DO NOT SCALE FROM THIS DRAWING. USE GIVEN DIMENSIONS ONLY.
ALL DIMENSIONS ARE TO BE CHECKED ON SITE BY THE CONTRACTOR.
ANY DIMENSIONAL DISCREPANCIES TO BE REPORTED BACK TO HEALEY CONSULTING PRIOR TO PROCEEDING WITH CONSTRUCTION

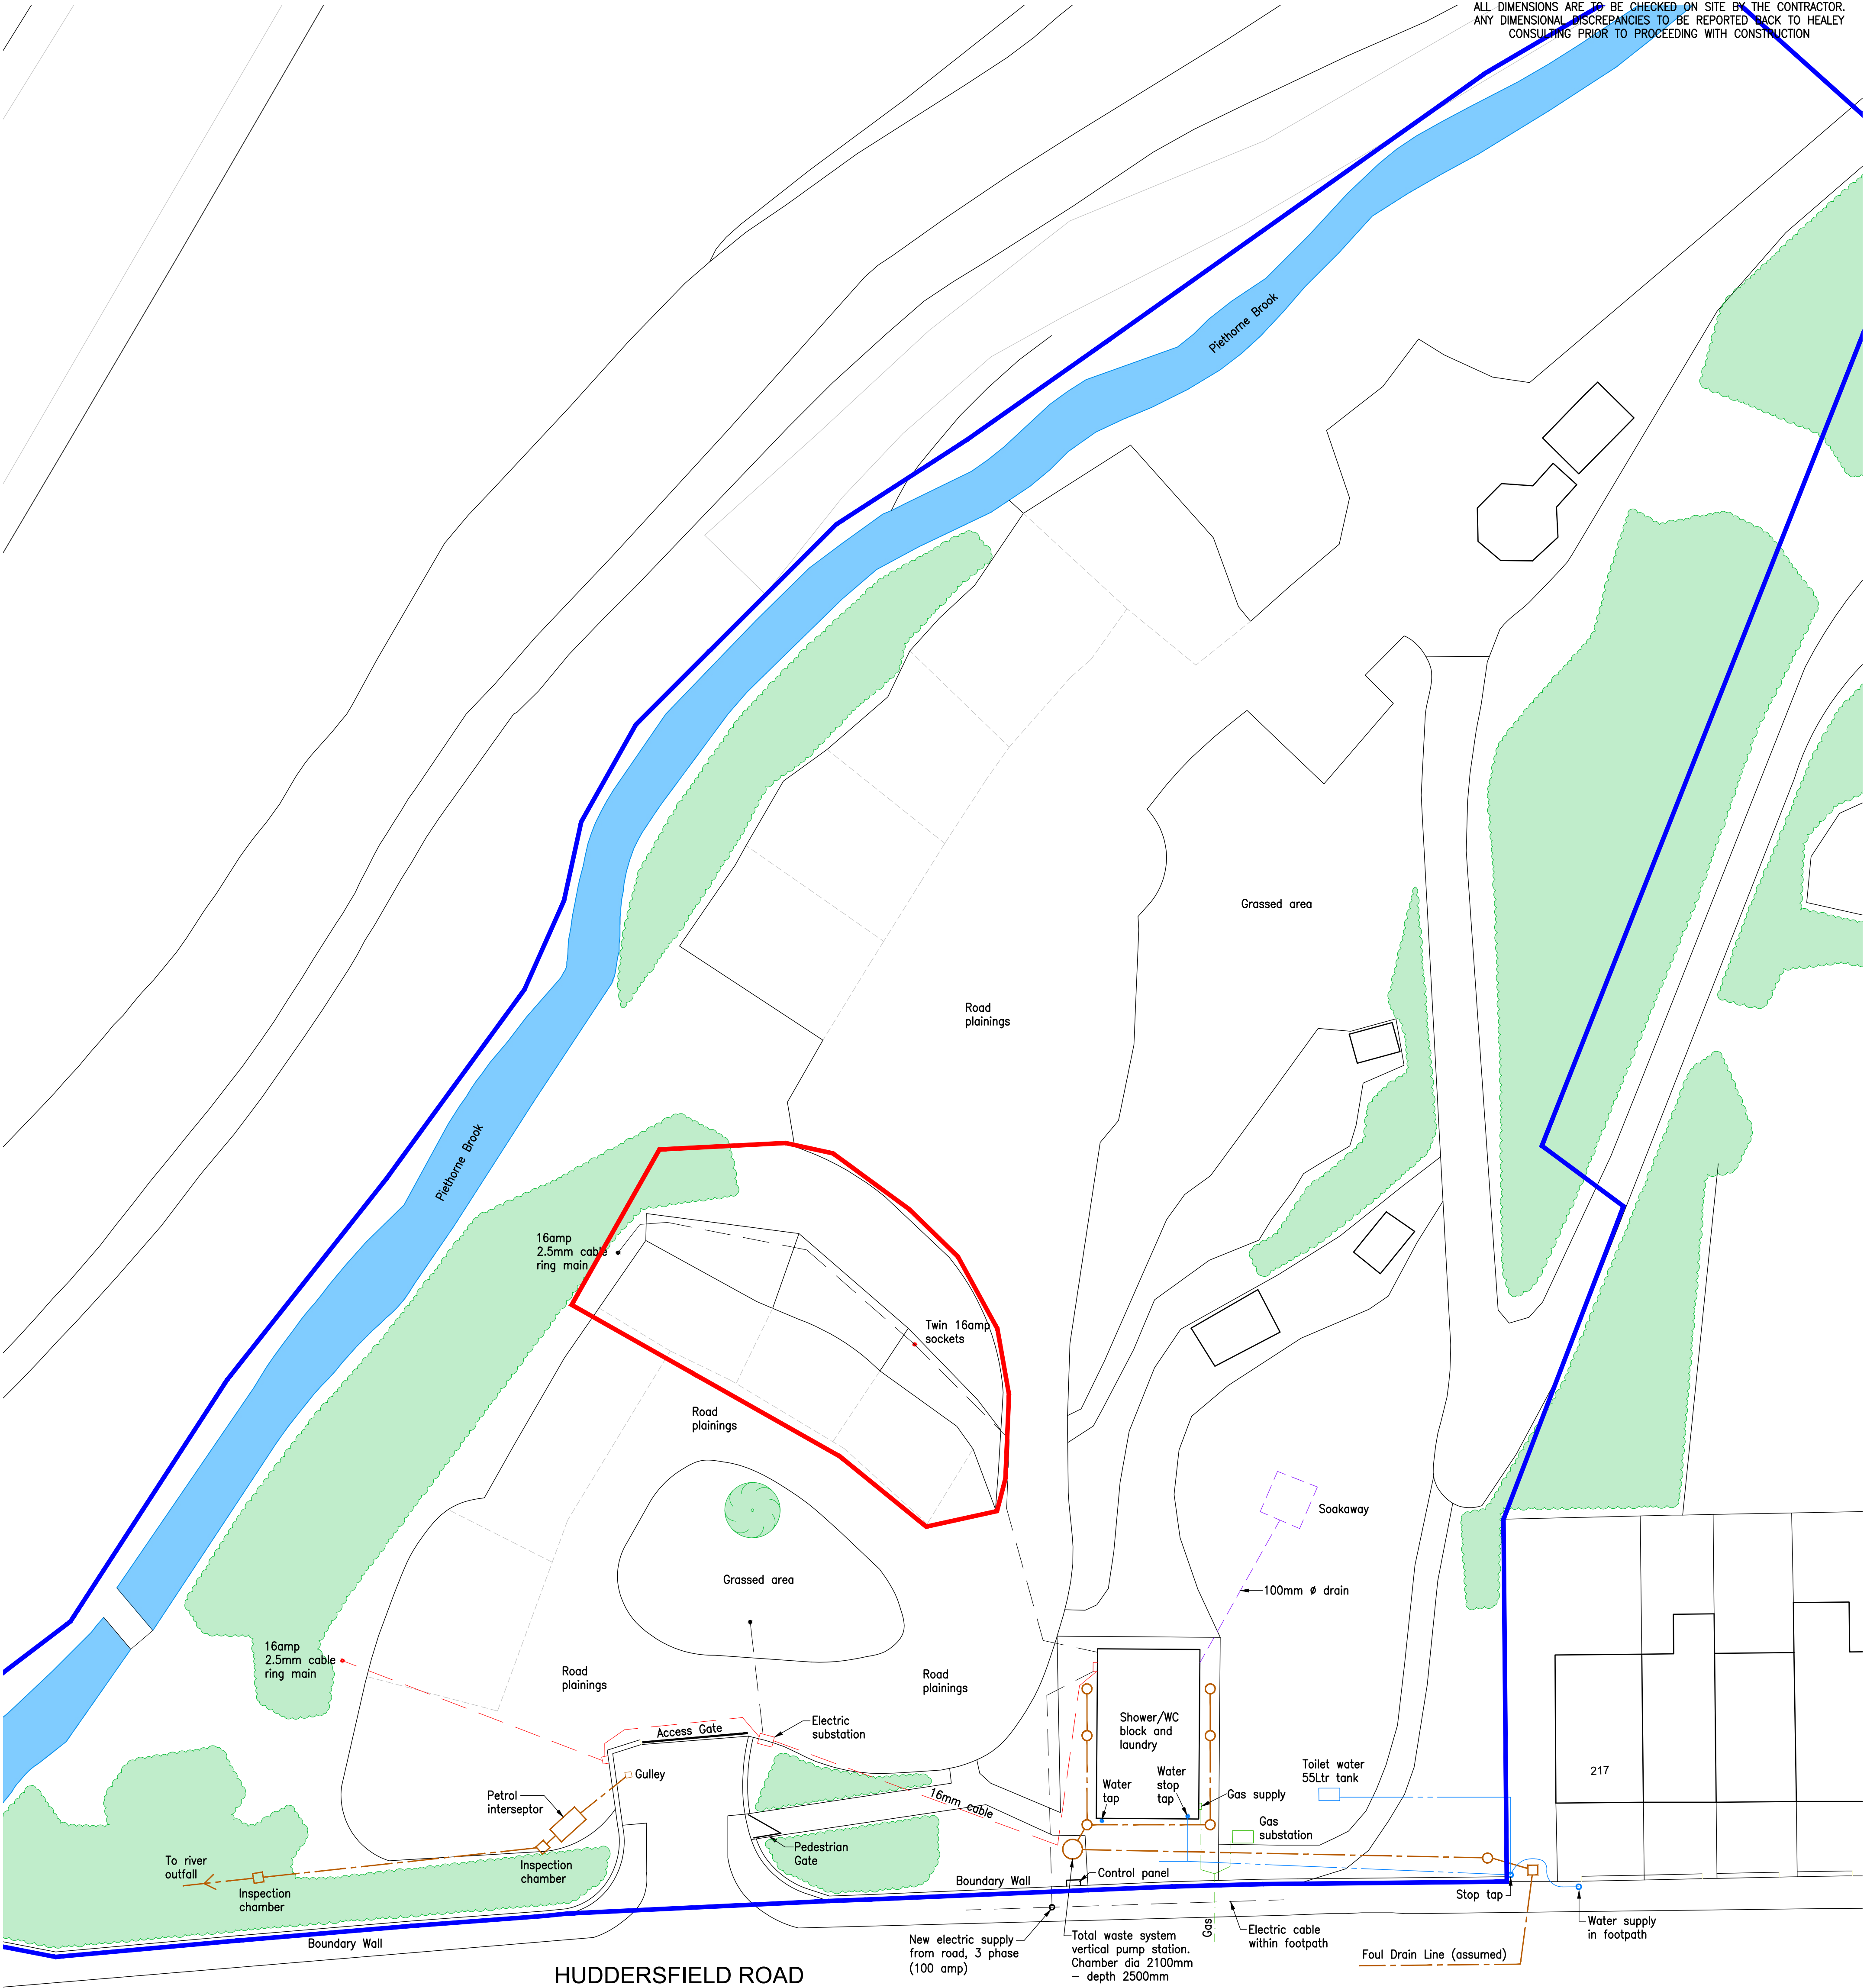


PLAN – EXISTING SITE
Scale 1:200 @ A1

 

SCALE BAR 1:200

GENERAL NOTES

1. All dimensions are in millimeters unless noted otherwise.
2. All levels are in metres unless noted otherwise.
3. This drawing is to be read in conjunction with all other HC drawings issued for the project, HC specifications, Architects, M&E drawings and specifications.

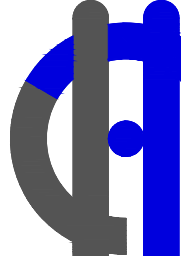REV	DATE	BY	DETAILS OF REVISION
ARCHITECT / CLIENT			
ROBERT PLANT			
PROJECT			
PIETHORNE VALLEY CAMPSITE HUDDERSFIELD ROAD, NEWHEY ROCHDALE, OL16 3QG			
TITLE			DRAWN BY
EXISTING SITE PLAN			JTB
			DATE
			15.10.25
			SCALE
			1:200 @ A1
DRAWING NO.			REVISION
HC-25611-(60)-002			—
HEALEY CONSULTING Brunel House 63 Dale Street Milton Rochdale OL16 3NJ Tel: 01706 343961 Fax: 01706 343981 email: office@healeyconsulting.co.uk copyright: Healey Consulting  HEALEY consulting structural engineering consultants			