




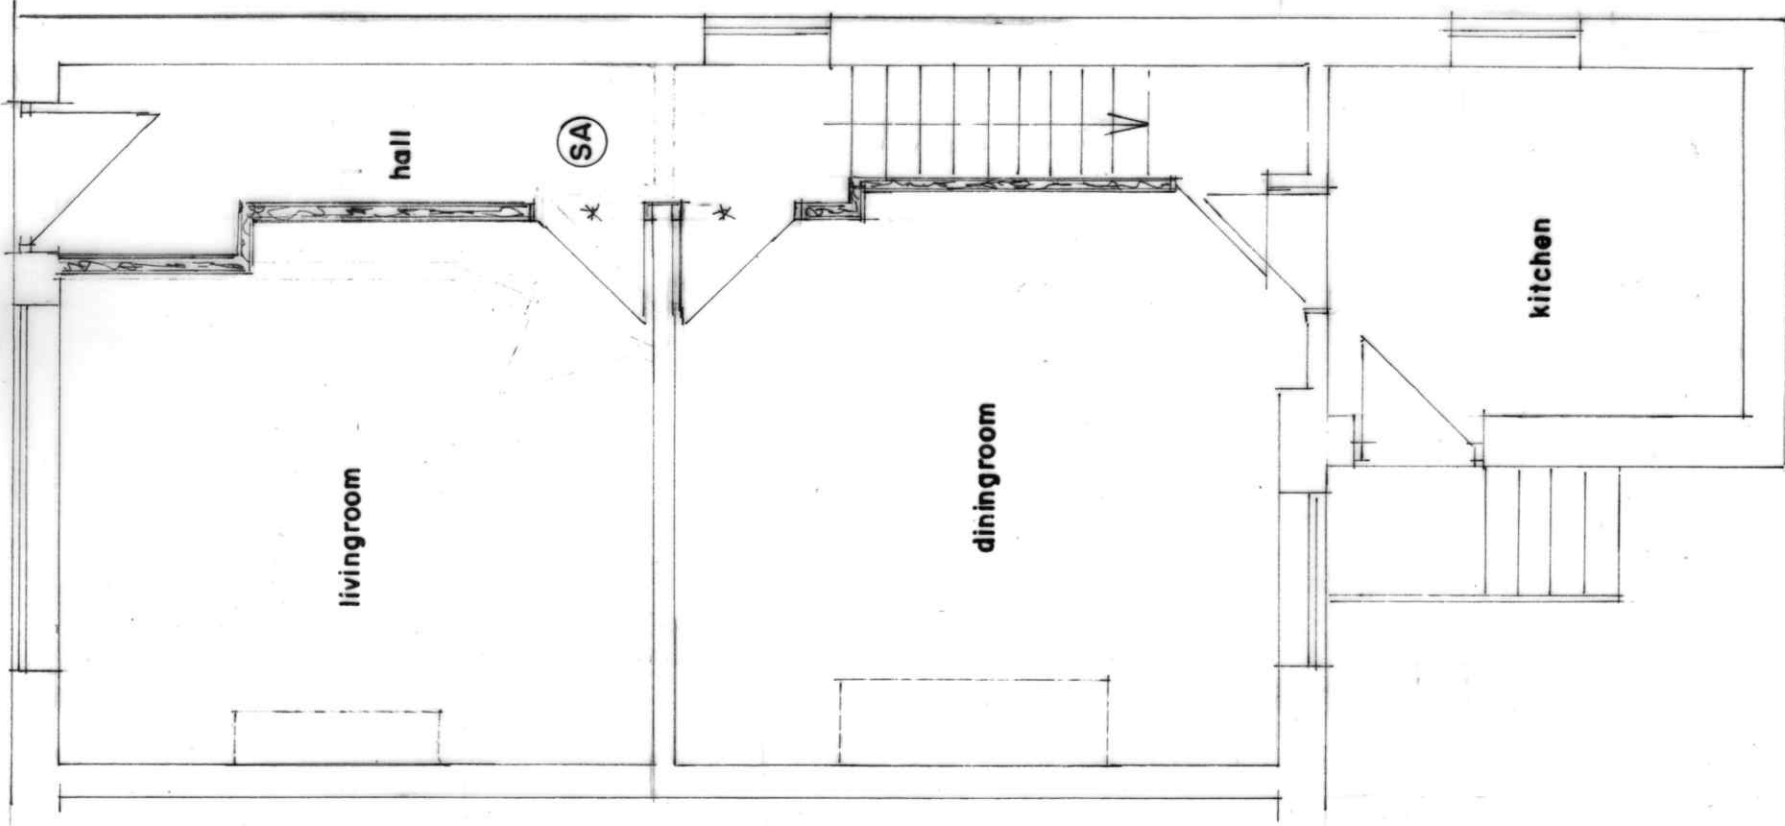

GROUND FLOOR PLAN
(PROPOSED)

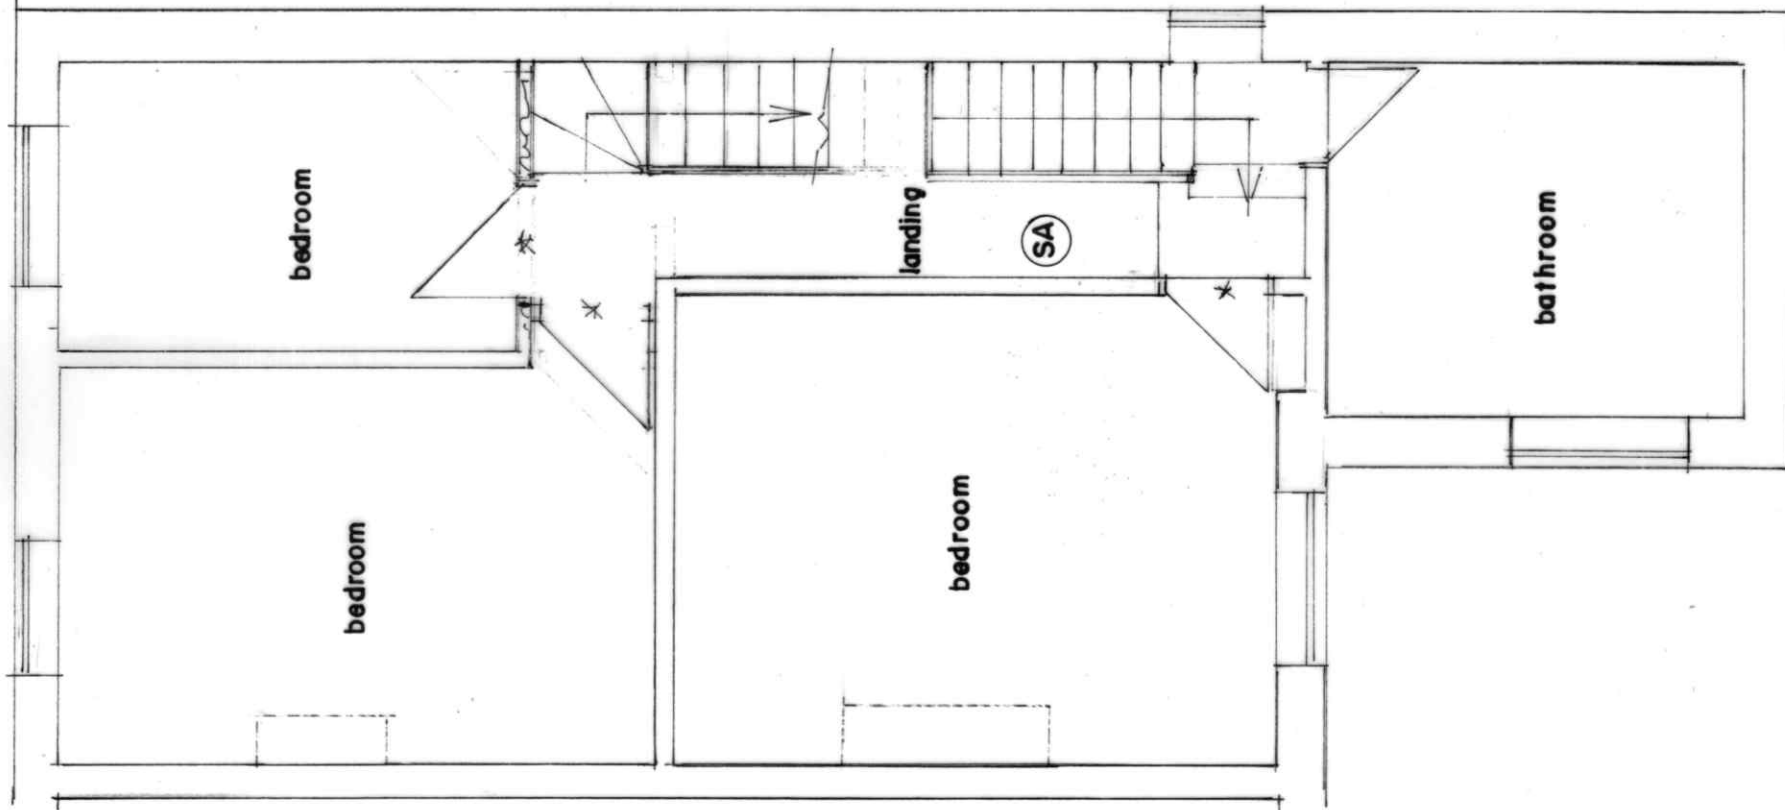


FIRST FLOOR PLAN
(PROPOSED)

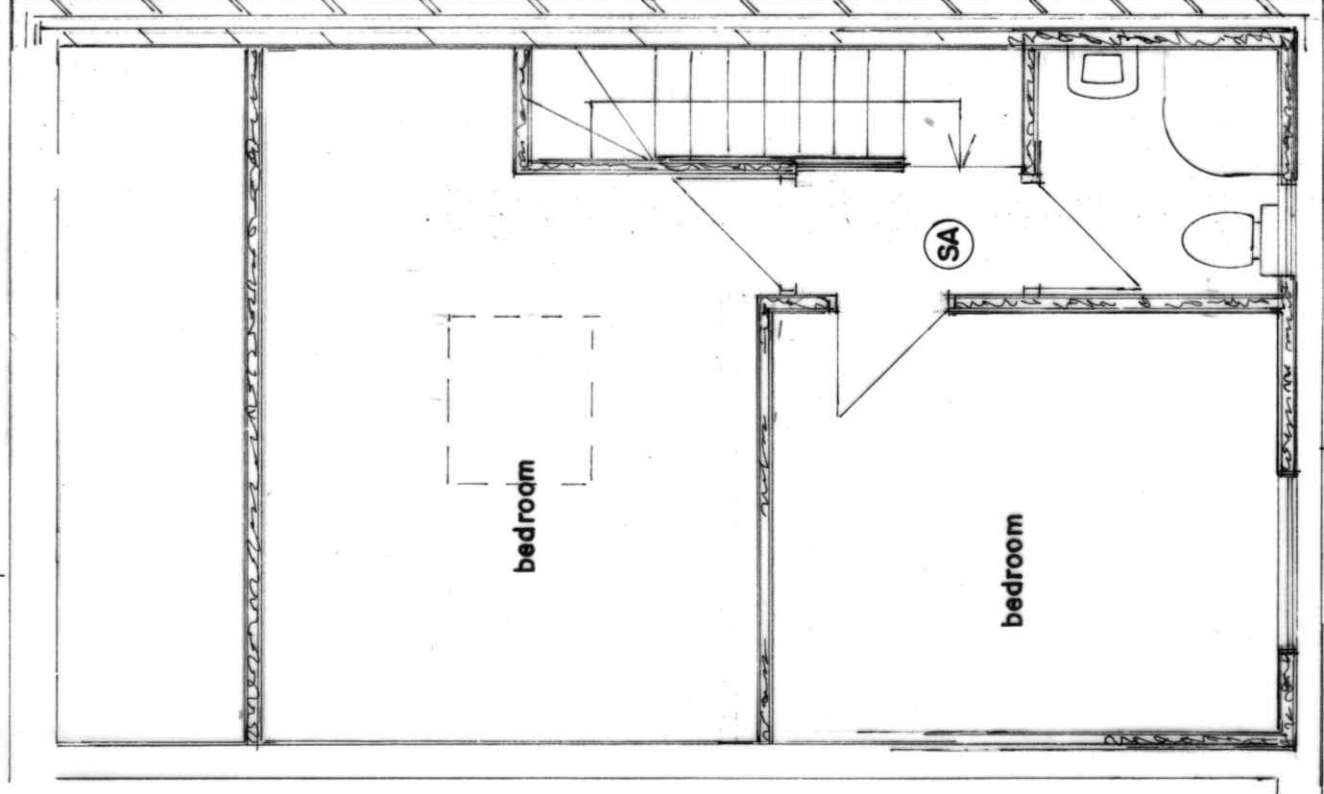

SECOND FLOOR PLAN
(PROPOSED)

HEYWOOD ROAD

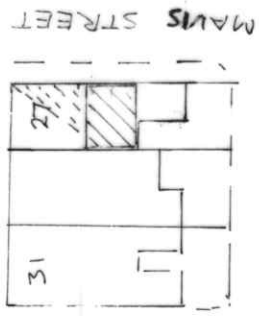

SITE PLAN SCALE 1:500
(PROPOSED)

BUILDING DESIGN SERVICES
M. FAROOQ
418 Bury Road Rochdale OL11 5EU
Tel: 01706 712231 Mob: 07967605763

PROPOSED REAR DORMER EXTENSION AND GABLE WALL TO 27 HEYWOOD ROAD CASTLETON ROCHDALE OL11 3BA

for: MR ABDUL AFZAL
Plan

Scale 1:50

2348/2