


This drawing is to be read in conjunction with all relevant Architect, consultants' and specialists' drawings and specifications. The Architect is to be notified of any discrepancies before proceeding. Do not scale from this drawing. All dimensions and levels are to be checked on site. This drawing is subject to copyright. All work carried out before Planning and Building Permission has been granted is at the contractor's risk.

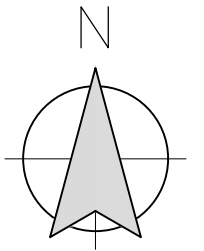

1:500 Scale

REVISIONS:

- Rev G - 06.10.2025 - RED LINE BOUNDARY AMENDED - TDM
- Rev F - 30.01.2025 - RED/BLUE LINE BOUNDARY AMENDED - TDM
- Rev E - 30.01.2025 - RED LINE BOUNDARY AMENDED - TDM
- Rev D - 29.01.2025 - RED LINE BOUNDARY AMENDED - TDM
- Rev C - 22.01.2025 - BLUE/RED LINE BOUNDARY AMENDED - TDM
- Rev B - 17.01.2025 - BLUE LINE BOUNDARY AMENDED - TDM
- Rev A - 16.01.2025 - RED/BLUE LINE BOUNDARY AMENDED - TDM

Client
Marland Mill Farm Limited

Job Title
Land at Marland Fold
Rochdale
OL11 4RF

Drawing Title Existing Site Plan		
Scale 1:500 @ A2	Date Dec 2024	Drawn Craig Harrison




SUNDERLAND PEACOCK ARCHITECTS

SUNDERLAND PEACOCK & ASSOCIATES LTD.
HAZELMERE, PIMLICO ROAD, CLITHEROE
LANCASHIRE, BB7 2AG
T 01200 423176 F 01200 427328
E info@sunderlandpeacock.com
www.sunderlandpeacock.com



7164 - L02G

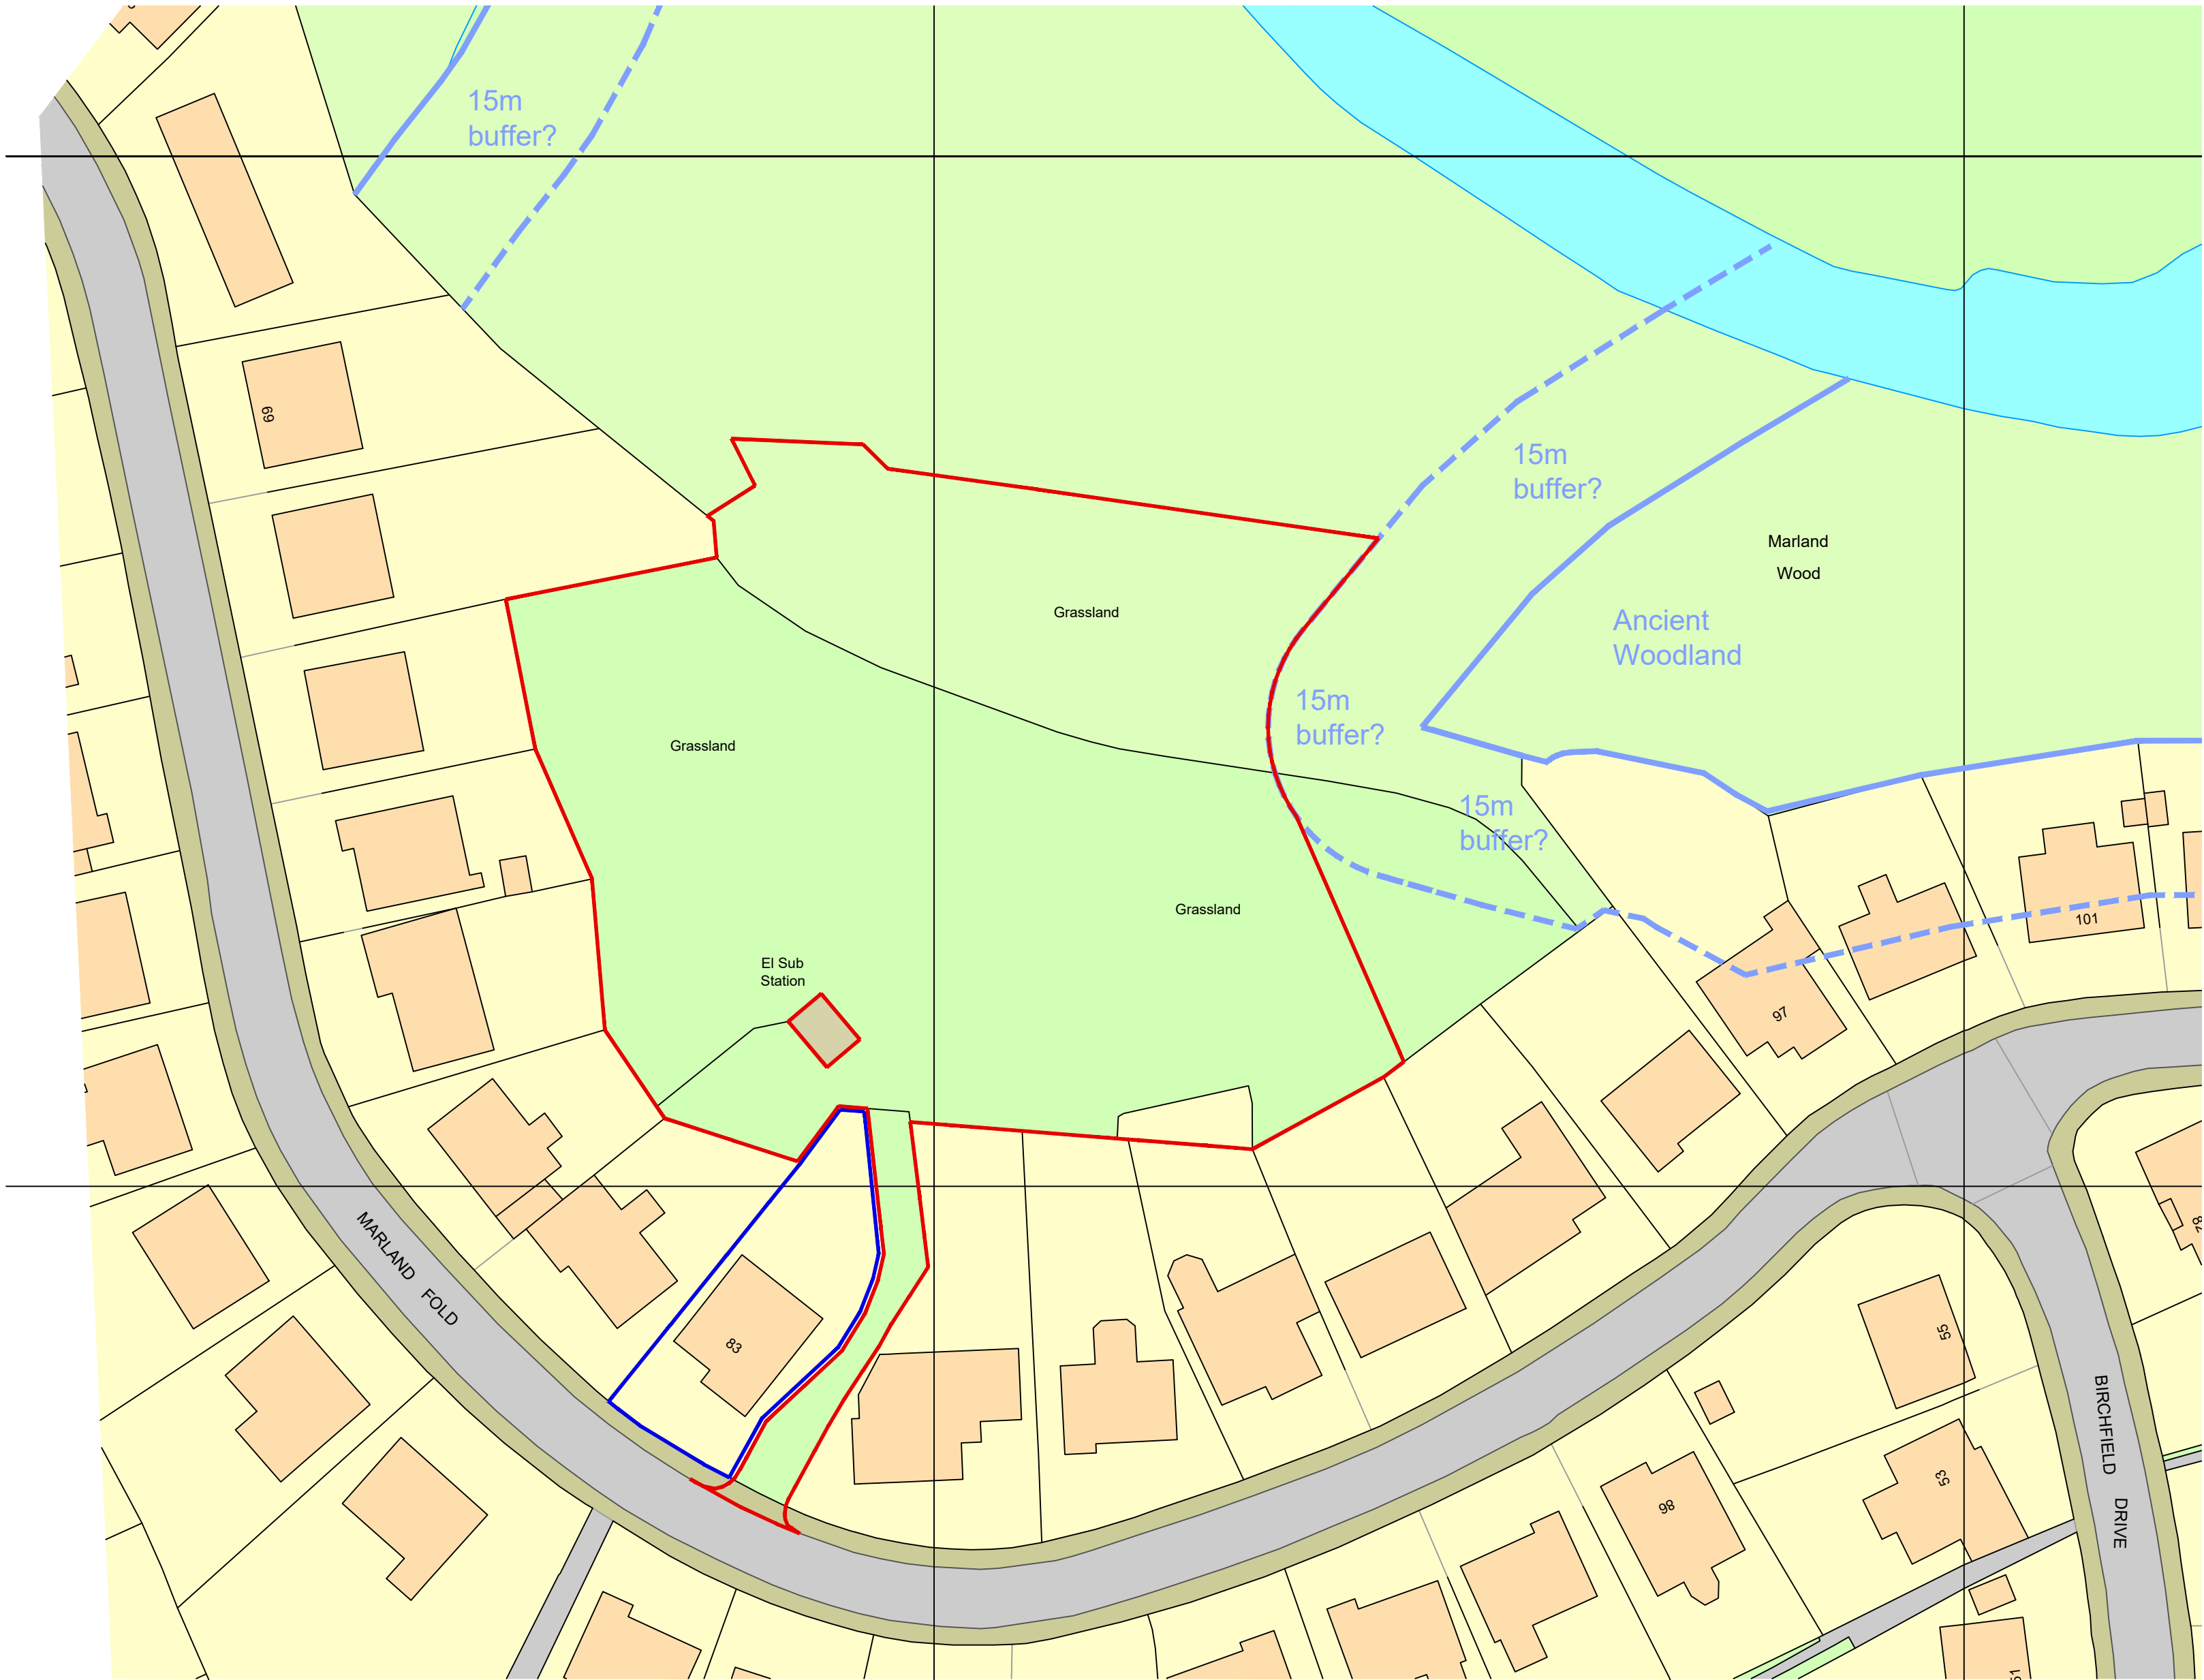

Block Plan
1:500 Scale