


- | | | |
|---|----------|--|
| N | 19.09.25 | LIFT AMENDED, SECTION LINES ADDED |
| M | 09.09.25 | PARTITIONS AMENDED, WALL DETAIL ADDED |
| L | 03.09.25 | PARTITIONS AMENDED, SERVICE SYMBOLS ADDED |
| K | 22.08.25 | WALL GRID ADDED |
| J | 23.07.25 | LIFT AND DUCTS MOVED, SETTING OF AMENED FOR INTRASTACK, PLANT ROOM MADE BIGGER |
| H | 06.07.25 | WALL ALONG GLA BETWEEN GL1 AND GL4 MOVED 150mm BACK TOWARD G |
| G | 23.06.25 | LIFT AND LOBBY AMENDED, FF SLAB OVER RETAIL RE-SET AT ORIGINAL LEVEL, DOWN-PIPES MOVED BACK TO INSIDE, MASONRY UPSTAND TO REAR OUTER WALL ALONG GL E, ATTENUATOR OUTFLOW TO NELSON STREET MAIN DRAIN, SPRINKLER TANK ADDED |
| F | 29.05.25 | BUILDING SET BACK 180mm FROM DRAKE STREET AND SET OUT ALONG PARTY WALL AT REAR AMENDED TO FACILITATE CONSTRUCTION AND FUTURE MAINTENANCE |
| E | 09.05.25 | INTRASTACK GRID ADDED DRAINAGE SCHEMATIC ADDED |
| D | 29.04.25 | CORRIDOR AMENDED TO 1200 WIDE |
| C | 14.03.25 | WALLS AMENDED TO ALIGN WITH GR |
| B | 05.03.25 | WALLS ALONG GRID LINE A AMENDED |
| A | 20.02.25 | WINDOW AND EXTERNAL DOOR REFERENCES ADDED |

DRAWING NO: BM/0225/DRAKE/BR5 REV: N

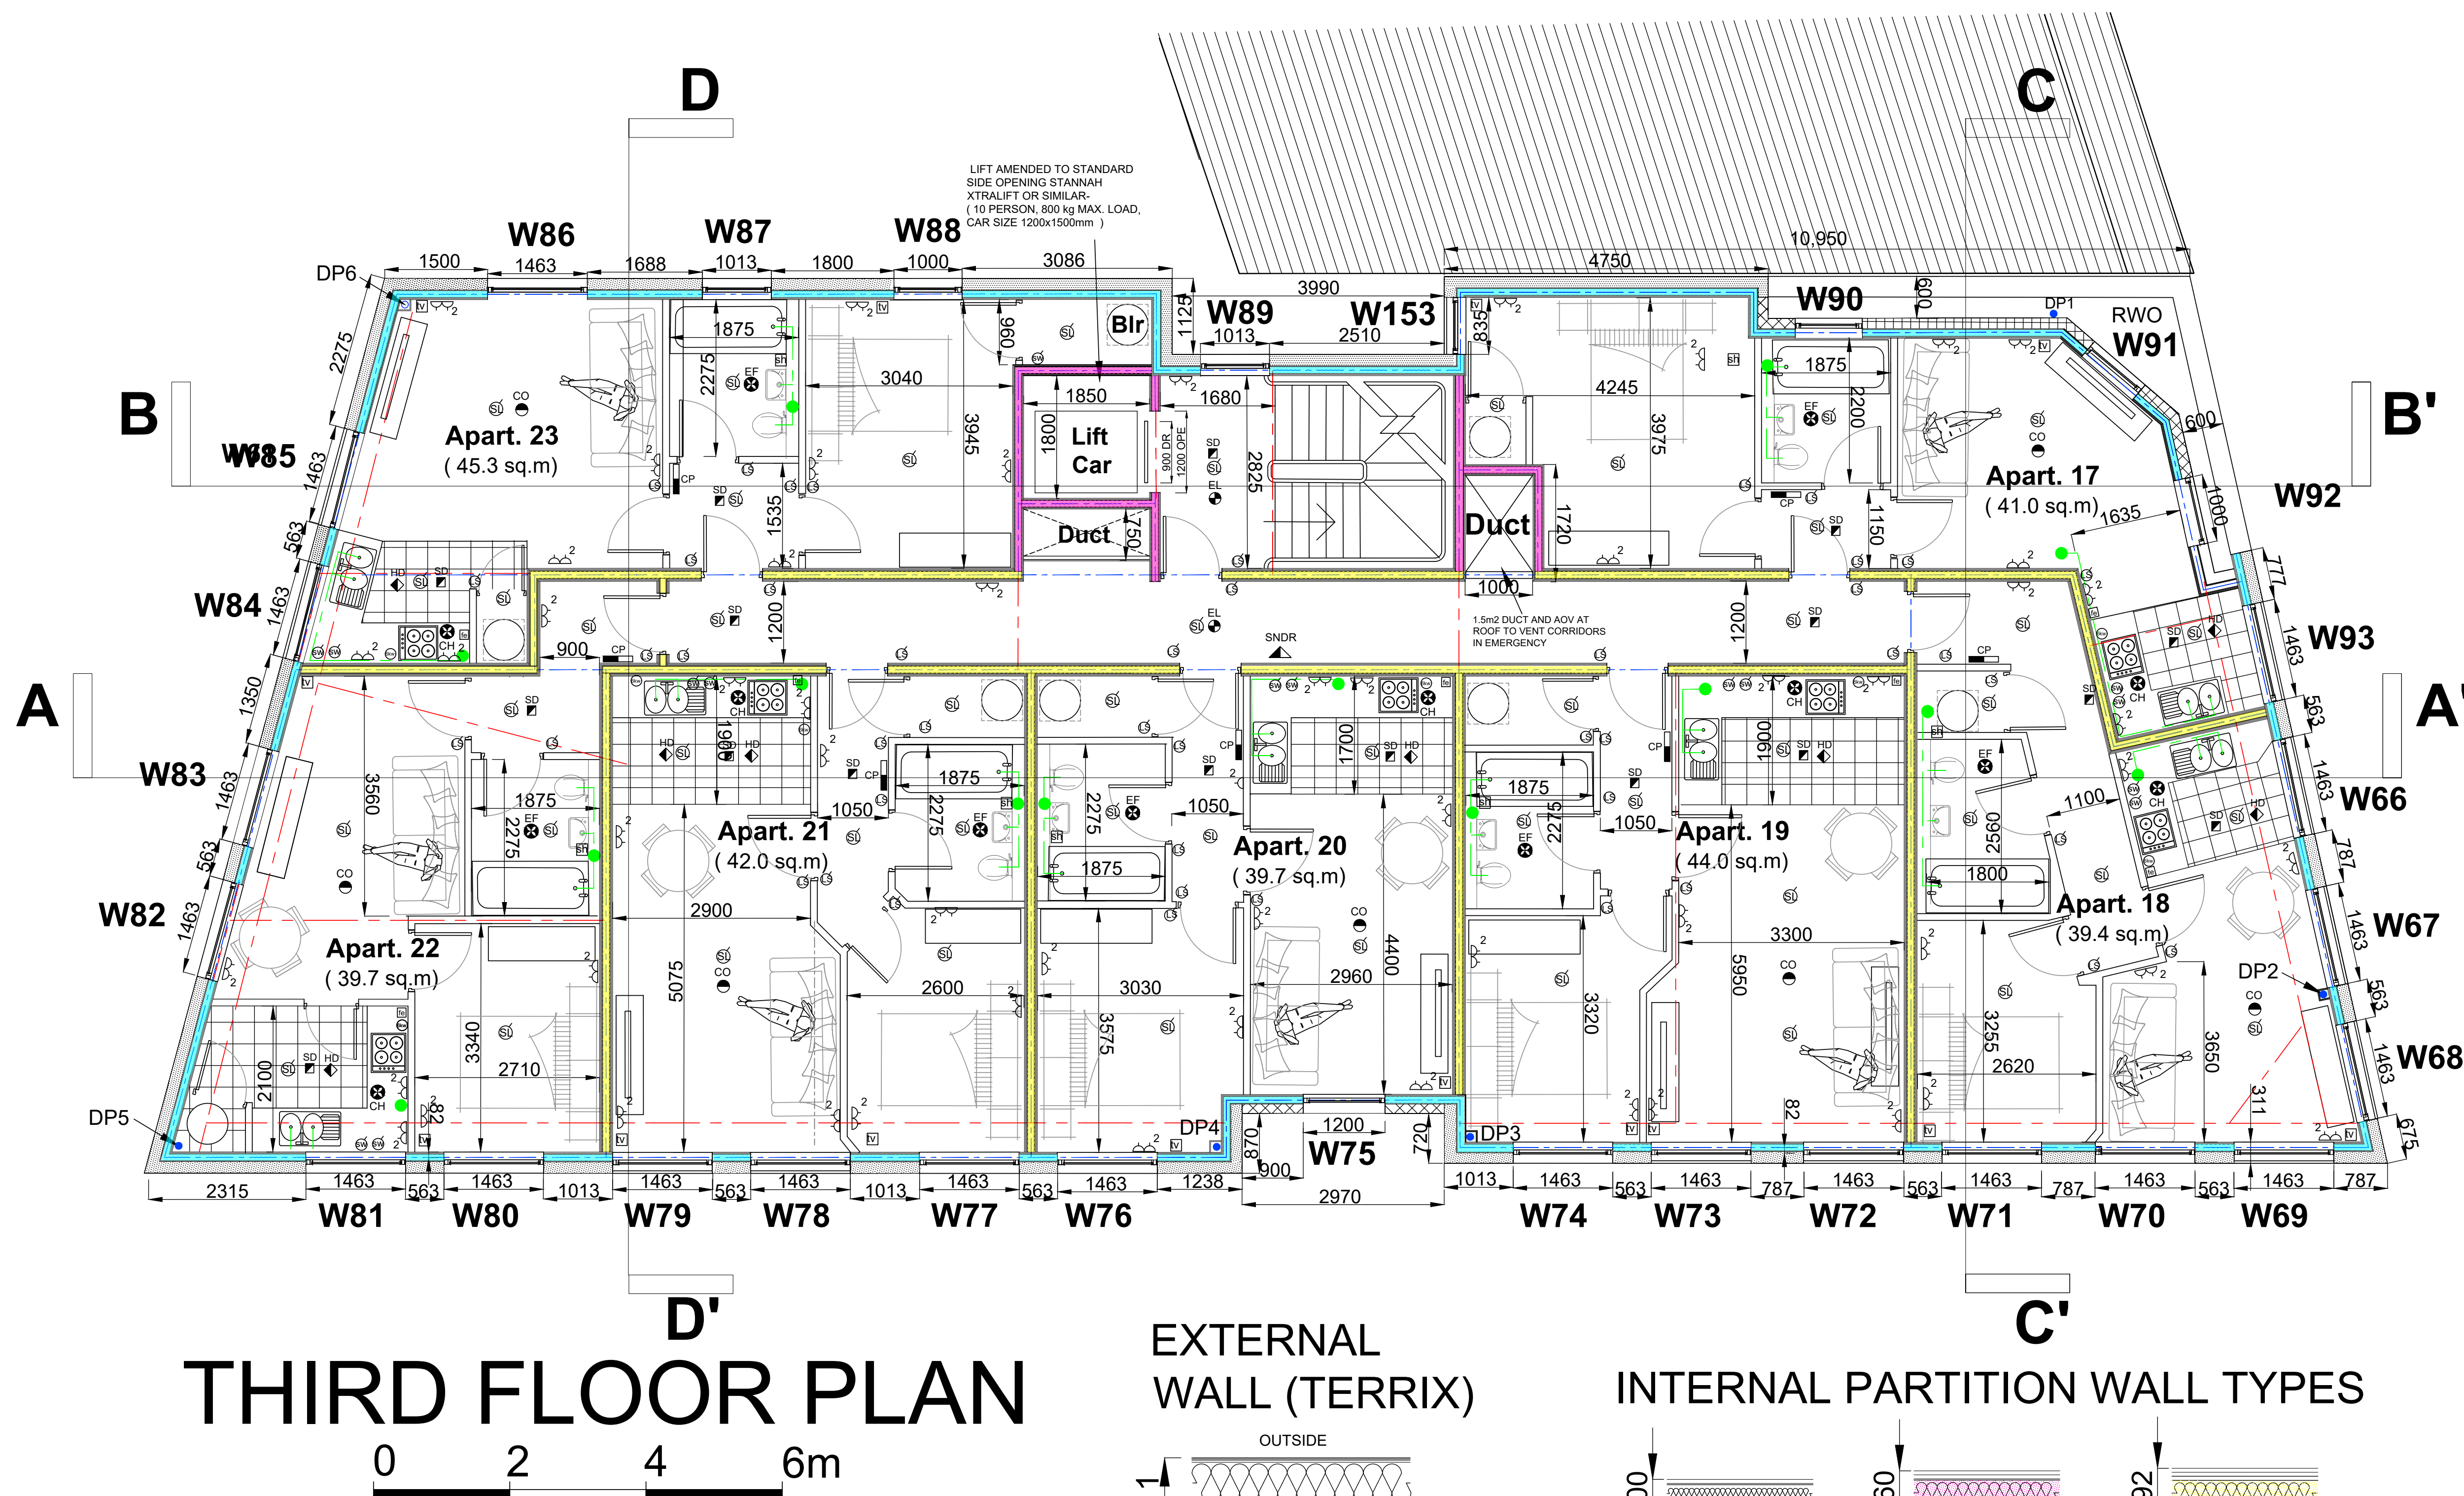


THIRD FLOOR PLAN

A horizontal number line with tick marks at 0, 2, 4, and 6m. A bracket is drawn below the line, spanning from the tick mark at 2 to the tick mark at 4.

C/L
OF LGSF

EXTERNAL WALL (TERRIX)

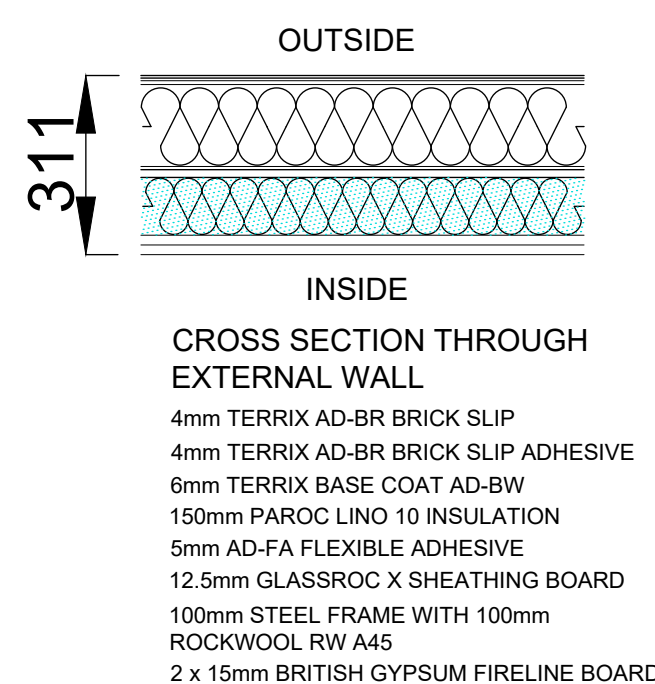

INTERNAL PARTITION WALL TYPES

