



DO NOT SCALE FROM THIS DRAWING. USE GIVEN DIMENSIONS ONLY.
ALL DIMENSIONS ARE TO BE CHECKED ON SITE BY THE CONTRACTOR.
ANY DIMENSIONAL DISCREPANCIES TO BE REPORTED BACK TO HEALEY
CONSULTING PRIOR TO PROCEEDING WITH CONSTRUCTION

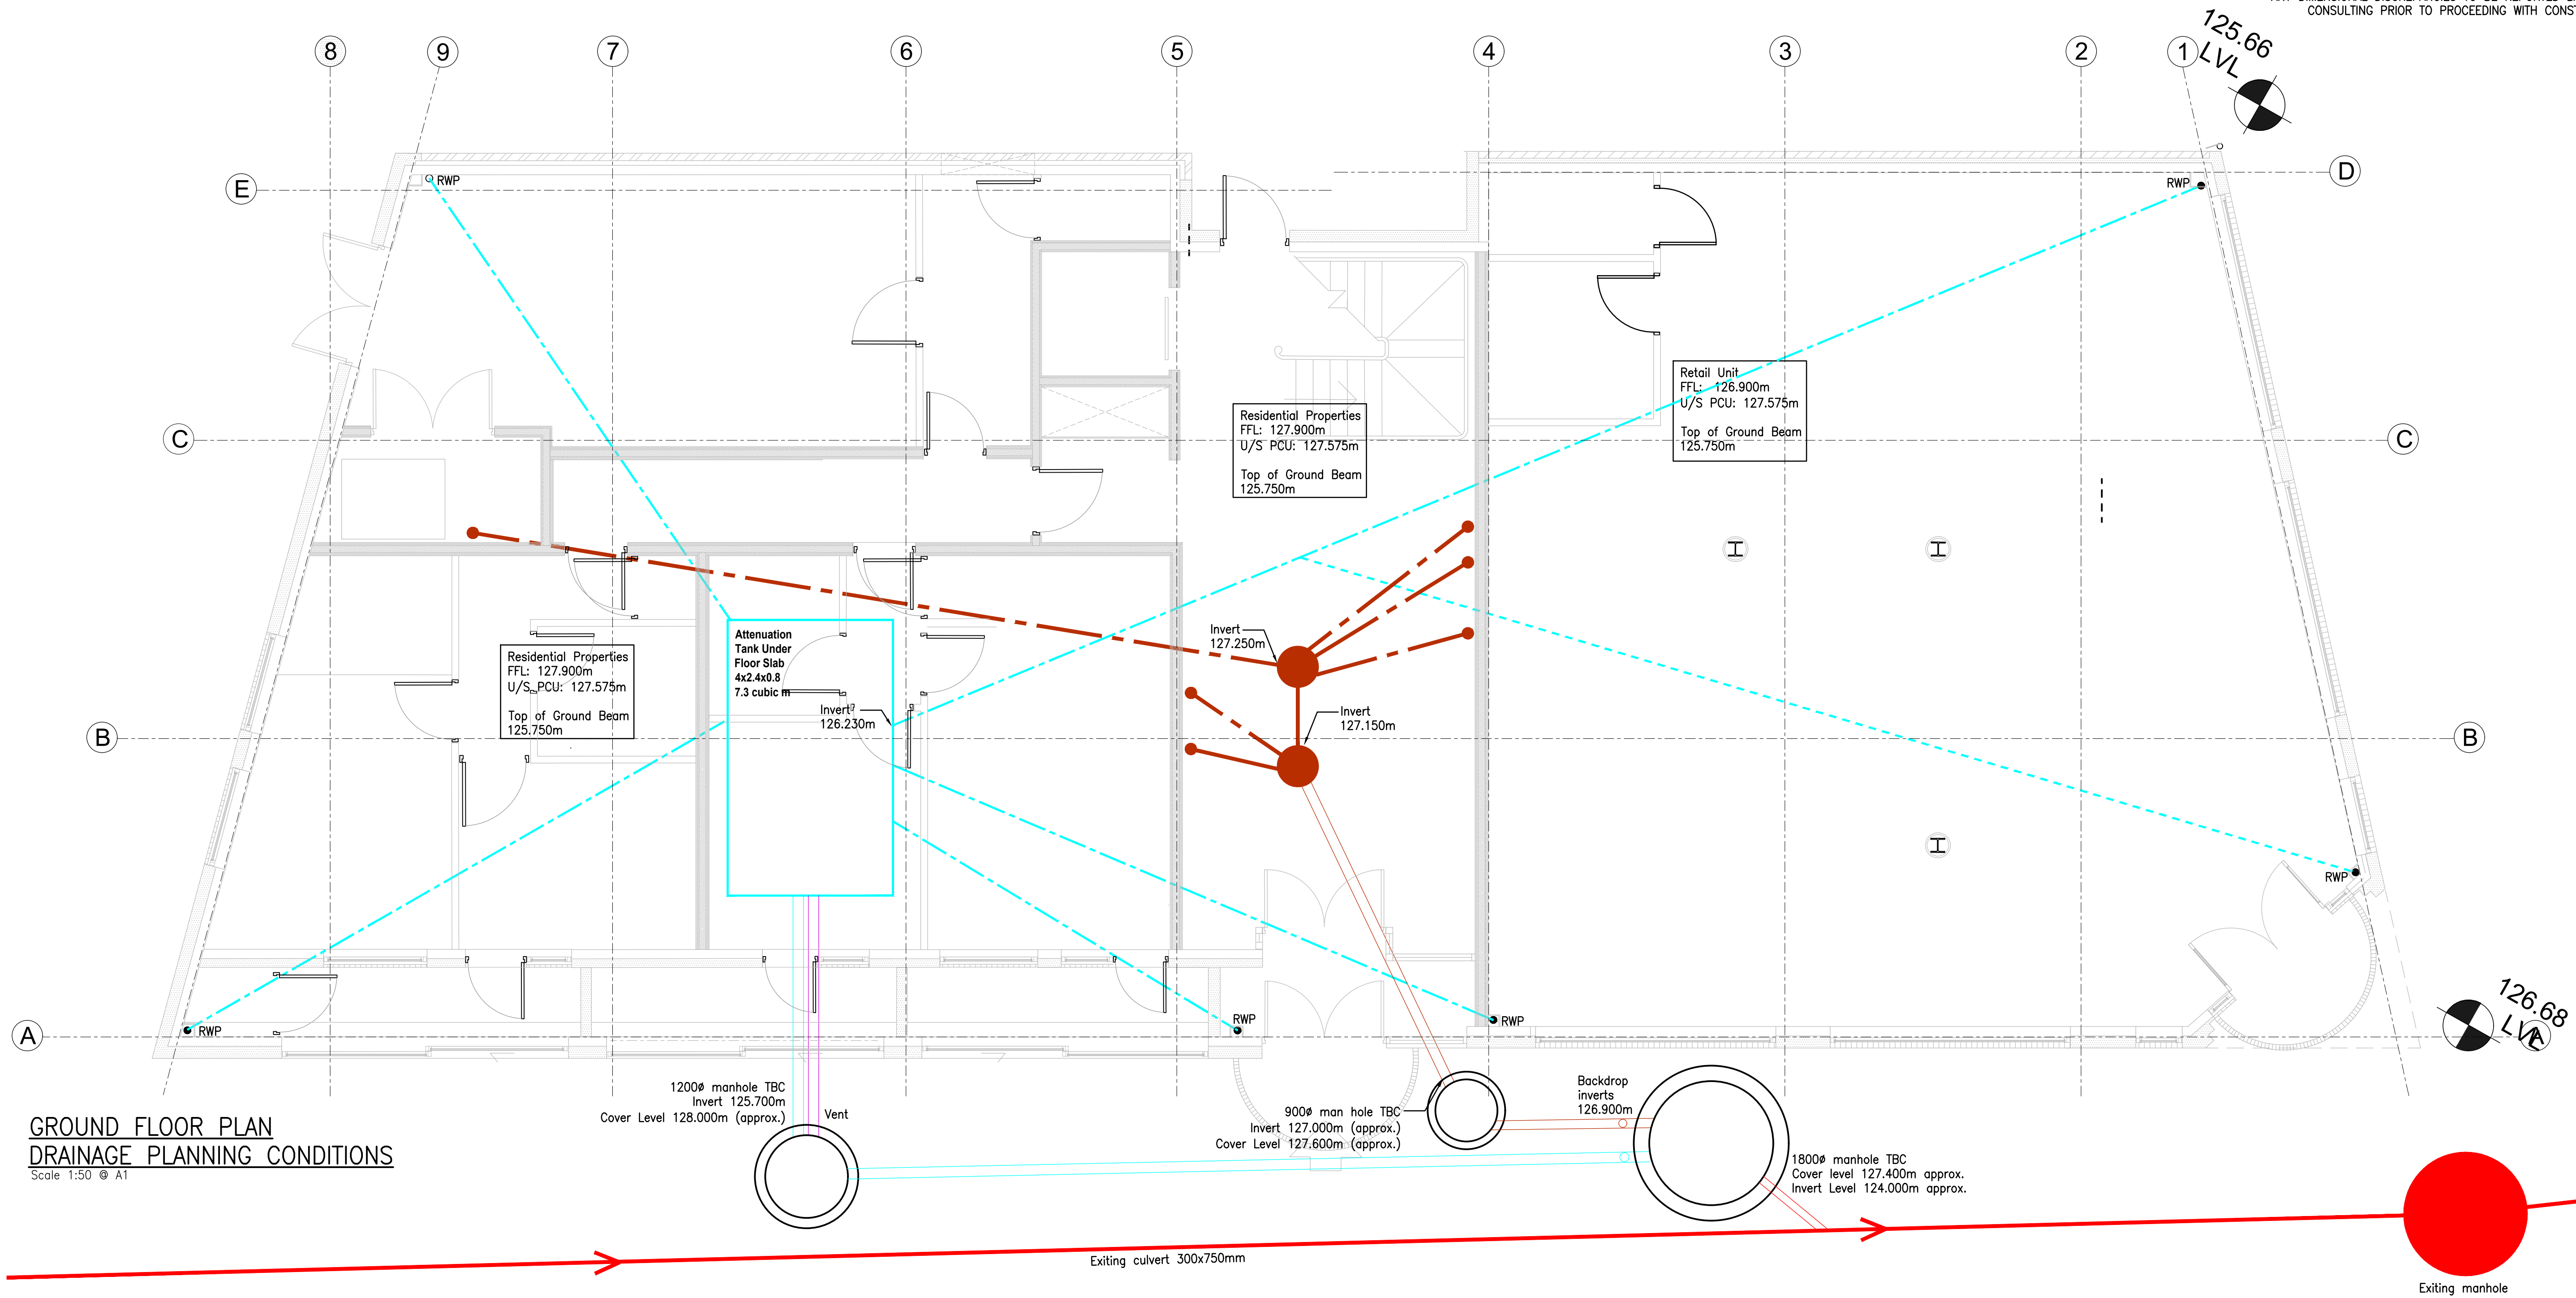

GROUND FLOOR PLAN
DRAINAGE PLANNING CONDITIONS
Scale 1:50 © A1

REV			DATE	BY	DETAILS OF REVISION
ARCHITECT / CLIENT					
CASSEL AND FLETCHER PROPERTY LTD					
PROJECT					
42 – 46 DRAKE STREET					
ROCHDALE					
OL16 1NU					
TITLE					DRAWN BY
PROPOSED PLAN					CR
GROUND FLOOR					DATE
DRAINAGE PLANNING CONDITIONS					23.10.25
DRAWING NO.					SCALE
HC-24291-(30)-01					1:50
					REVISION
					—

HEALEY CONSULTING	
Brunel House	
63 Dale Street	
Milnrow	
Rochdale	
OL16 3NU	
Tel: 01706 343961	
Fax: 01706 343981	
email: office@healeyconsulting.co.uk	
copyright: Healey Consulting	

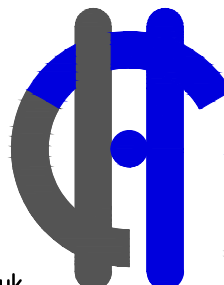	HEALEY consulting
structural engineering consultants	

