




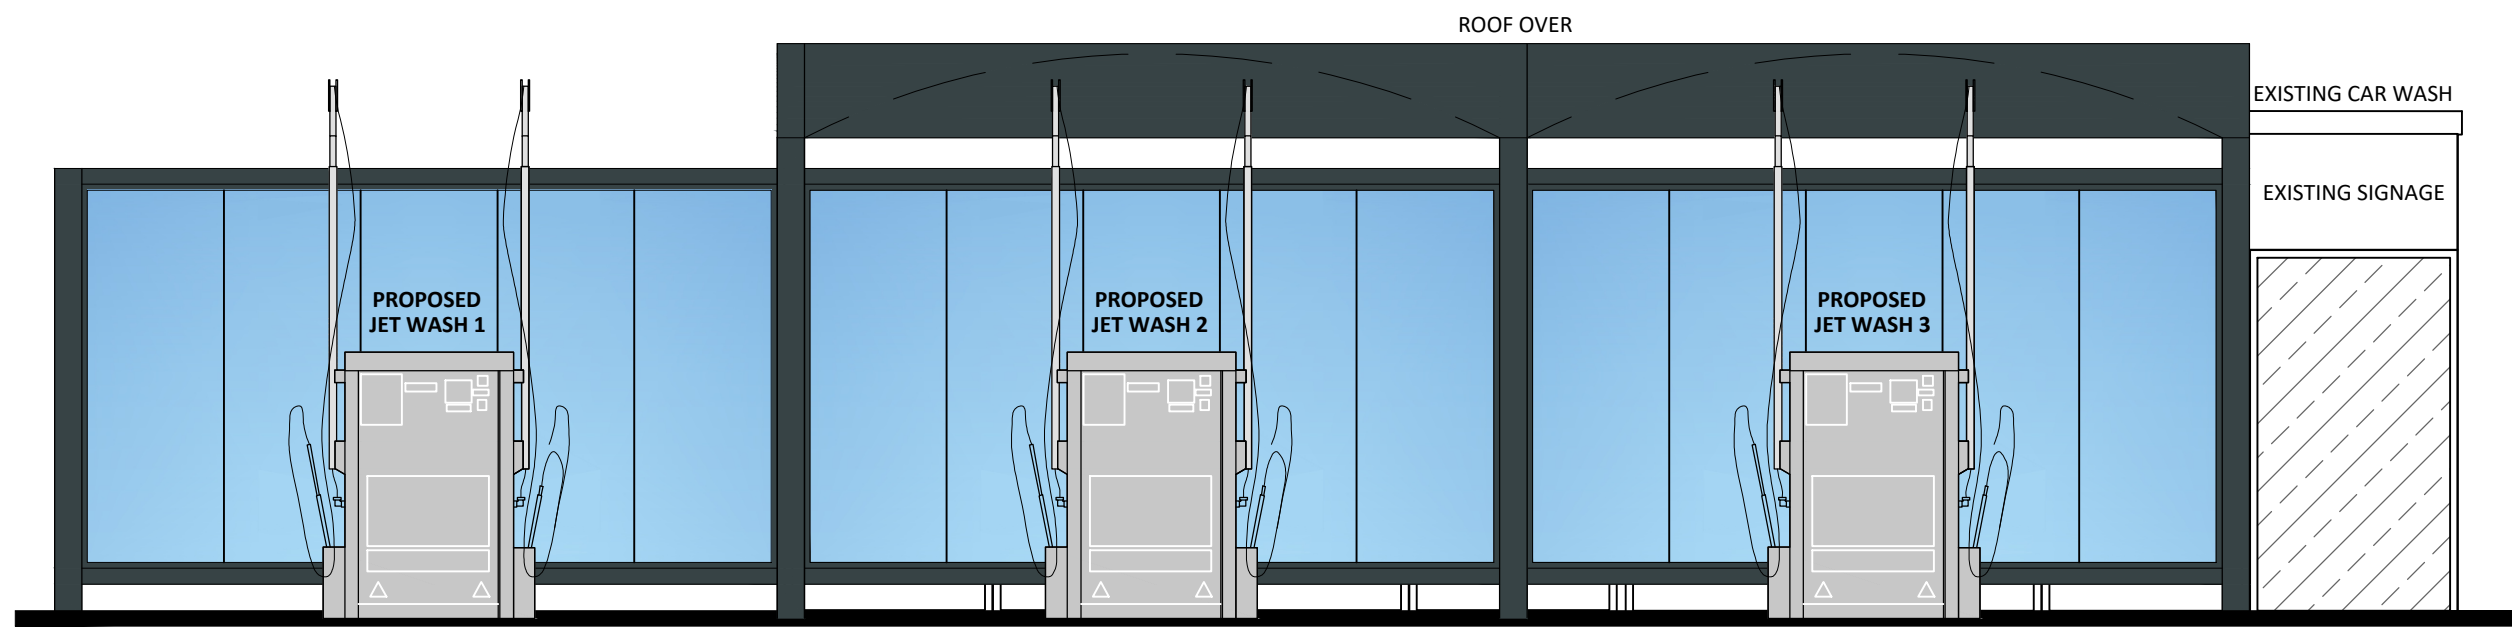


FRONT ELEVATIONS

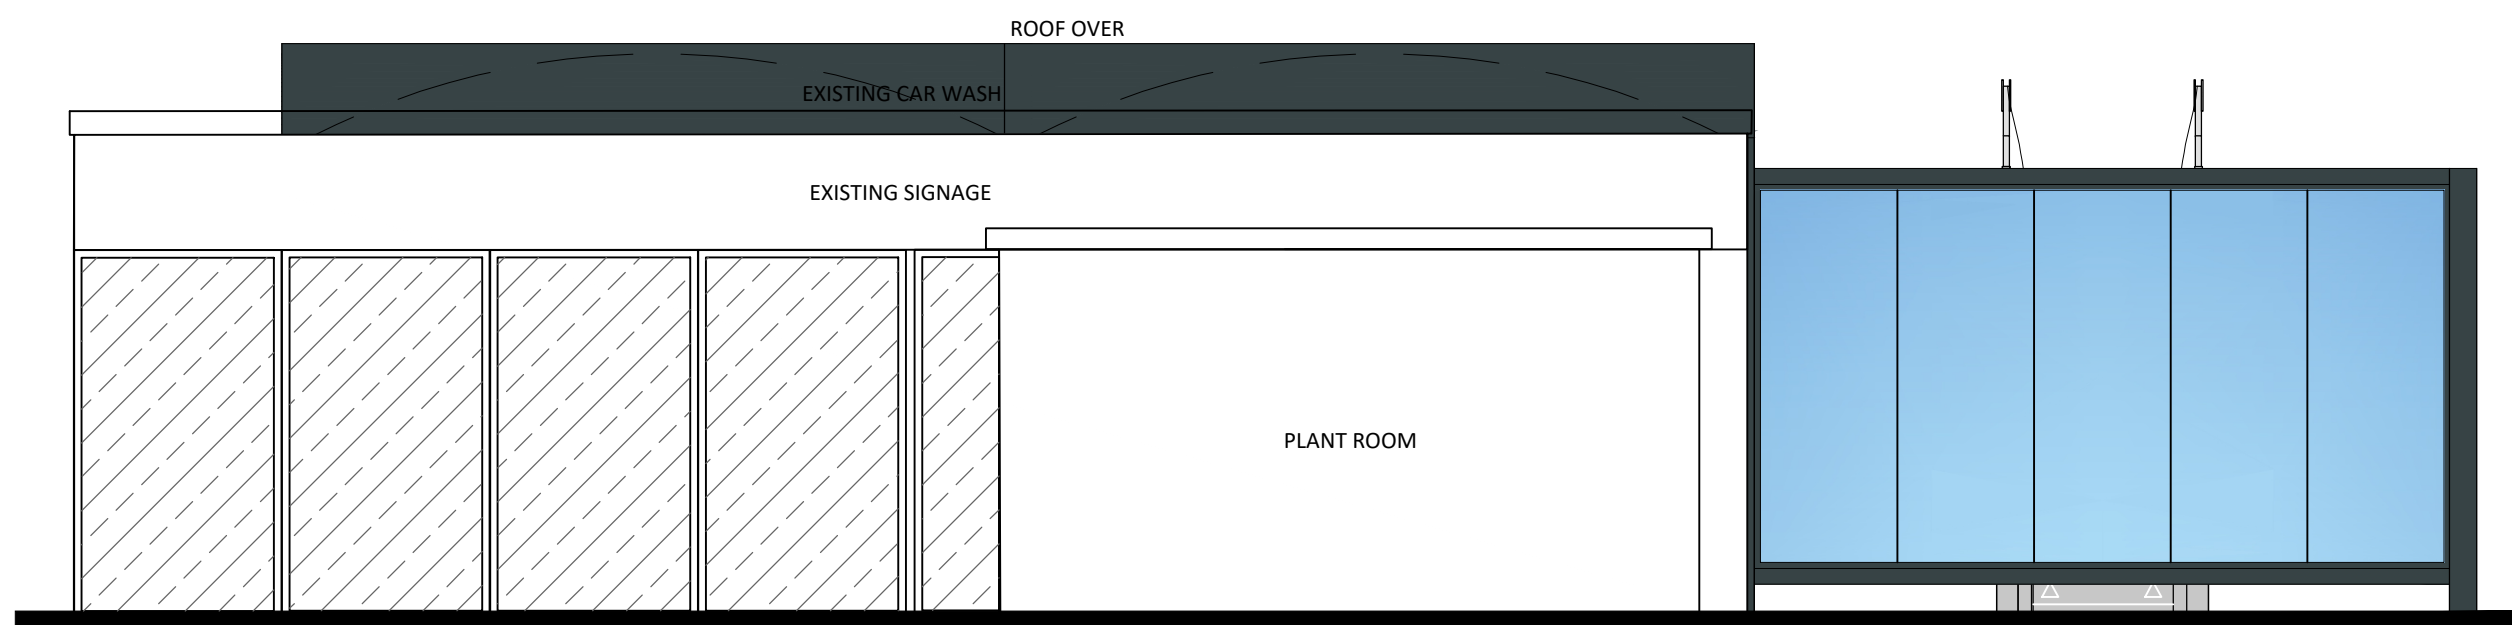


REAR ELEVATIONS (FROM BAMFORD ROAD)

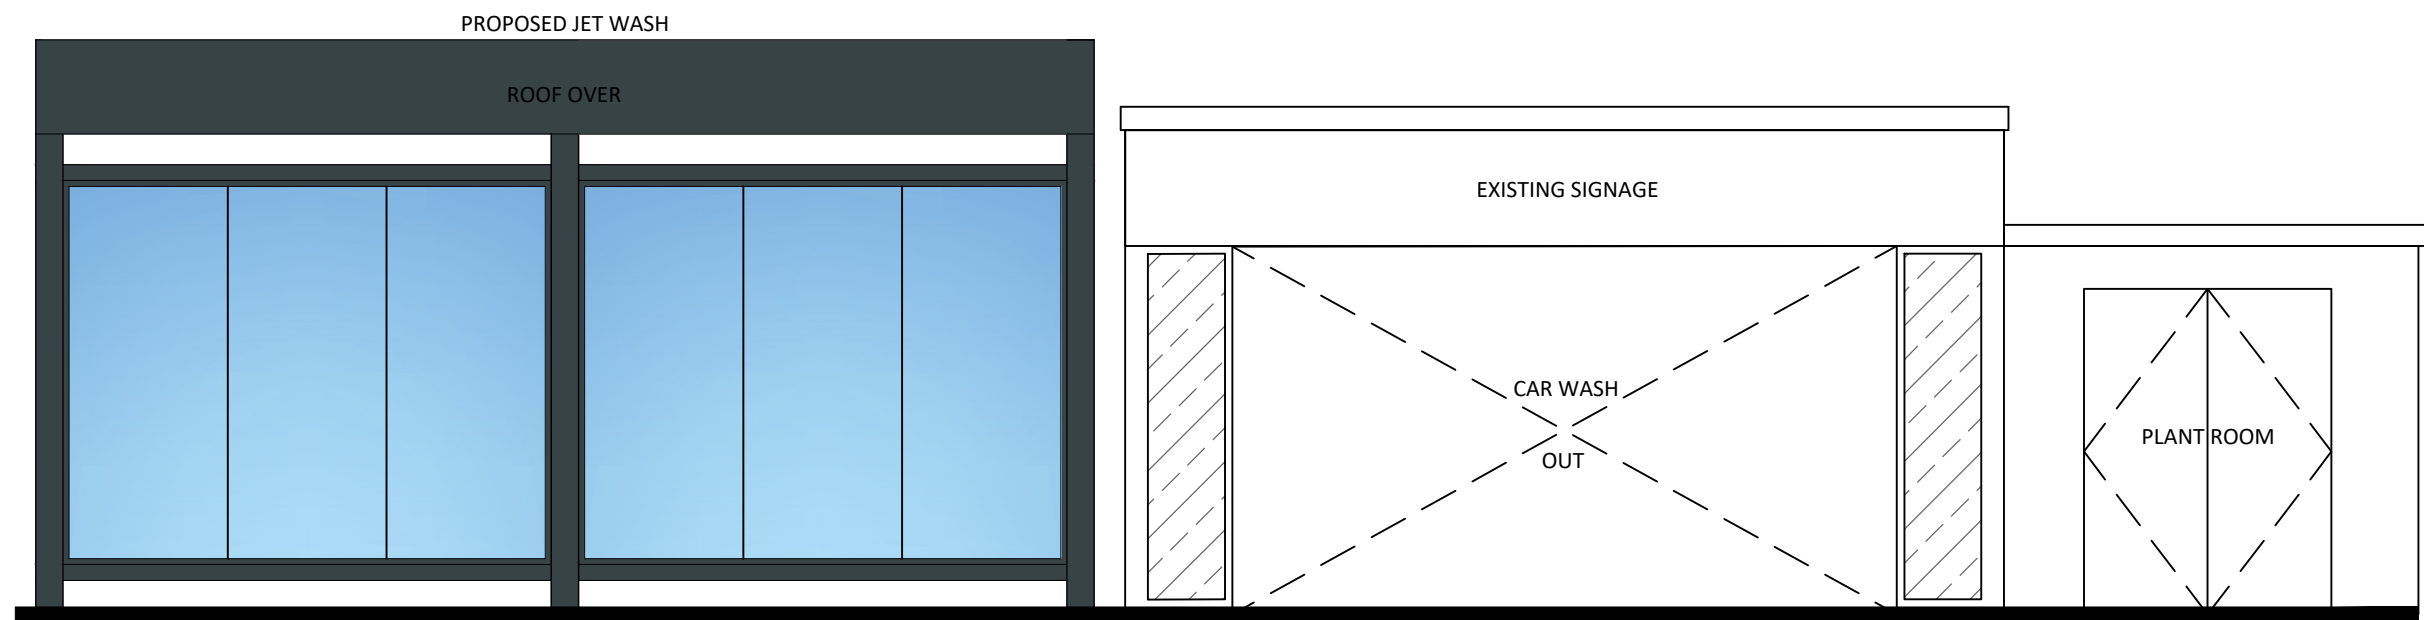


SIDE ELEVATIONS (FROM FORECOURT)

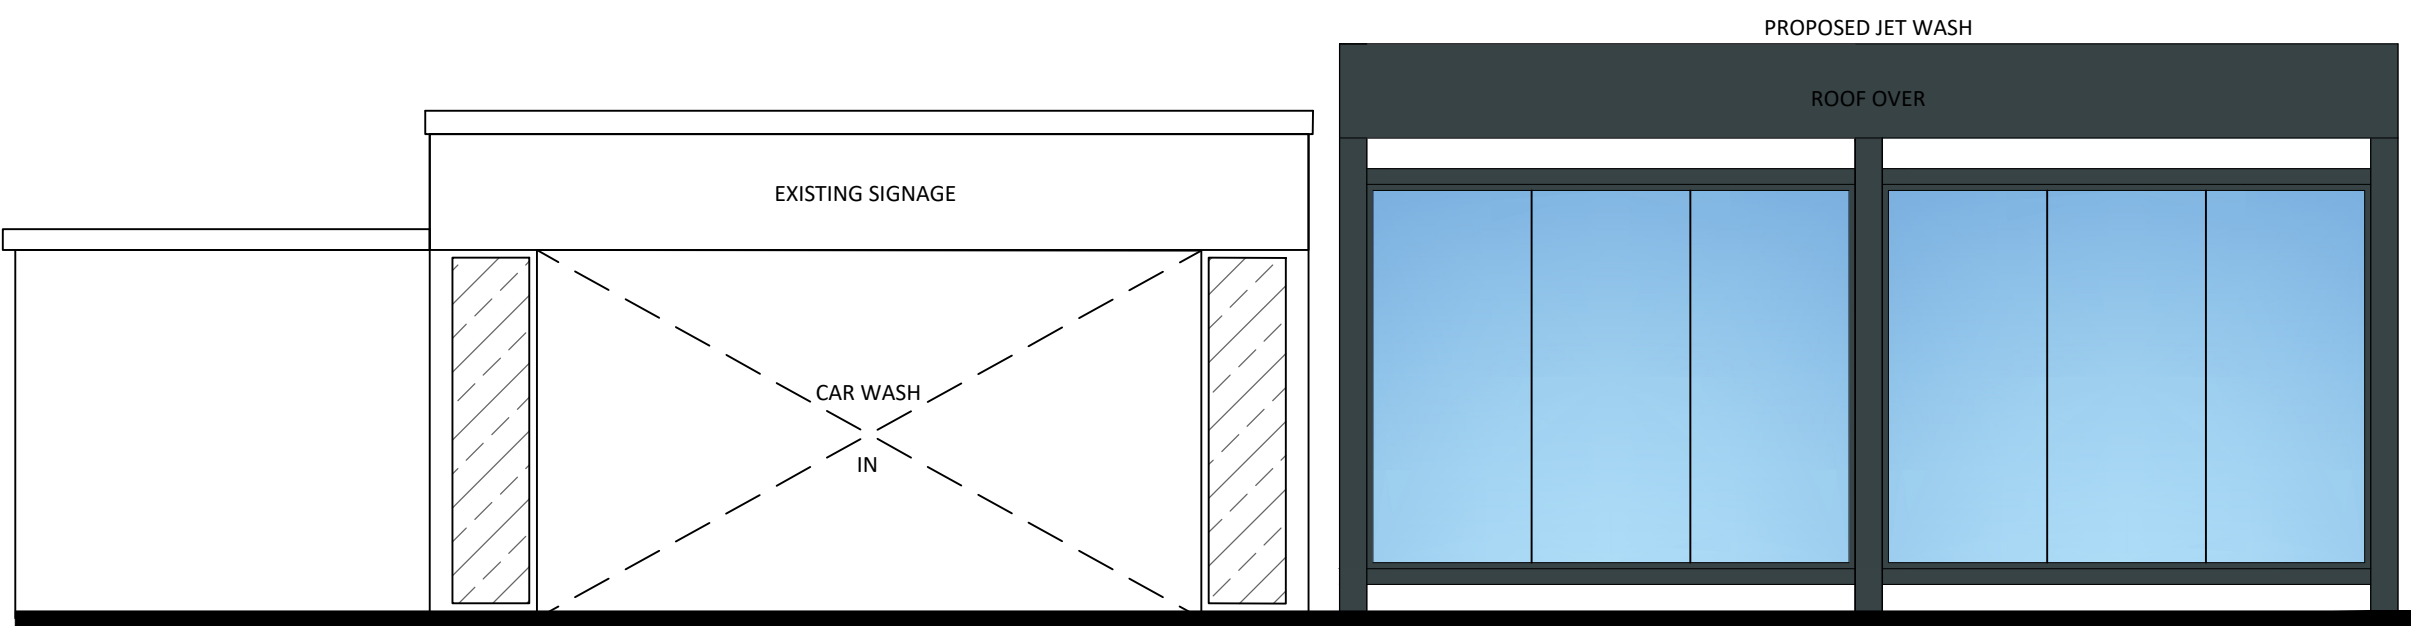

BACK ELEVATIONS

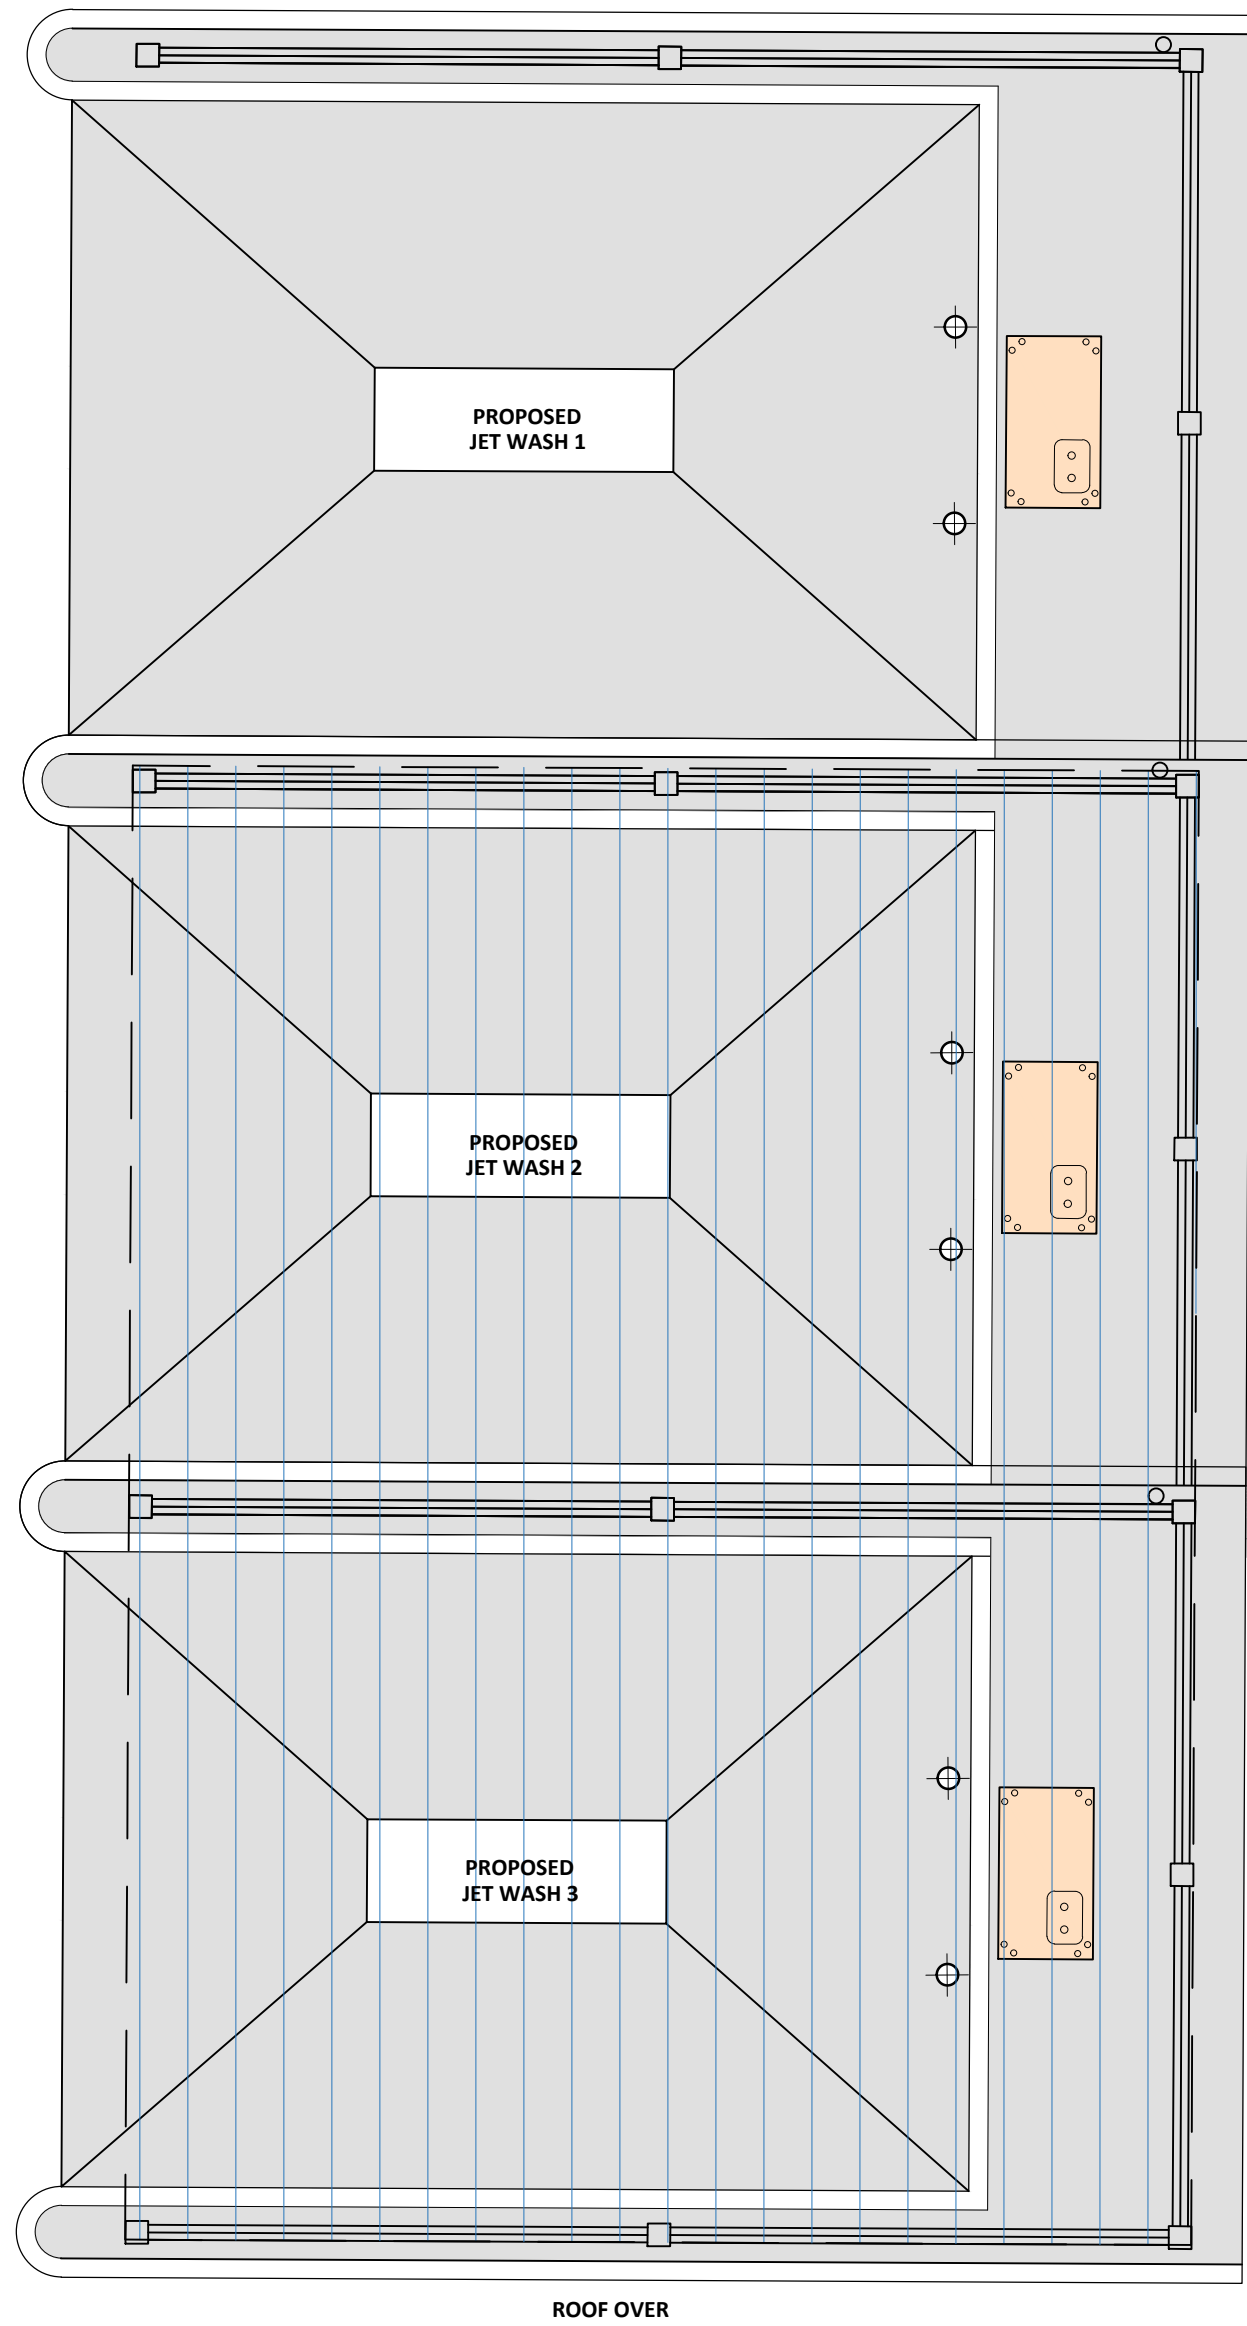


PROPOSED JET WASH PLAN

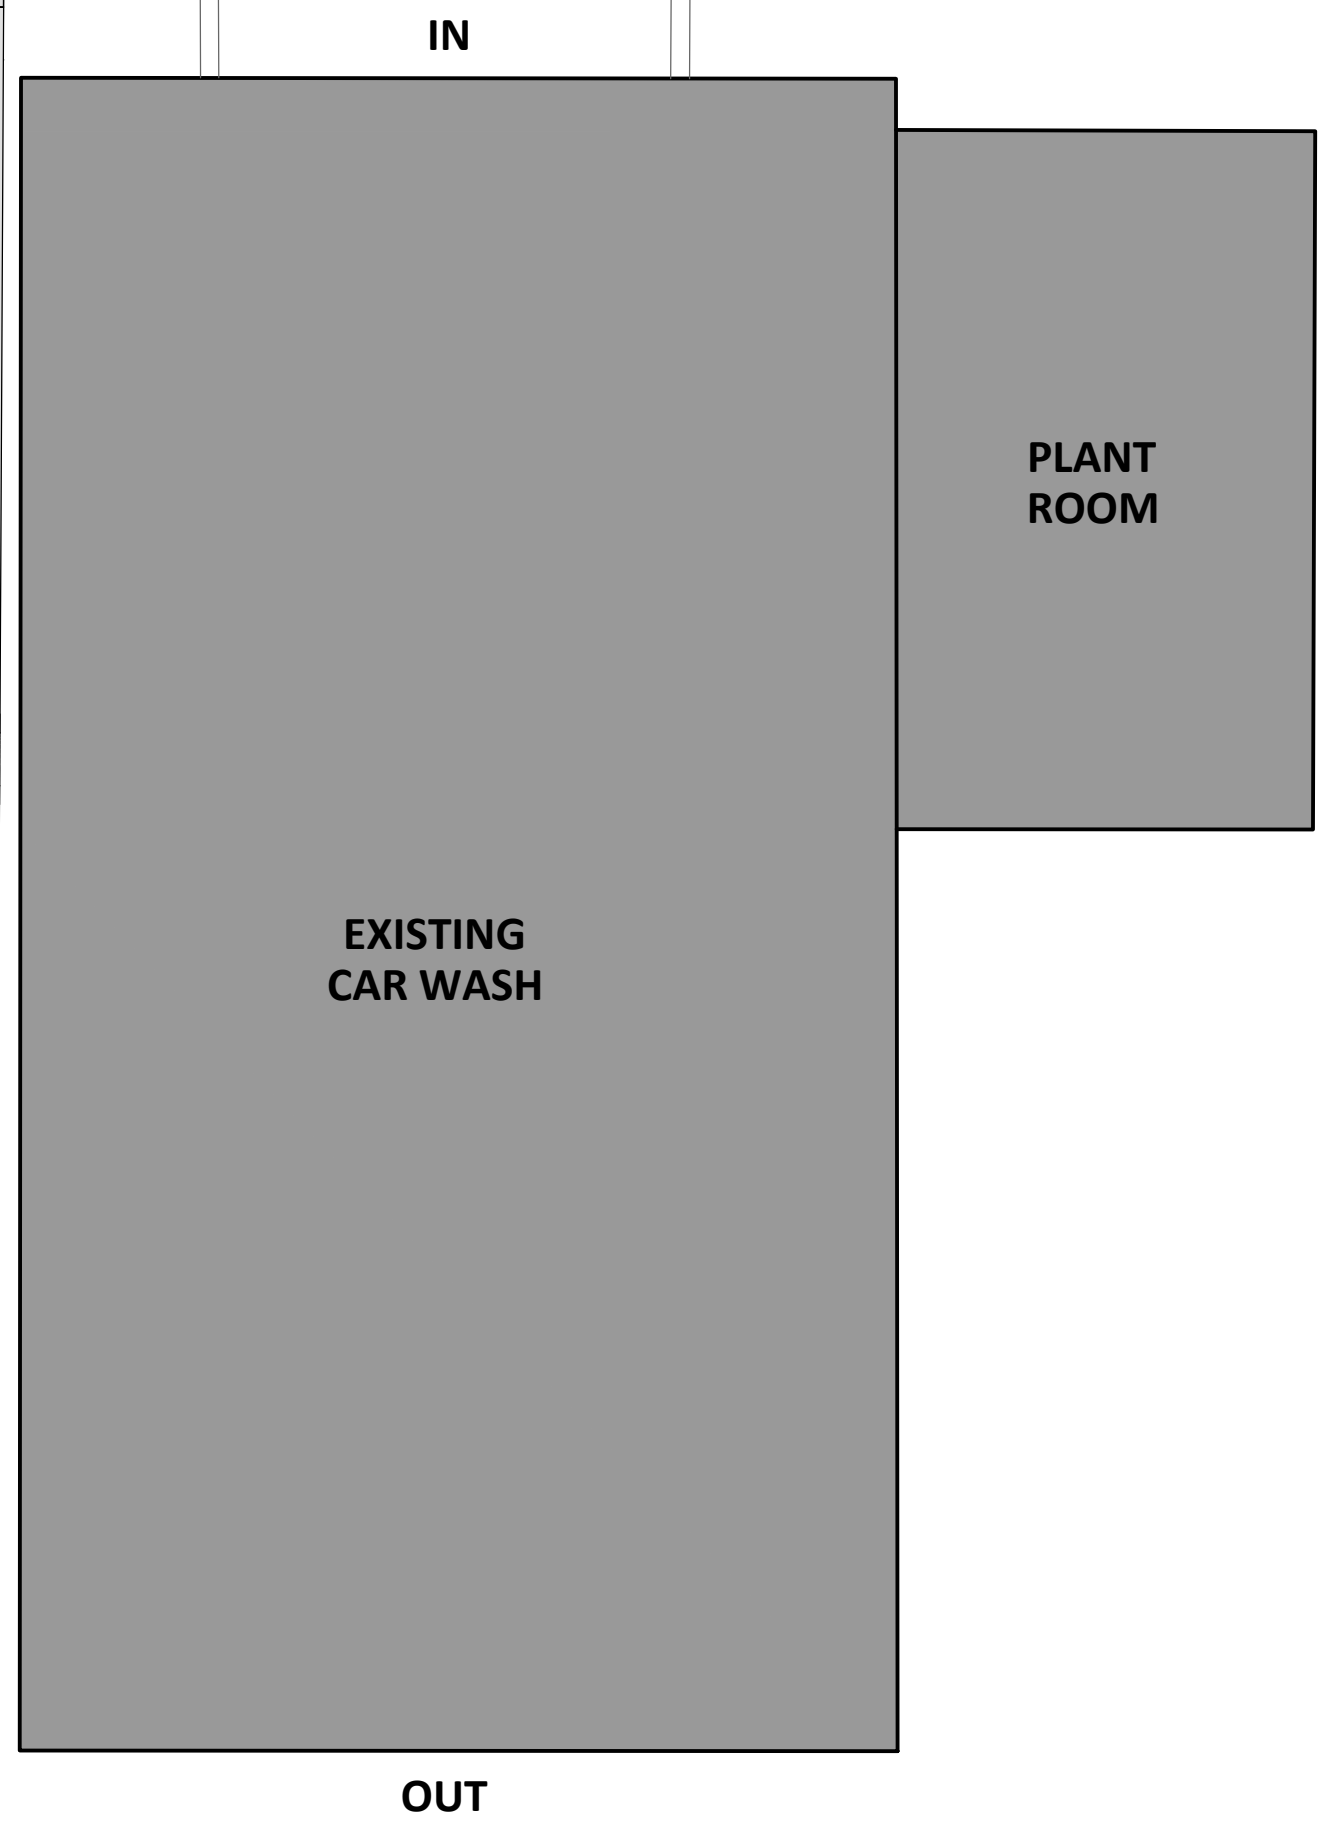

GENERAL NOTES

1. This plan has been prepared for the submission and approval under Town and Country Planning only.
2. Fuel installation to be fully compliant with all relevant current Licensing and Environmental Standard and Regulations.
3. Any advertisement shown is subject to a separate application

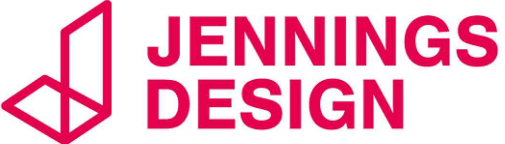PLANNING			
PROJECT HEYWOOD MORRISONS PETROL STATION Dawson Street Heywood, OL10 4PN			
TITLE Jet Wash Details Sheet 2			
CLIENT Motor Fuel Group			
 8 Feast Field, Horsforth, Leeds, West Yorkshire, LS18 4TJ www.jennings-design.com 01274 395422 office@jennings-design.com			
Drawn: CW	Check: JHJ	Scale: 1:50 @ A1	Date: October 2025
Plan Number: 250544 - 106			
			