



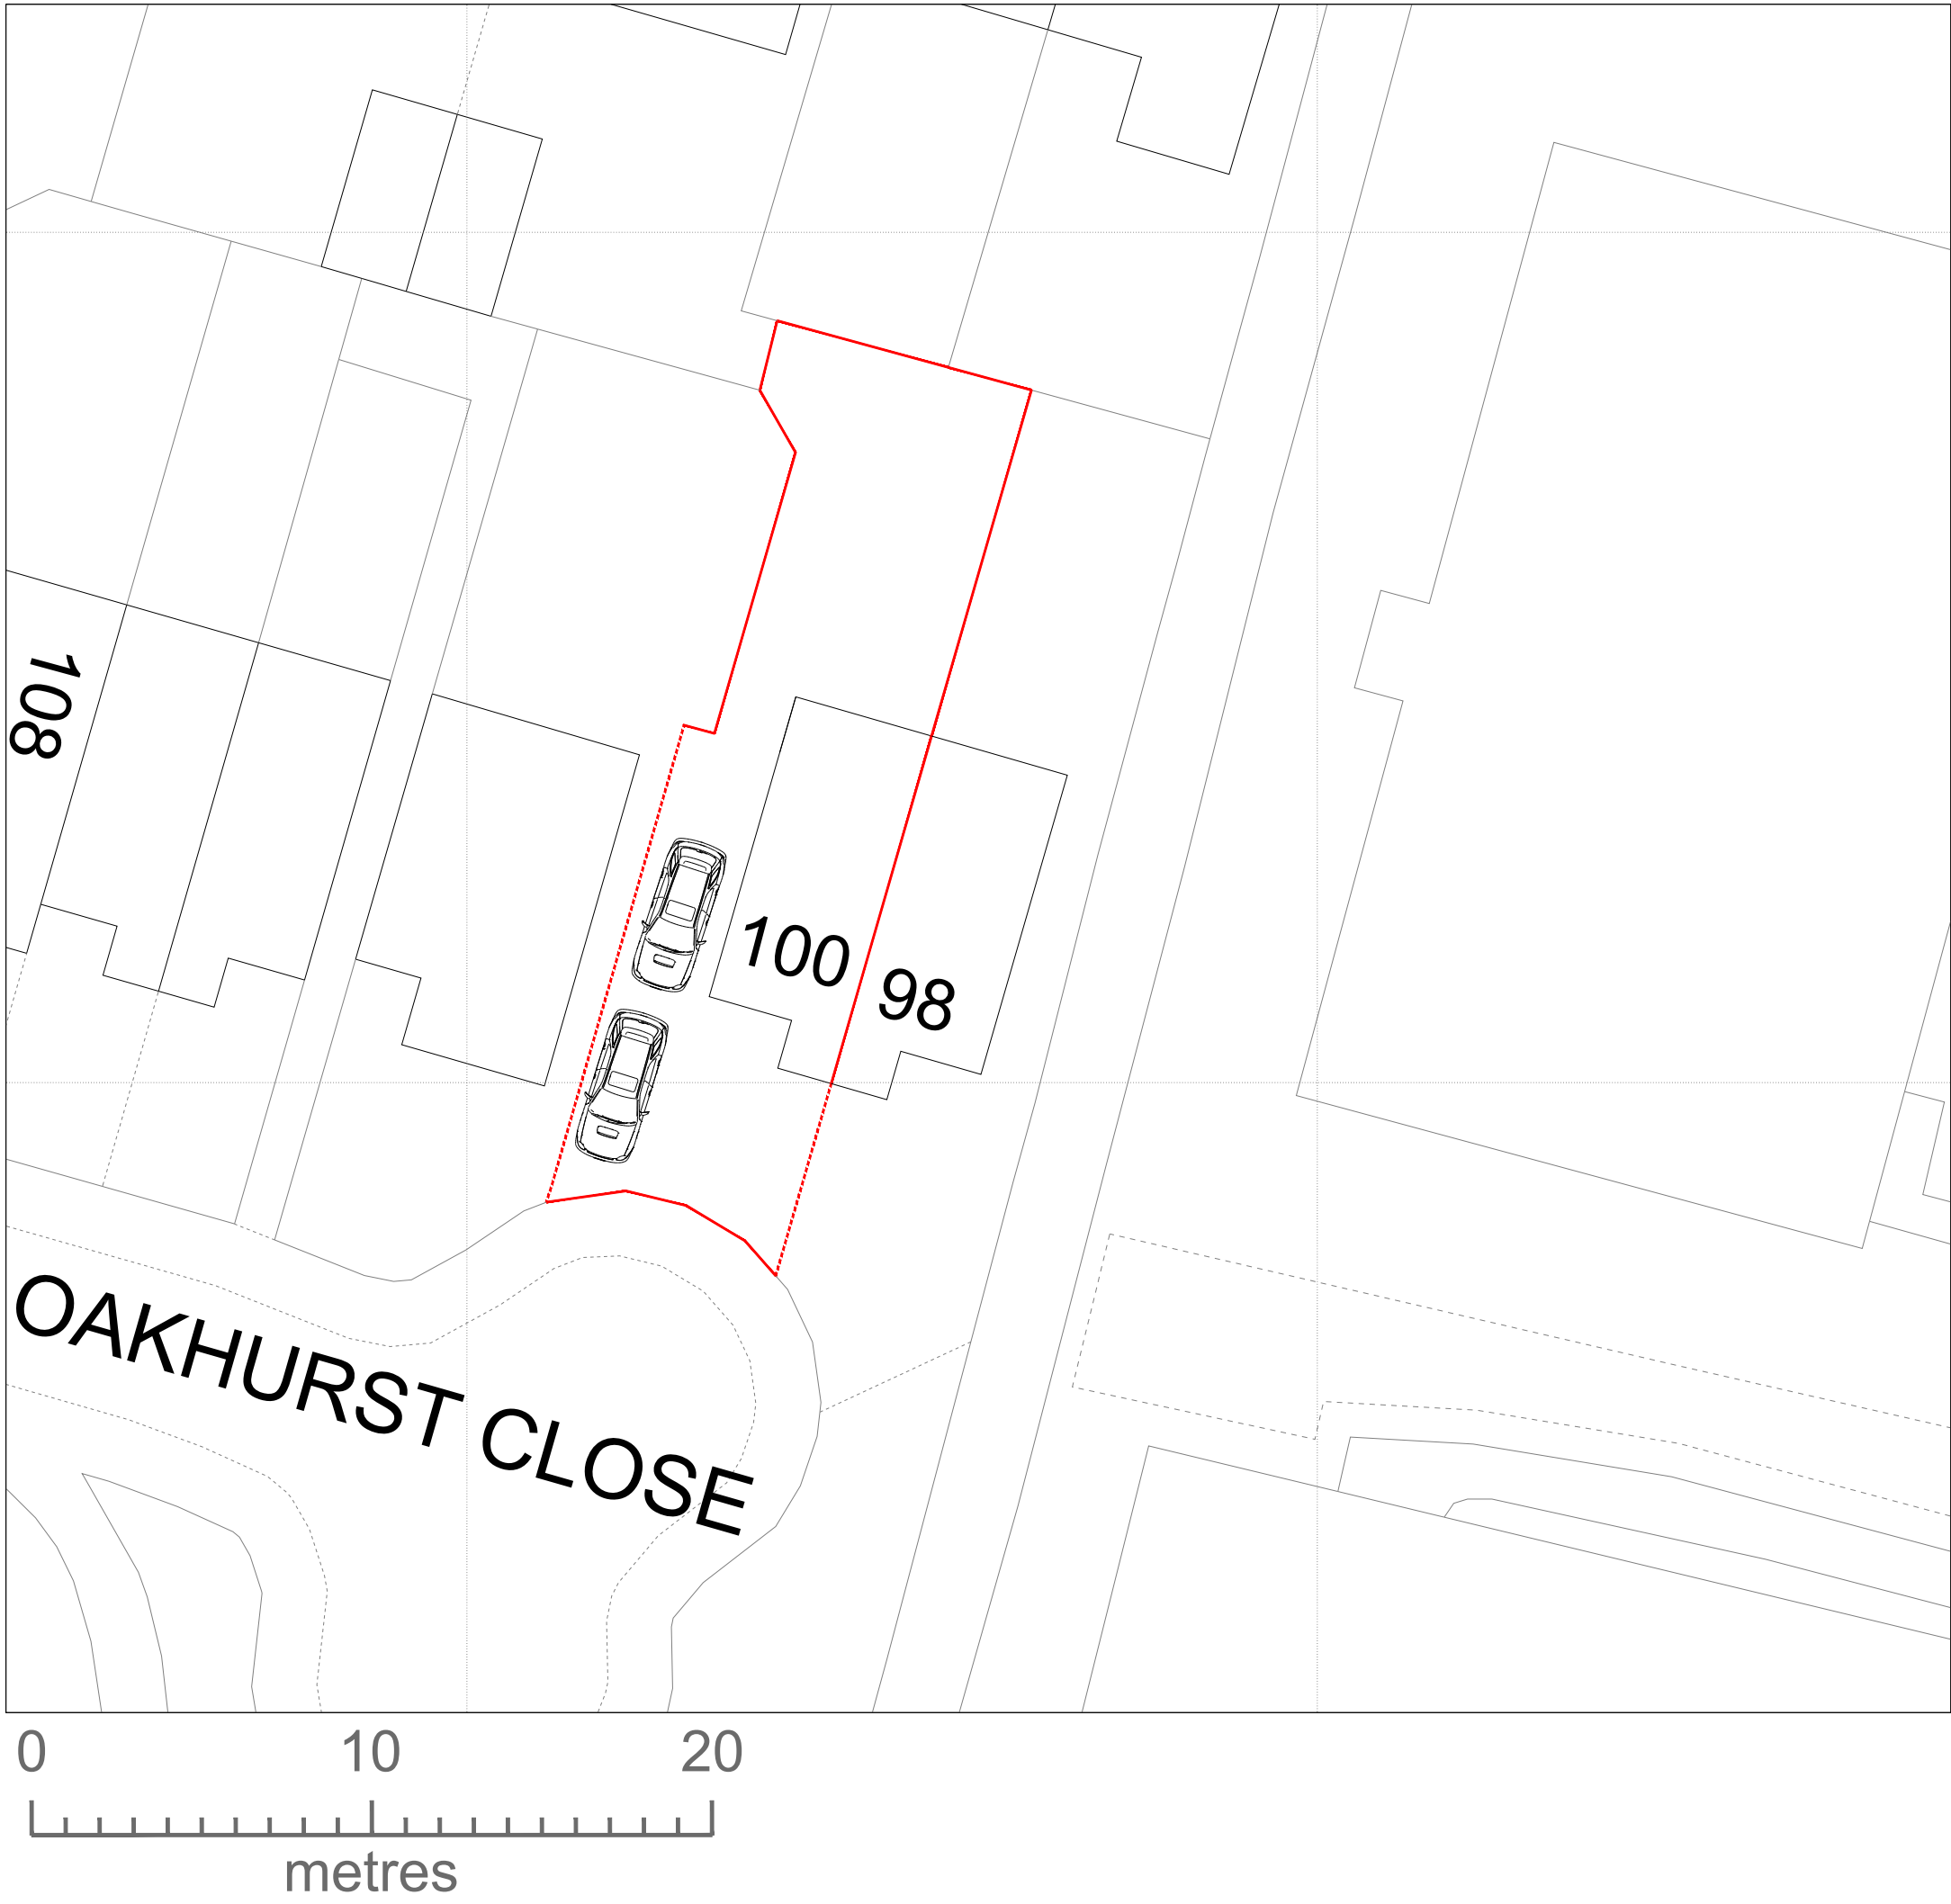


Existing Site Plan 1:200@A1

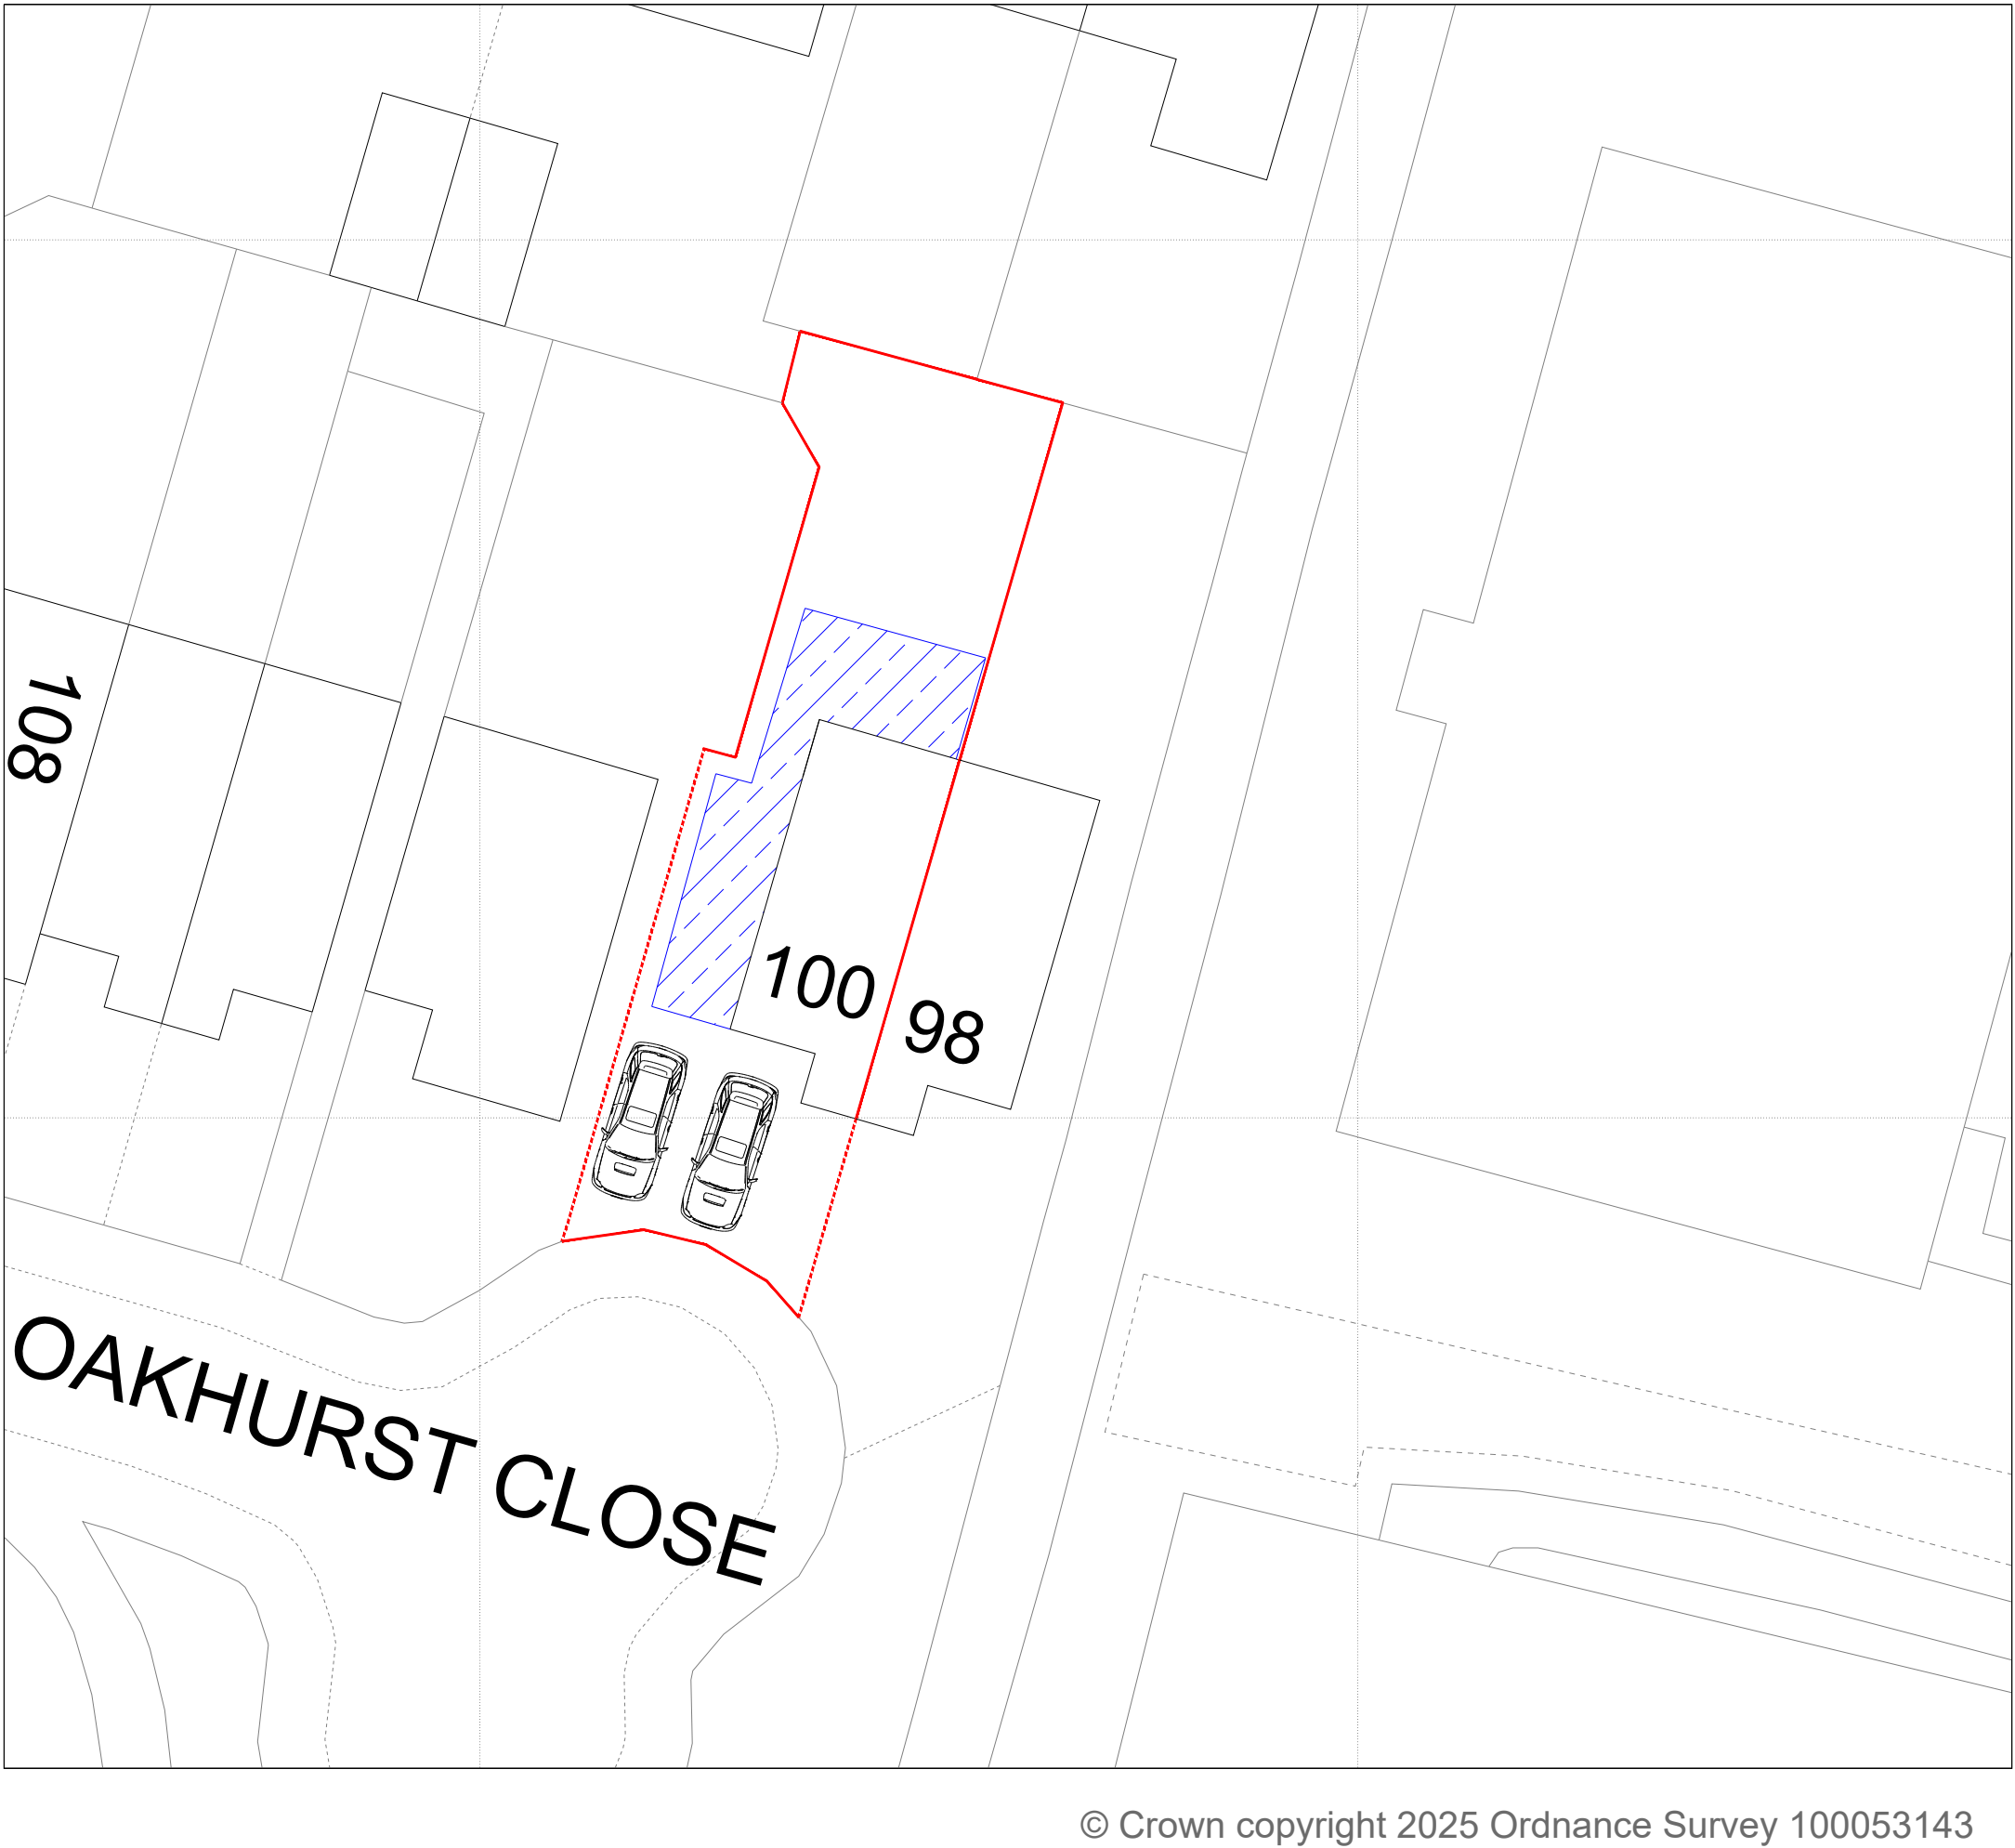

Proposed Site Plan 1:200@A1

Legend

- Property Boundary
- Proposed New Structure

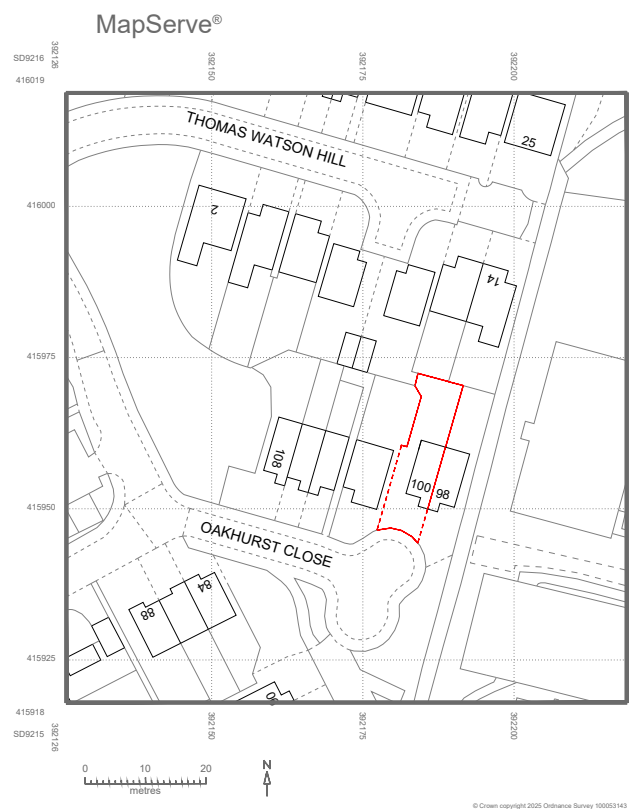

Location Plan 1:1250@A1

01	Parking Revised	24.10.25	
Rev. No.	Revision note.	Date.	
Title: Location Plan, Existing and Proposed Site Plans			
Project: 100 Oakhurst Close Littleborough OL12 9EJ			
Client: Anna Kirk 100 Oakhurst Close Littleborough OL12 9EJ			
Scale: Indicated	Designed: AW	Drawn: JW	Date: 09.09.2025
Drawing No. JCBD-25-487 - 7. Rev01			
 J C Building Design Ltd Tel: 01706 599352 / 07824 871086 enquiries@jcbuildingdesign.co.uk			