


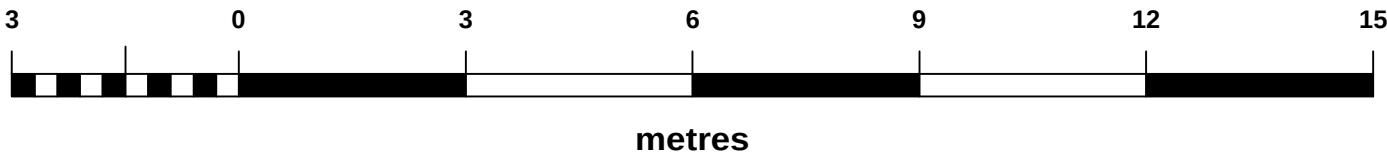

OWNERSHIP BOUNDARY

SITE BOUNDARY





Low Level Path Lighting

Lanea Path Lighting Bollard with PIR sensor.

Benefits :

- LED mains wired.
- Low level height, only 40cm high.
- LED bulbs installed into this pillar lamp are in such a manner that they shine downwards onto cascading reflectors, keeping all light at low level.
- Integrated PIR sensor, keeping light levels low and only on when required.
- Range 2-8metres, set at 4m as shown.
- Lighting duration (5 seconds to 6 minutes) are configurable.
- Detects movement at an angle of 90 degrees .

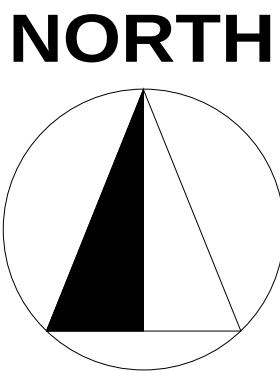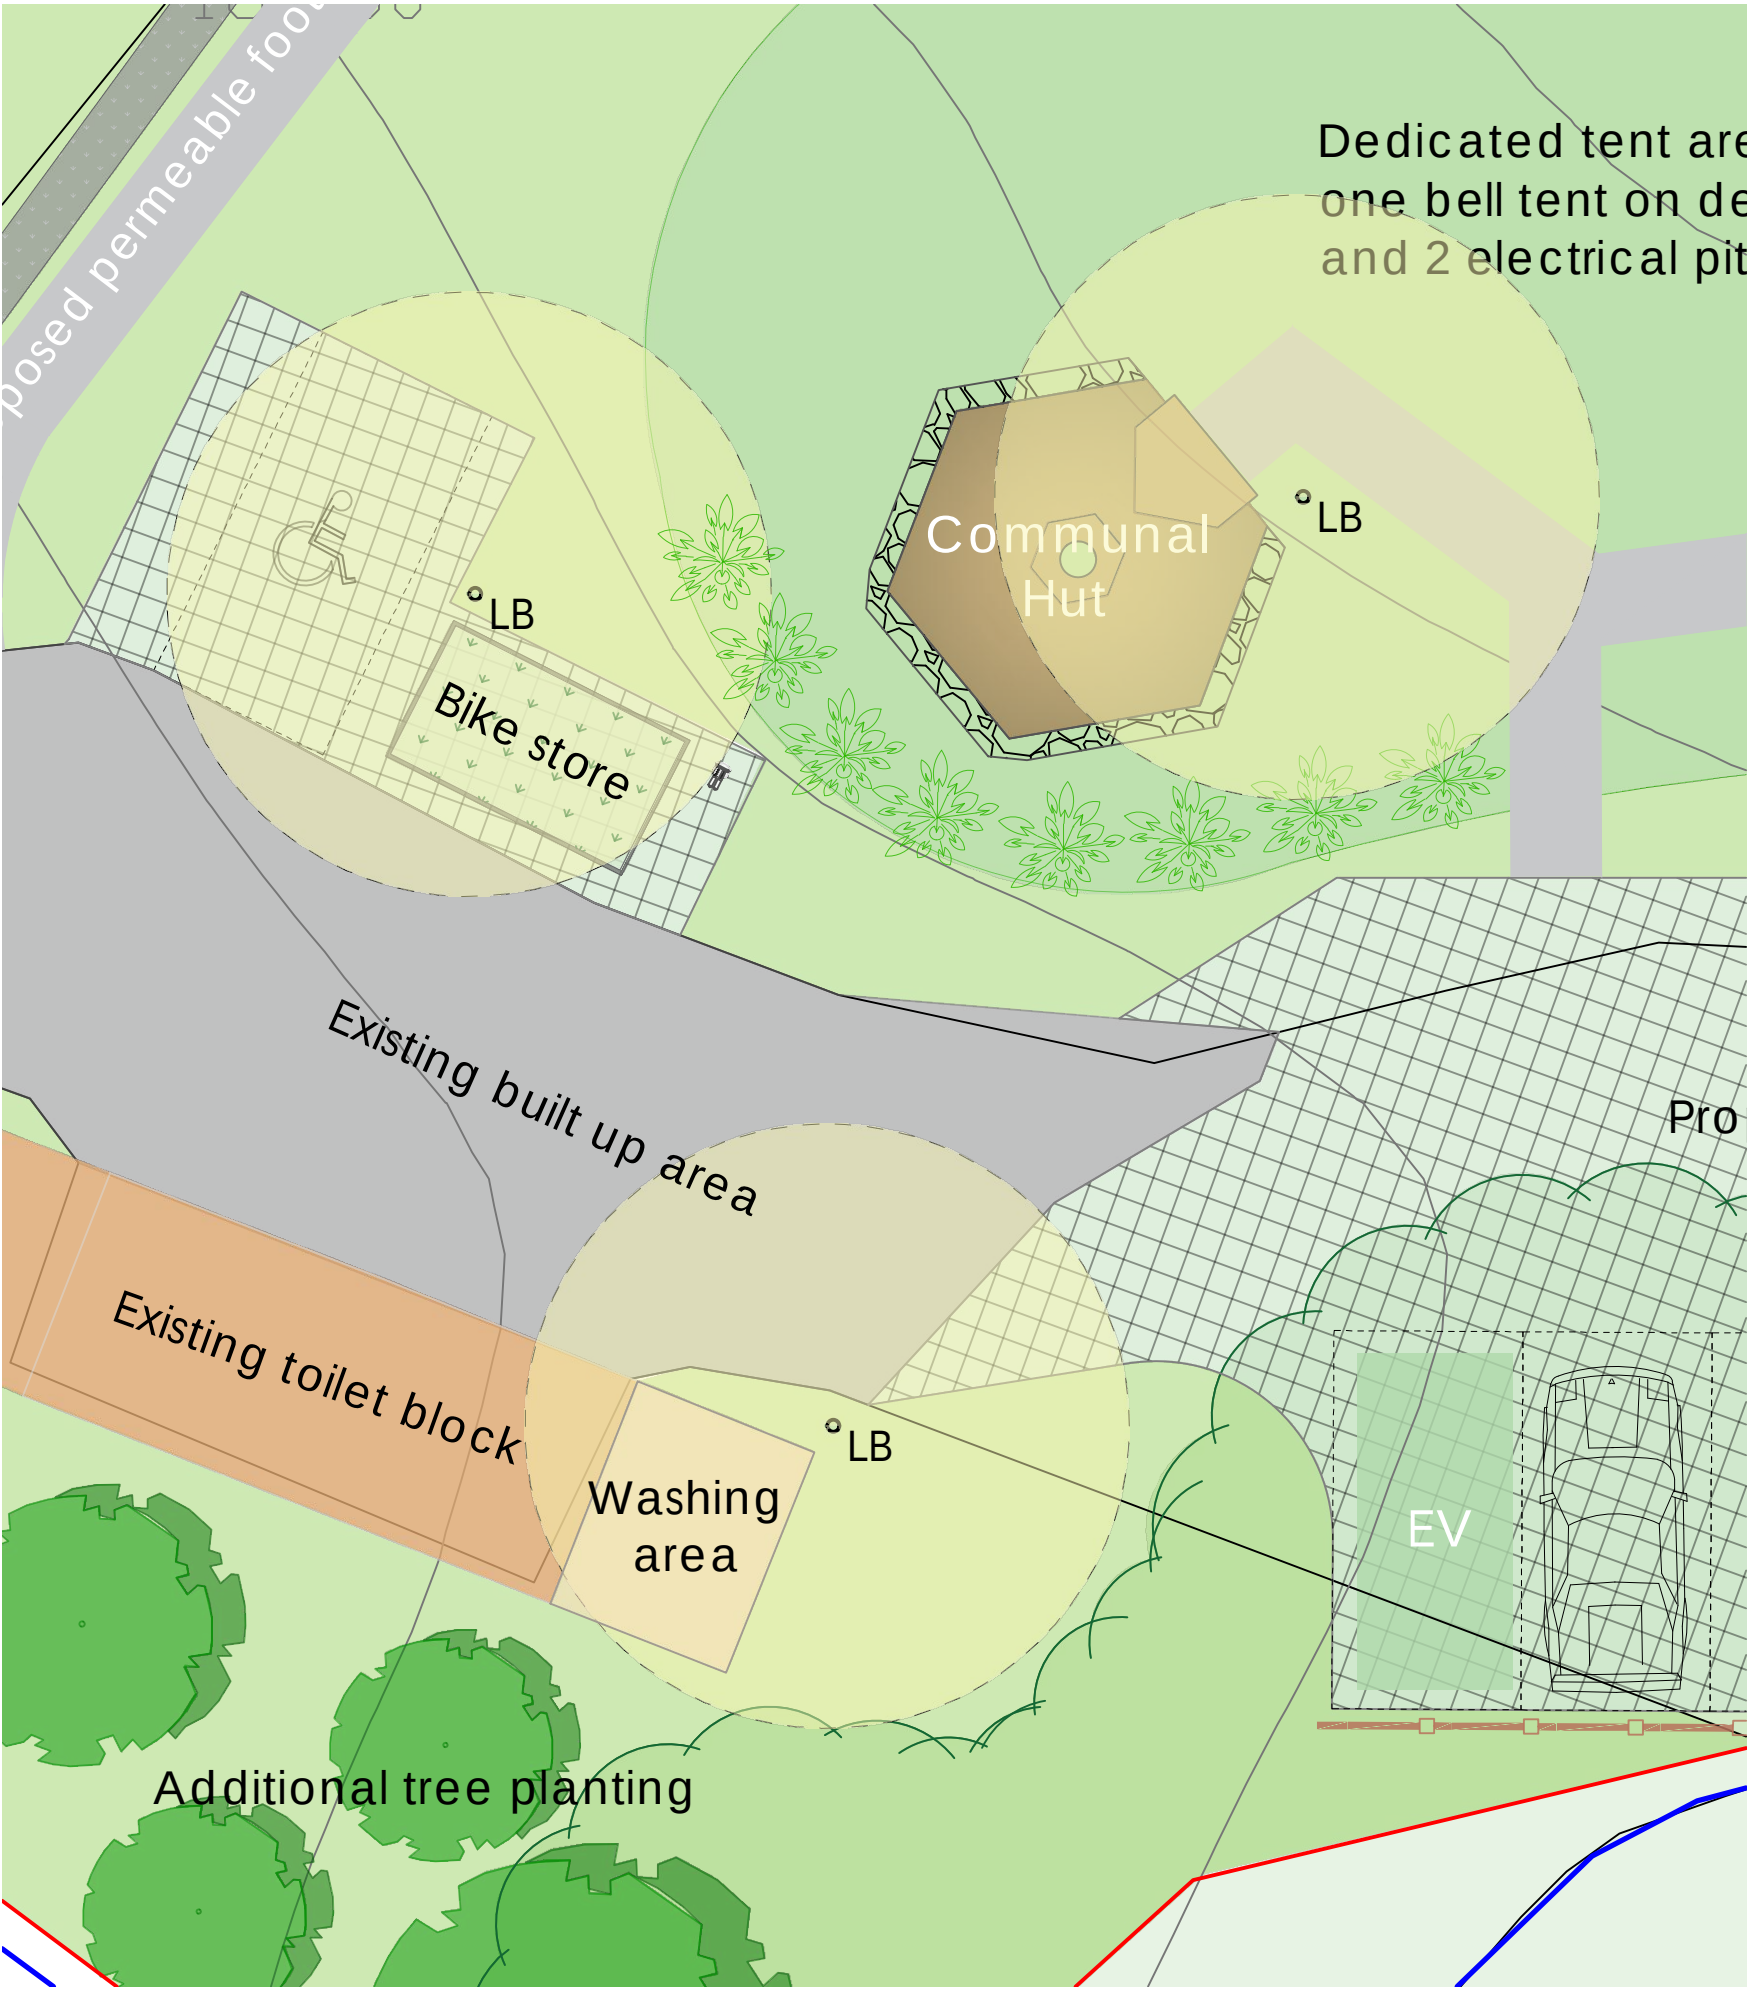

W: WWW.GLAMPITECT.CO.UK
E: CONTACT@GLAMPITECT.CO.UK
T: 0131 202 9002

KEY TO SYMBOLS

LOW LEVEL LIGHTING BOLLARD
6no. TO BE INSTALLED
LIGHTING SPREAD SHOWN AS 4m

Date	Description	Rev	By

Revision Description



Project:
Proposed Glamping Site - For Mr N Matley
Land Adjacent to 13, Hollingworth Fold, Skye Road,
Littleborough, OL15 0AJ

Drawing Title:
LIGHTING PLAN

Drawing Number:
211142-01-07

Revision:

Date:	13.02.2023
Scale:	1:100 @ A1
Drawn By:	TA
CAD Dwg File:	-
Checked By:	EC

Issue Status:
Full Planning Application