




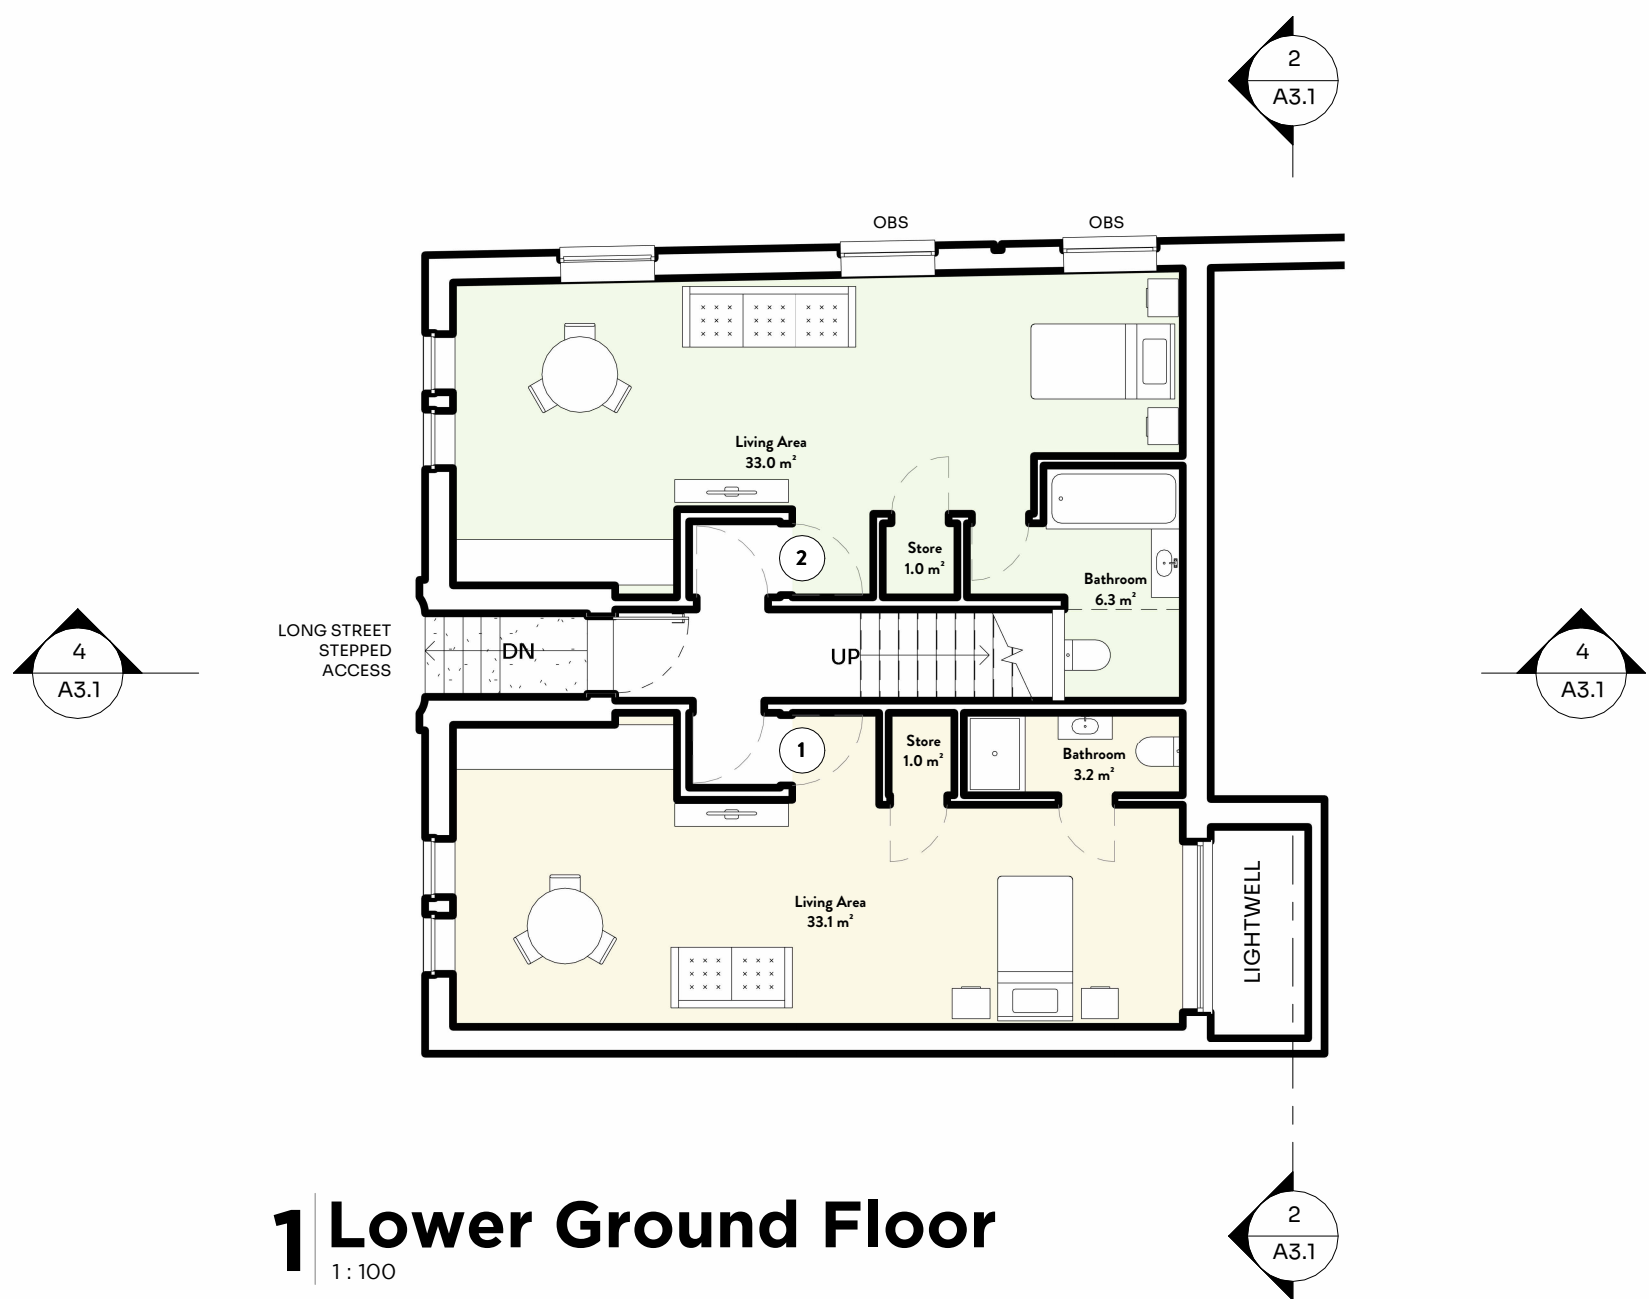

1 Lower Ground Floor
1:100

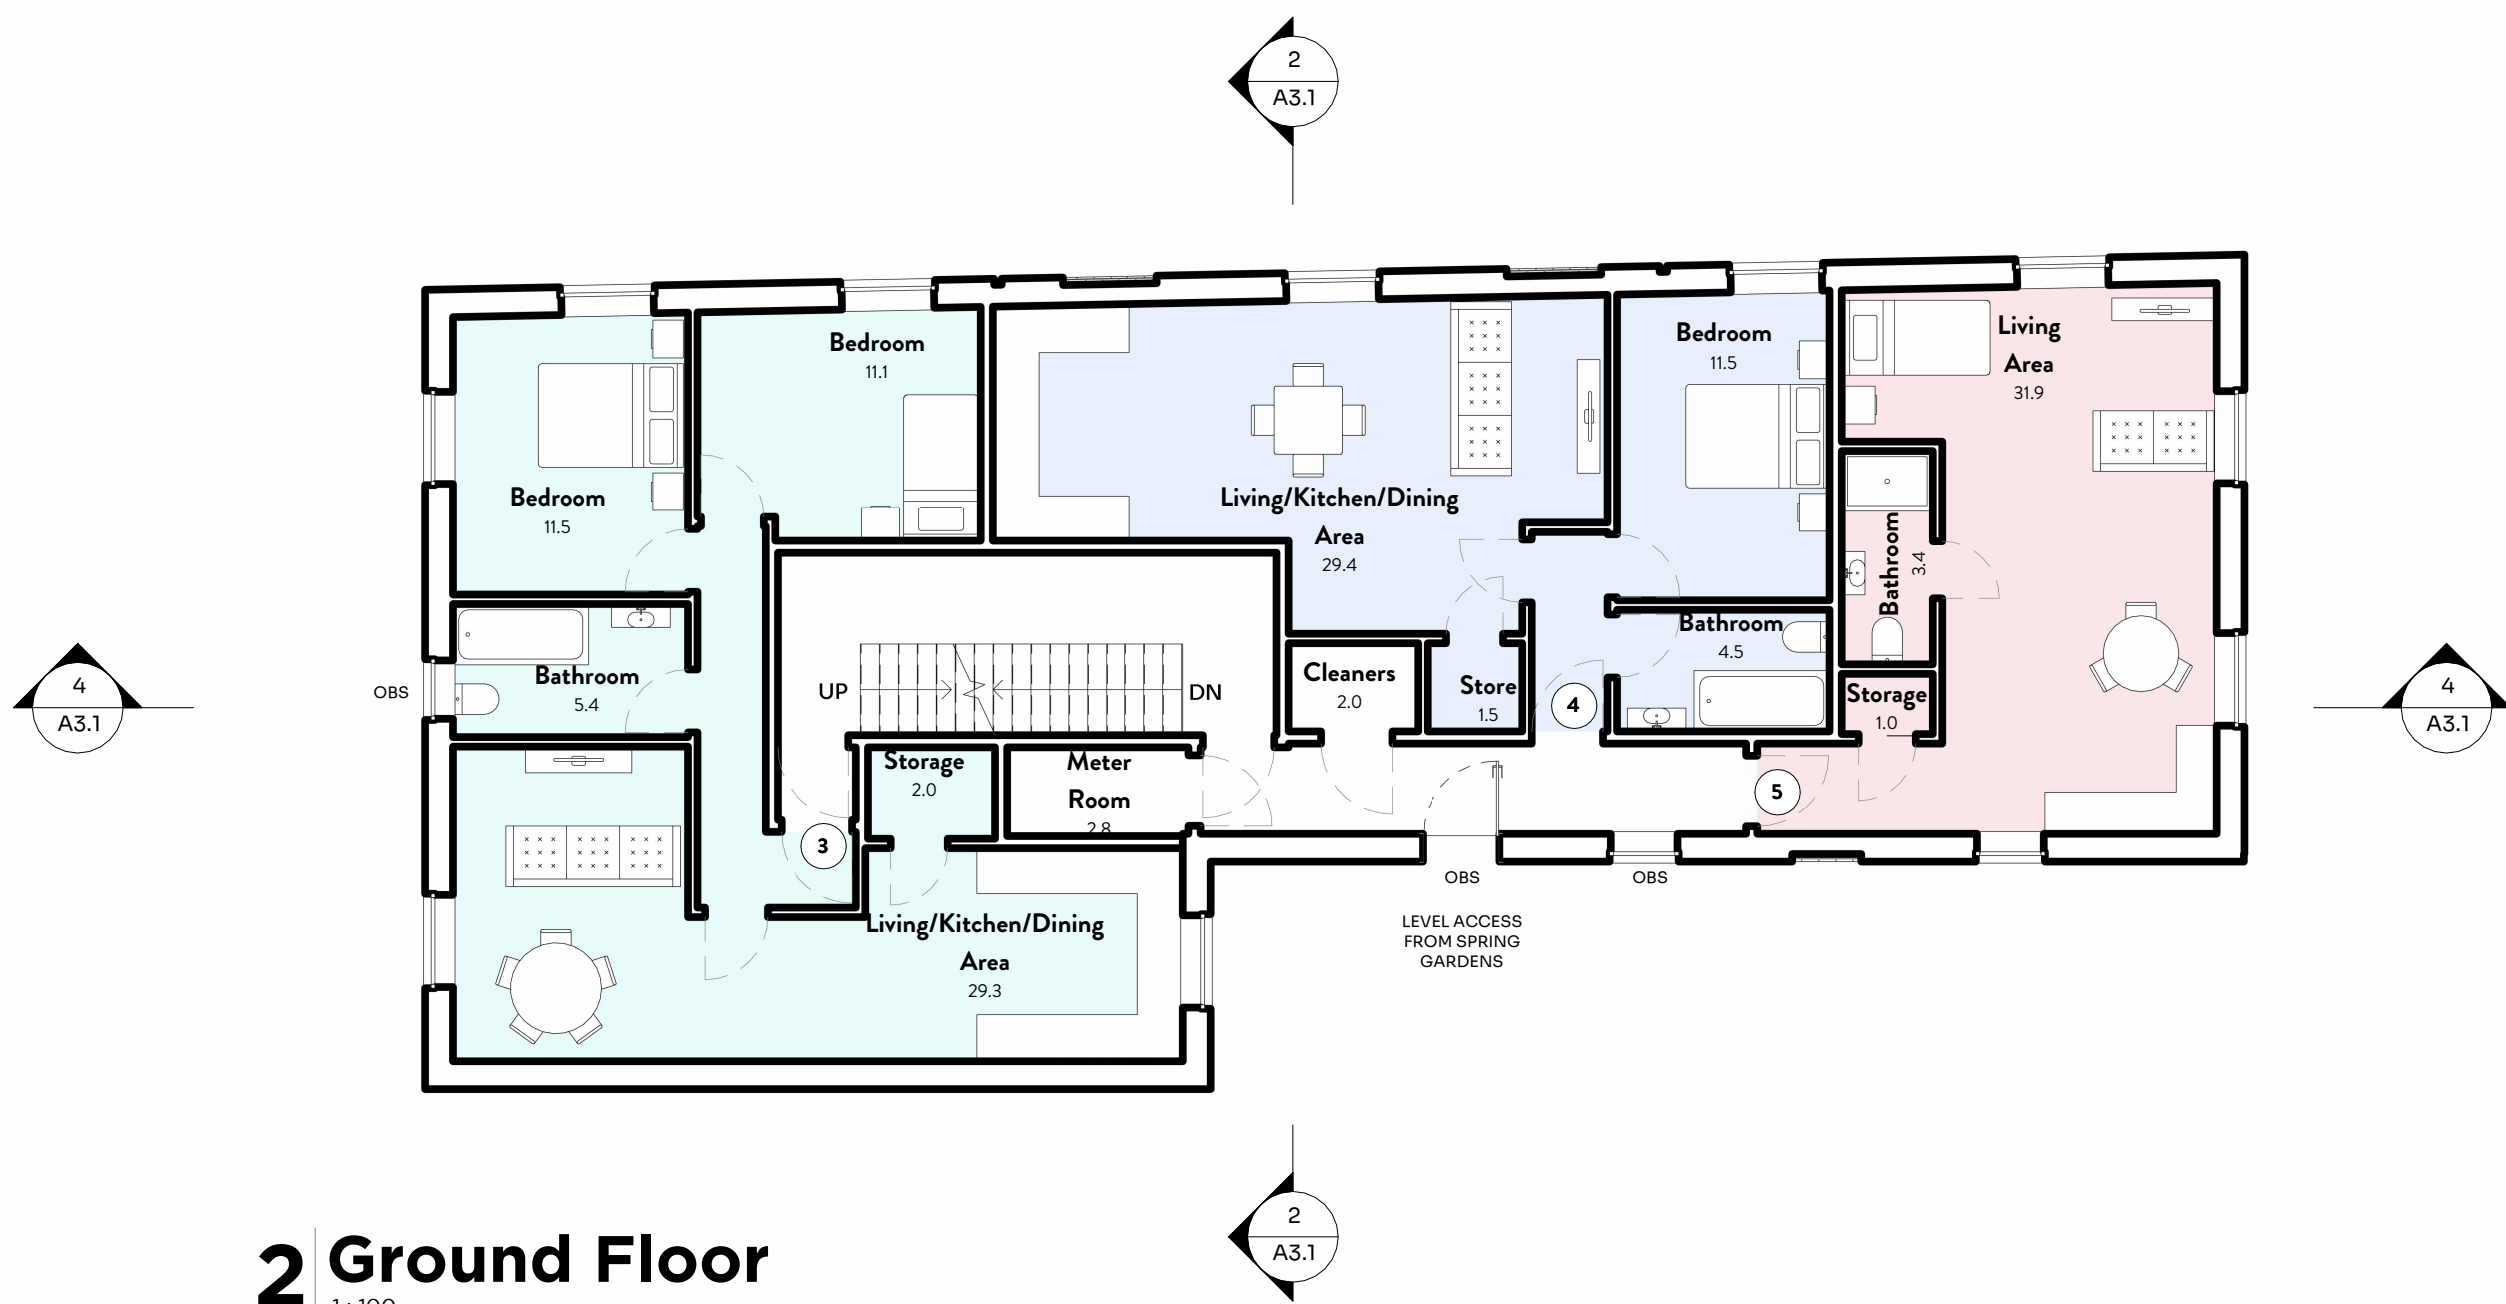


2 Ground Floor
1:100

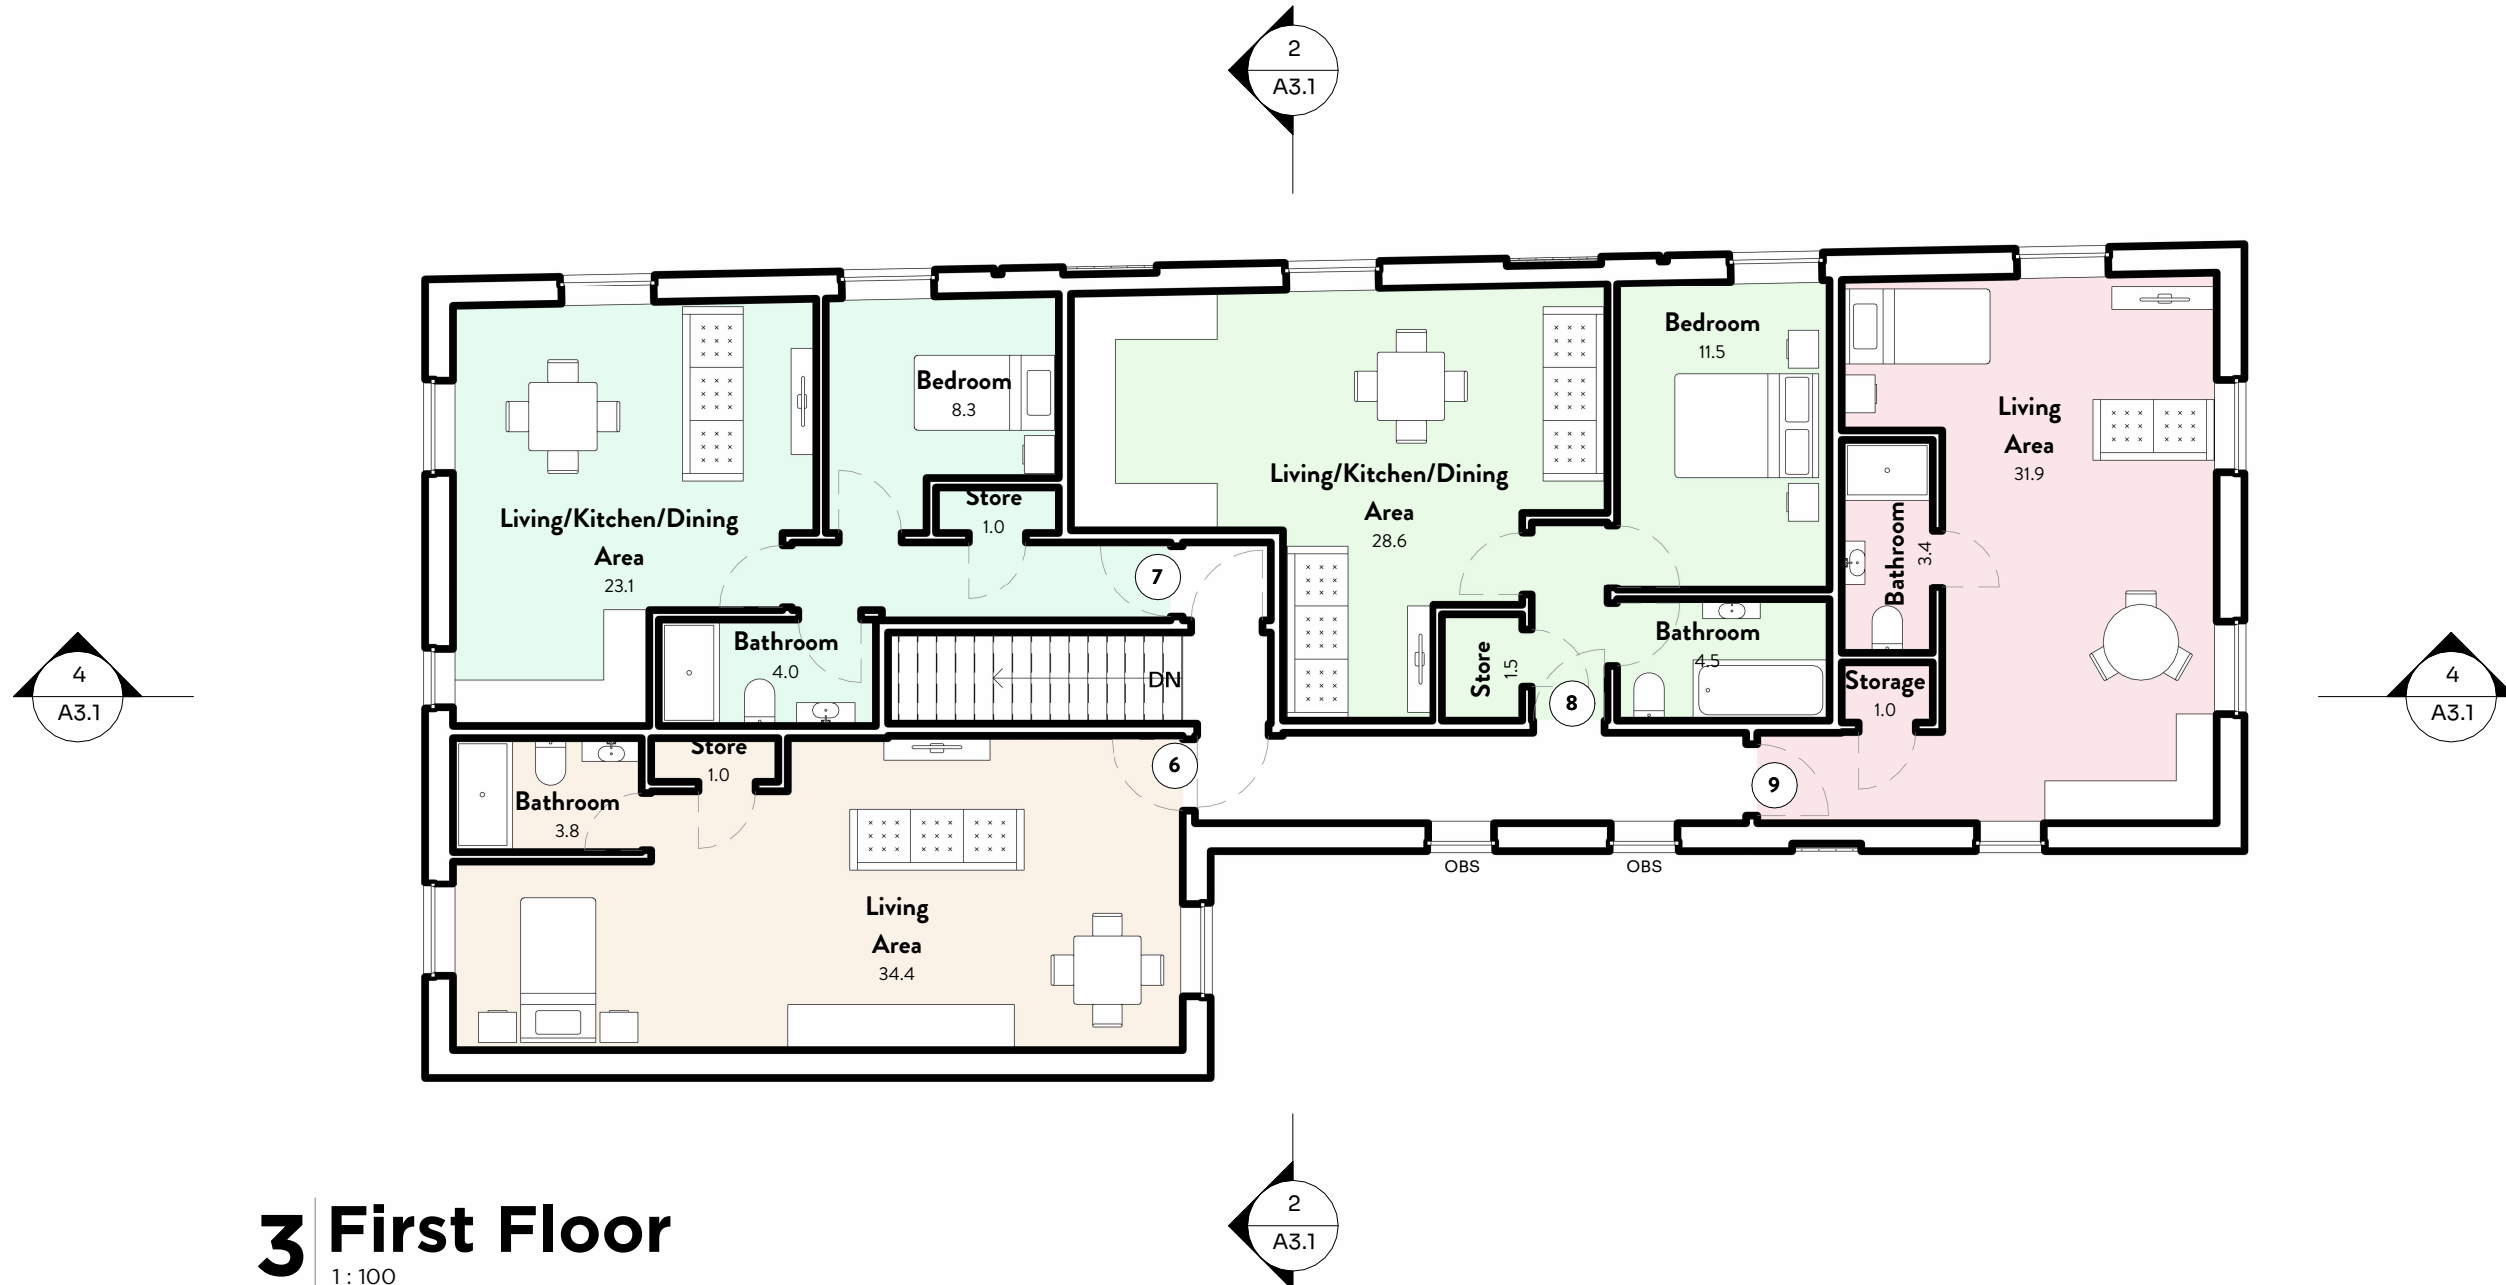

3 First Floor
1:100

Area Schedule (GIA)				
Number	Name	Area	Level	Occupants
1	Studio	38.04 m²	Lower Ground Floor	1
2	Studio	41.16 m²	Lower Ground Floor	1
3	2-Bed	67.66 m²	Ground Floor	3
4	1-Bed	51.11 m²	Ground Floor	2
5	Studio	37.22 m²	Ground Floor	1
6	Studio	39.96 m²	First Floor	1
7	1-Bed	43.30 m²	First Floor	1
8	1-Bed	50.45 m²	First Floor	2
9	Studio	37.22 m²	First Floor	1

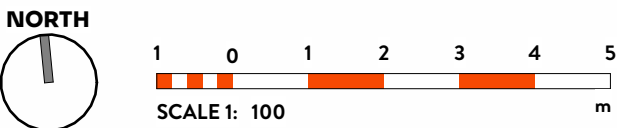

PL1 Issued for Planning JC 28 09 25

REV	Details	By	Date
-----	---------	----	------

Stamp:
ISSUED FOR PLANNING

Project No:
JC_198

Project Address:
LONGVIEW HOUSE

Drawing No: **A1.2** Revision: **PL1**

Title:
PROPOSED FLOOR PLANS

Scale on A1: 1:100 Drawn by: JC Checked by: JC

Architecture Planning **CIAT**
Chartered Practice

To be read with JCD specification and all relevant documents. Check all dimensions on site, report discrepancies before starting work. No liability accepted for unauthorised changes or works. This drawing is confidential, do not copy or reuse without written permission. Property of JCD Design Group Ltd, return on request. © JCD Design Group Ltd