


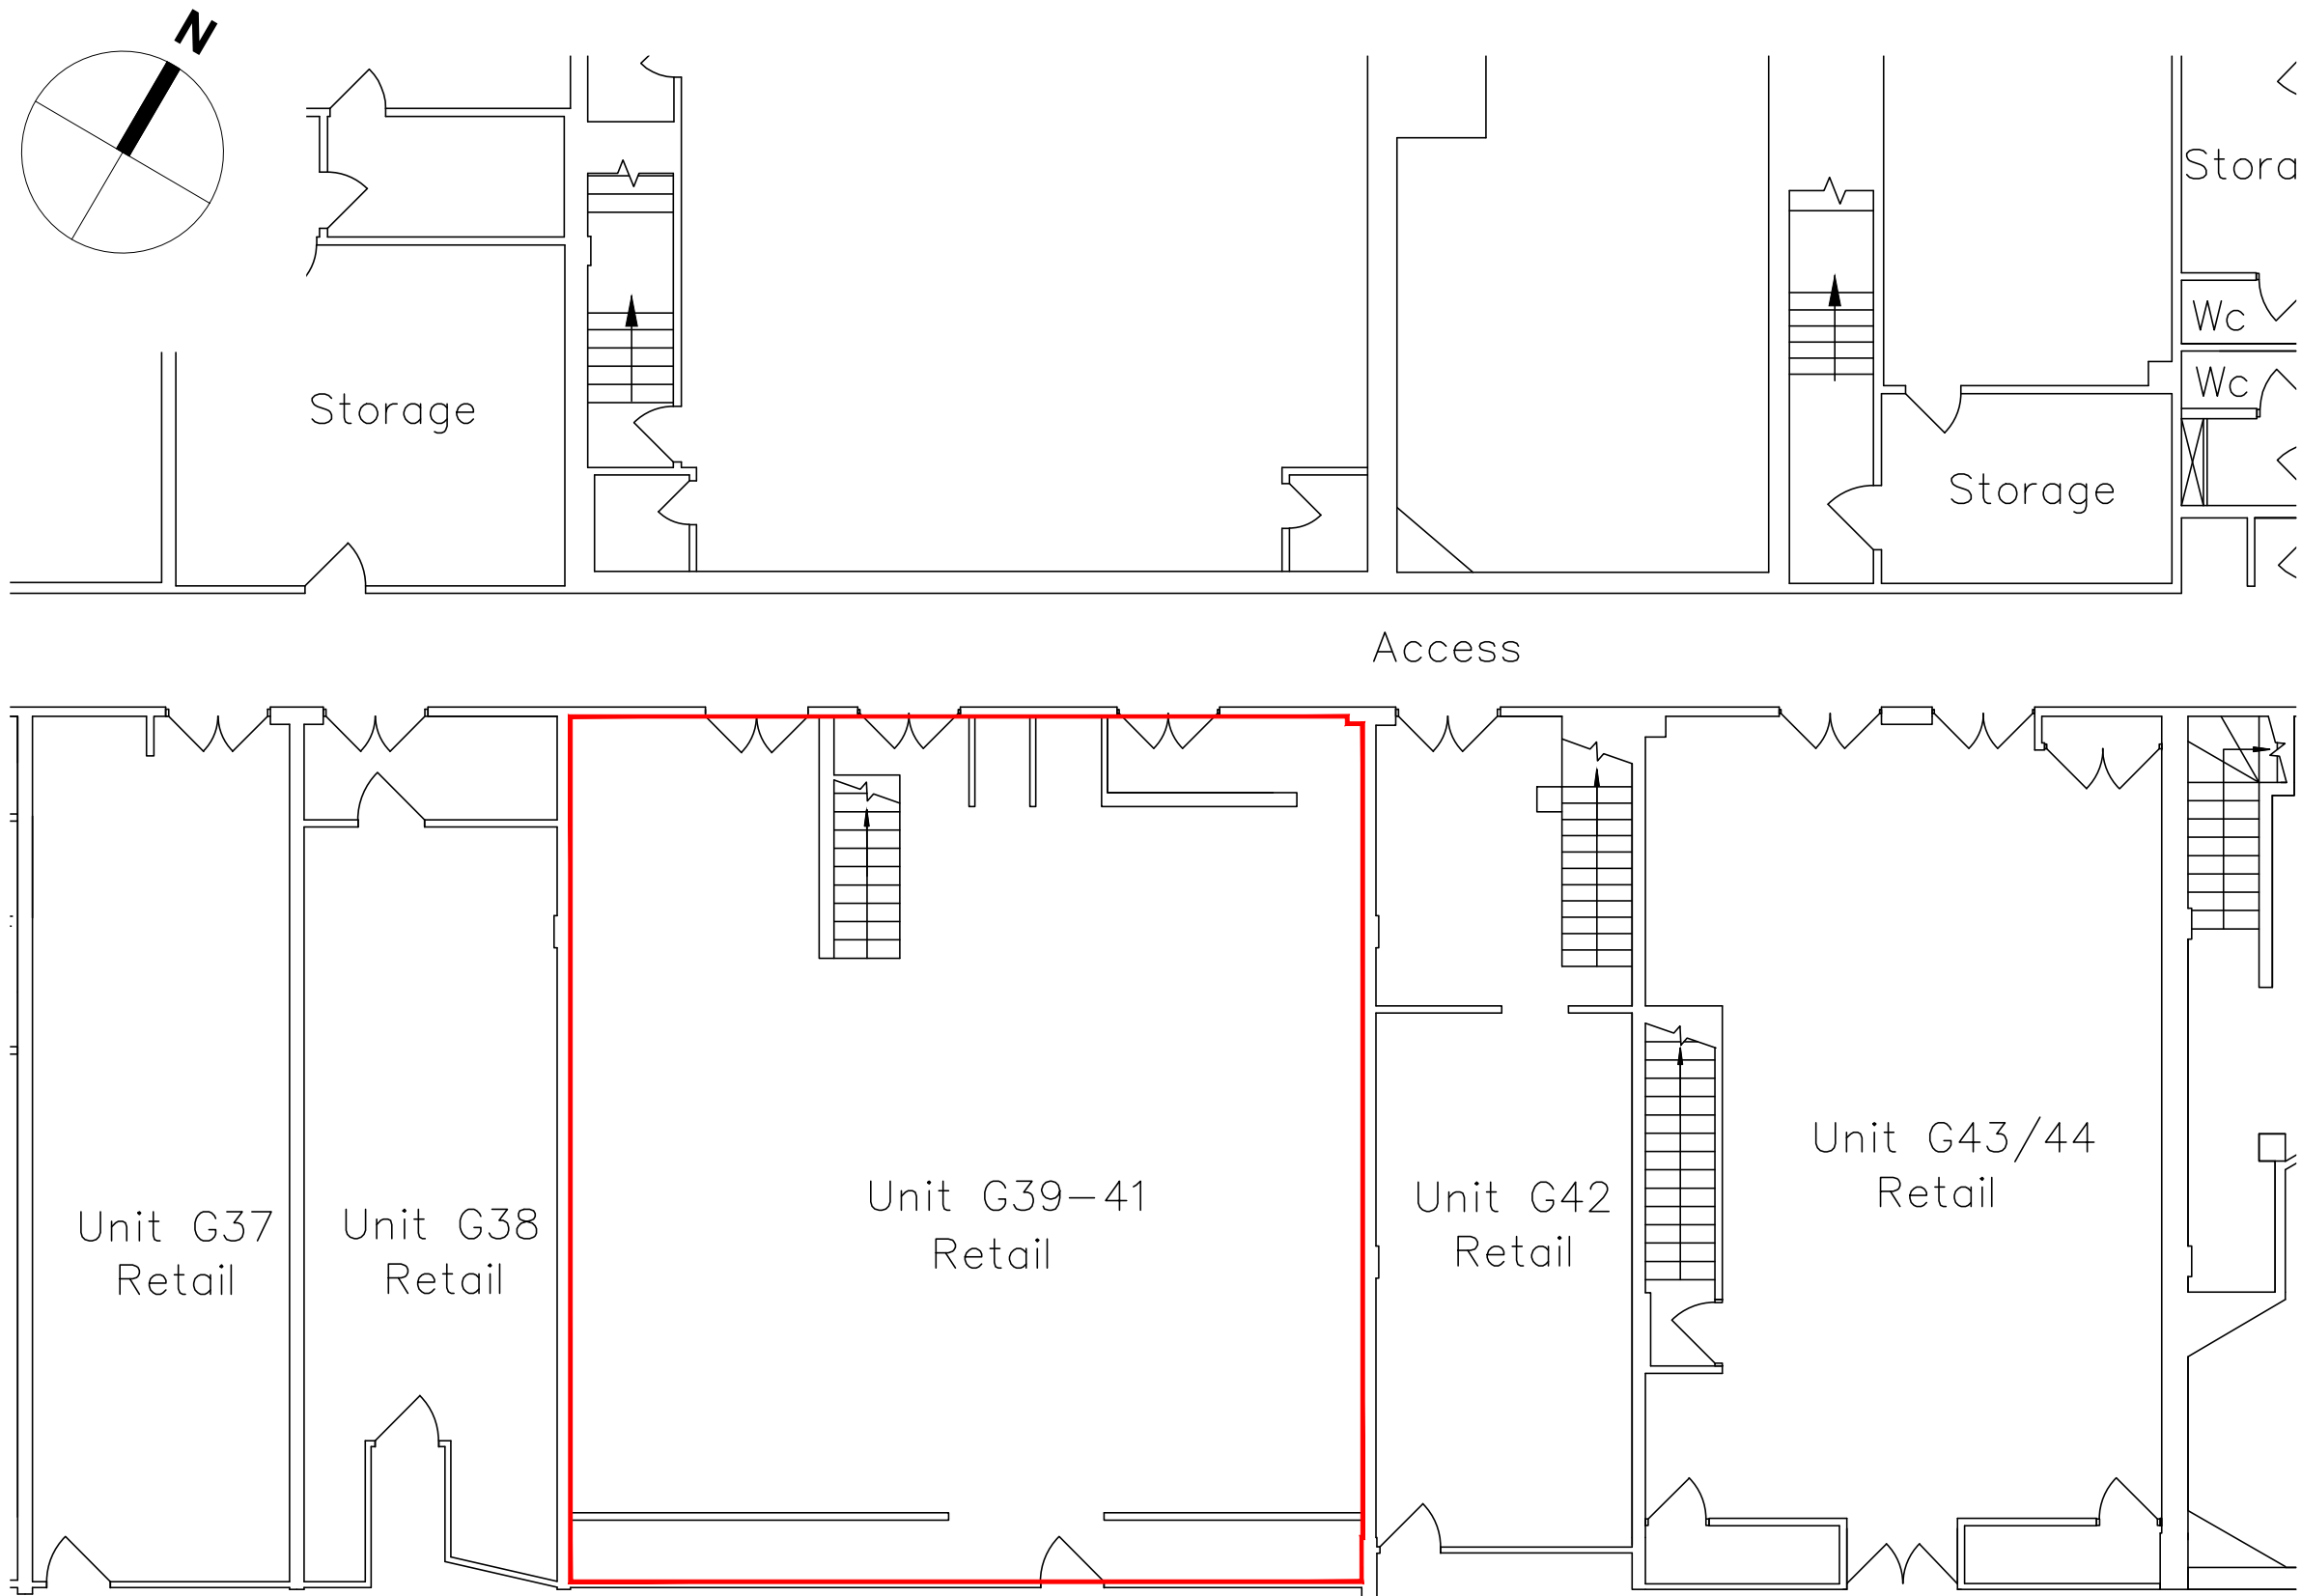

Rev	Description	Dr By	Ap By	Date
CLIENT NAME NEWRIVER REIT (UK) LTD				
CONTRACT/PROJECT NAME MIDDLETON SHOPPING CENTRE MIDDLETON				
DRAWING TITLE UNIT G39-41 EXISTING GROUND FLOOR PLAN				
PROJECT NUMBER -		Date SEP '25		
DRAWING NUMBER BCC-MSC-G39-A09-001		REVISION		
SCALE 1:100 @A3		DRAWN BY JHG		
ISSUE STATUS FOR INFORMATION		APPROVED BY		


This drawing is copyright and remains the property of Black Cat Building Consultancy.

All drawings are to be read in conjunction with all accompanying information. All dimensions must be checked and verified on site before commencing any work or producing drawings.

Any discrepancy's found should be immediately notified to Black Cat Building Consultancy.

Once drawing is in general circulation Black Cat Building Consultancy take no responsibility for the accuracy or information taken from them.

Ground Floor Plan
Scale 1:100@A3

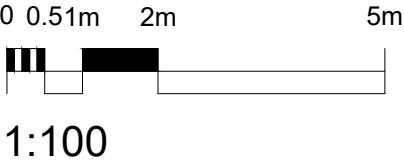

THE LIGHTWELL
61-63 BROWN ST
MANCHESTER
M2 2JG

0161 359 4313
enquiries@bccconsultancy.co.uk

BLACK CAT
BUILDING CONSULTANCY