


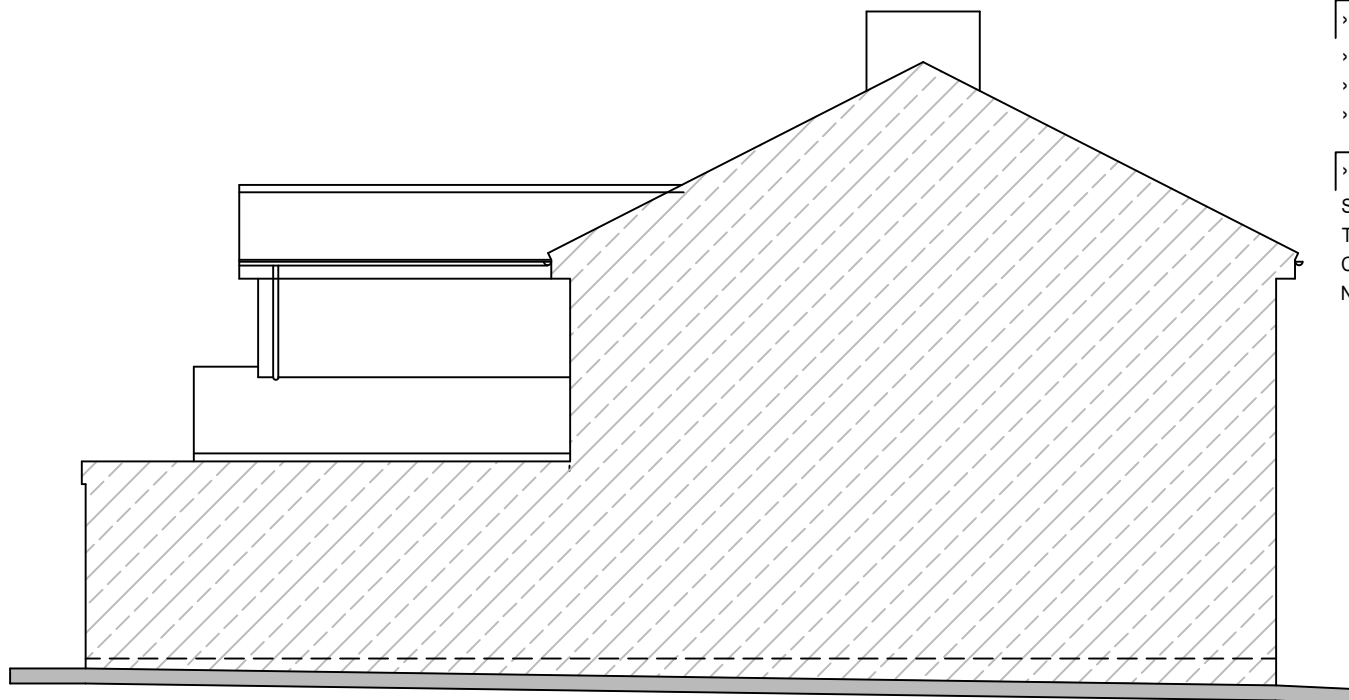

SOUTH EAST ELEVATION  
SCALE 1:100




NORTH EAST ELEVATION




NORTH WEST ELEVATION

- › **IMPORTANT**
- › © This drawing is copyright and remains the property of this practice
  - › All dimensions to be checked on site
  - › Positions of existing services to be confirmed prior to proceeding
- › **REVISION STATUS**
- S Information issued for feasibility or scheme design
  - T Information issued for tender purposes only
  - C Information issued for Construction
- NB: Only those drawings containing a C revision to be used for construction



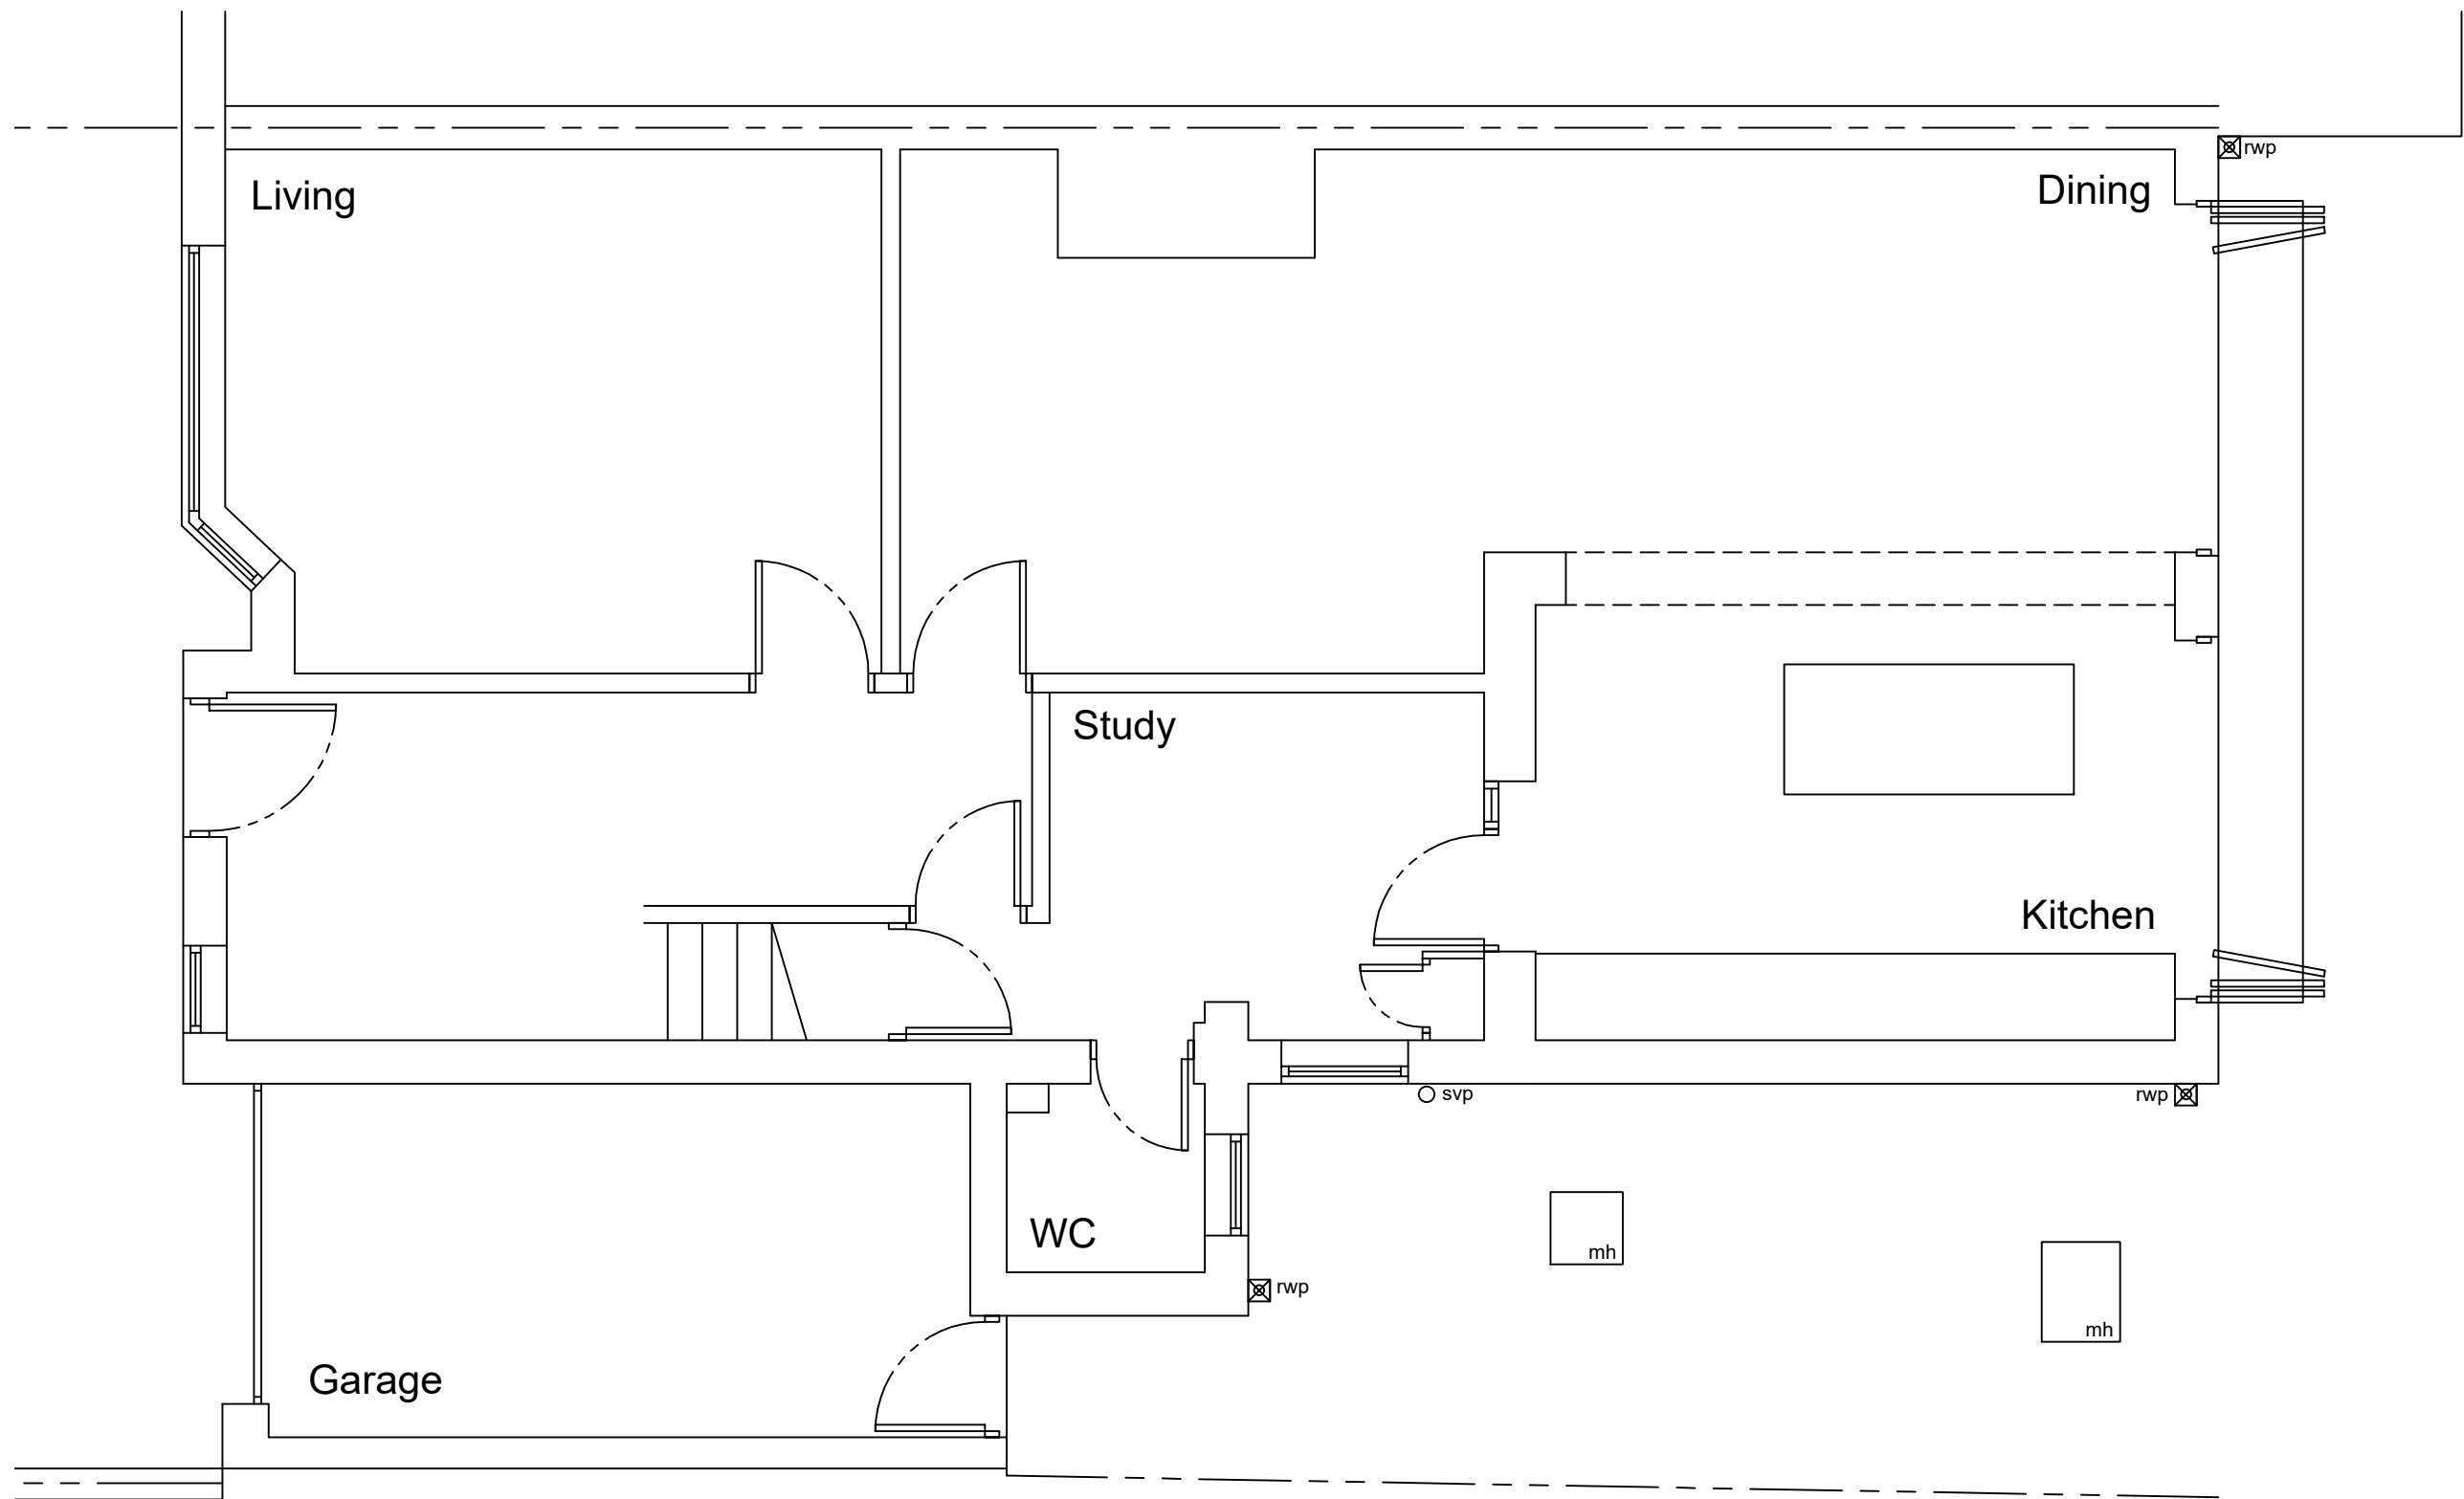


GROUND FLOOR PLAN  
SCALE 1:50

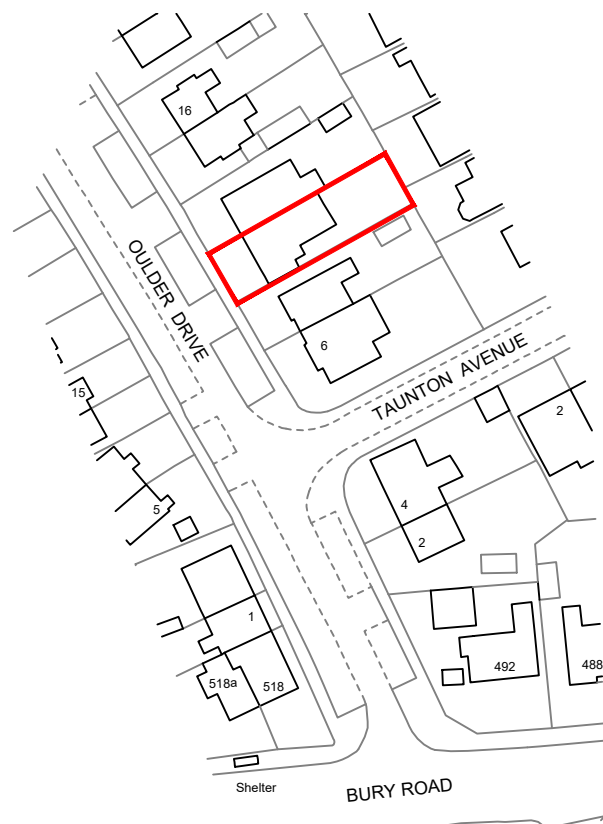


LOCATION PLAN

SCALE 1:1250

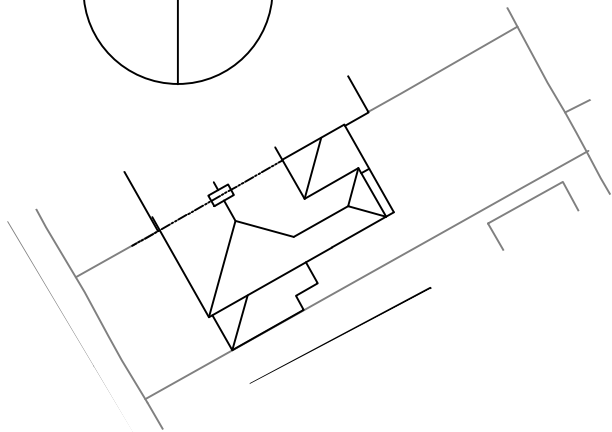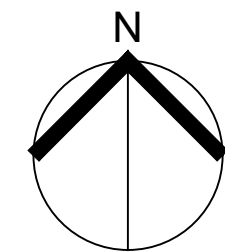 

SITE PLAN

SCALE 1:500

 

| › REVISION | › DATE | › DESCRIPTION |
|------------|--------|---------------|
|------------|--------|---------------|



› CLIENT  
Mr & Mrs Evans

› PROJECT  
10, Oulder Hill Drive,  
Rochdale. OL11 5LB

› DRAWING TITLE  
Floor Plan & Elevations  
as EXISTING

|                     |                  |               |           |
|---------------------|------------------|---------------|-----------|
| › SCALE<br>Shown@A2 | › DATE<br>May'25 | › DRAWN<br>DT | › CHECKED |
|---------------------|------------------|---------------|-----------|

|                       |            |
|-----------------------|------------|
| › DRG NO.<br>11696-01 | › REVISION |
|-----------------------|------------|