

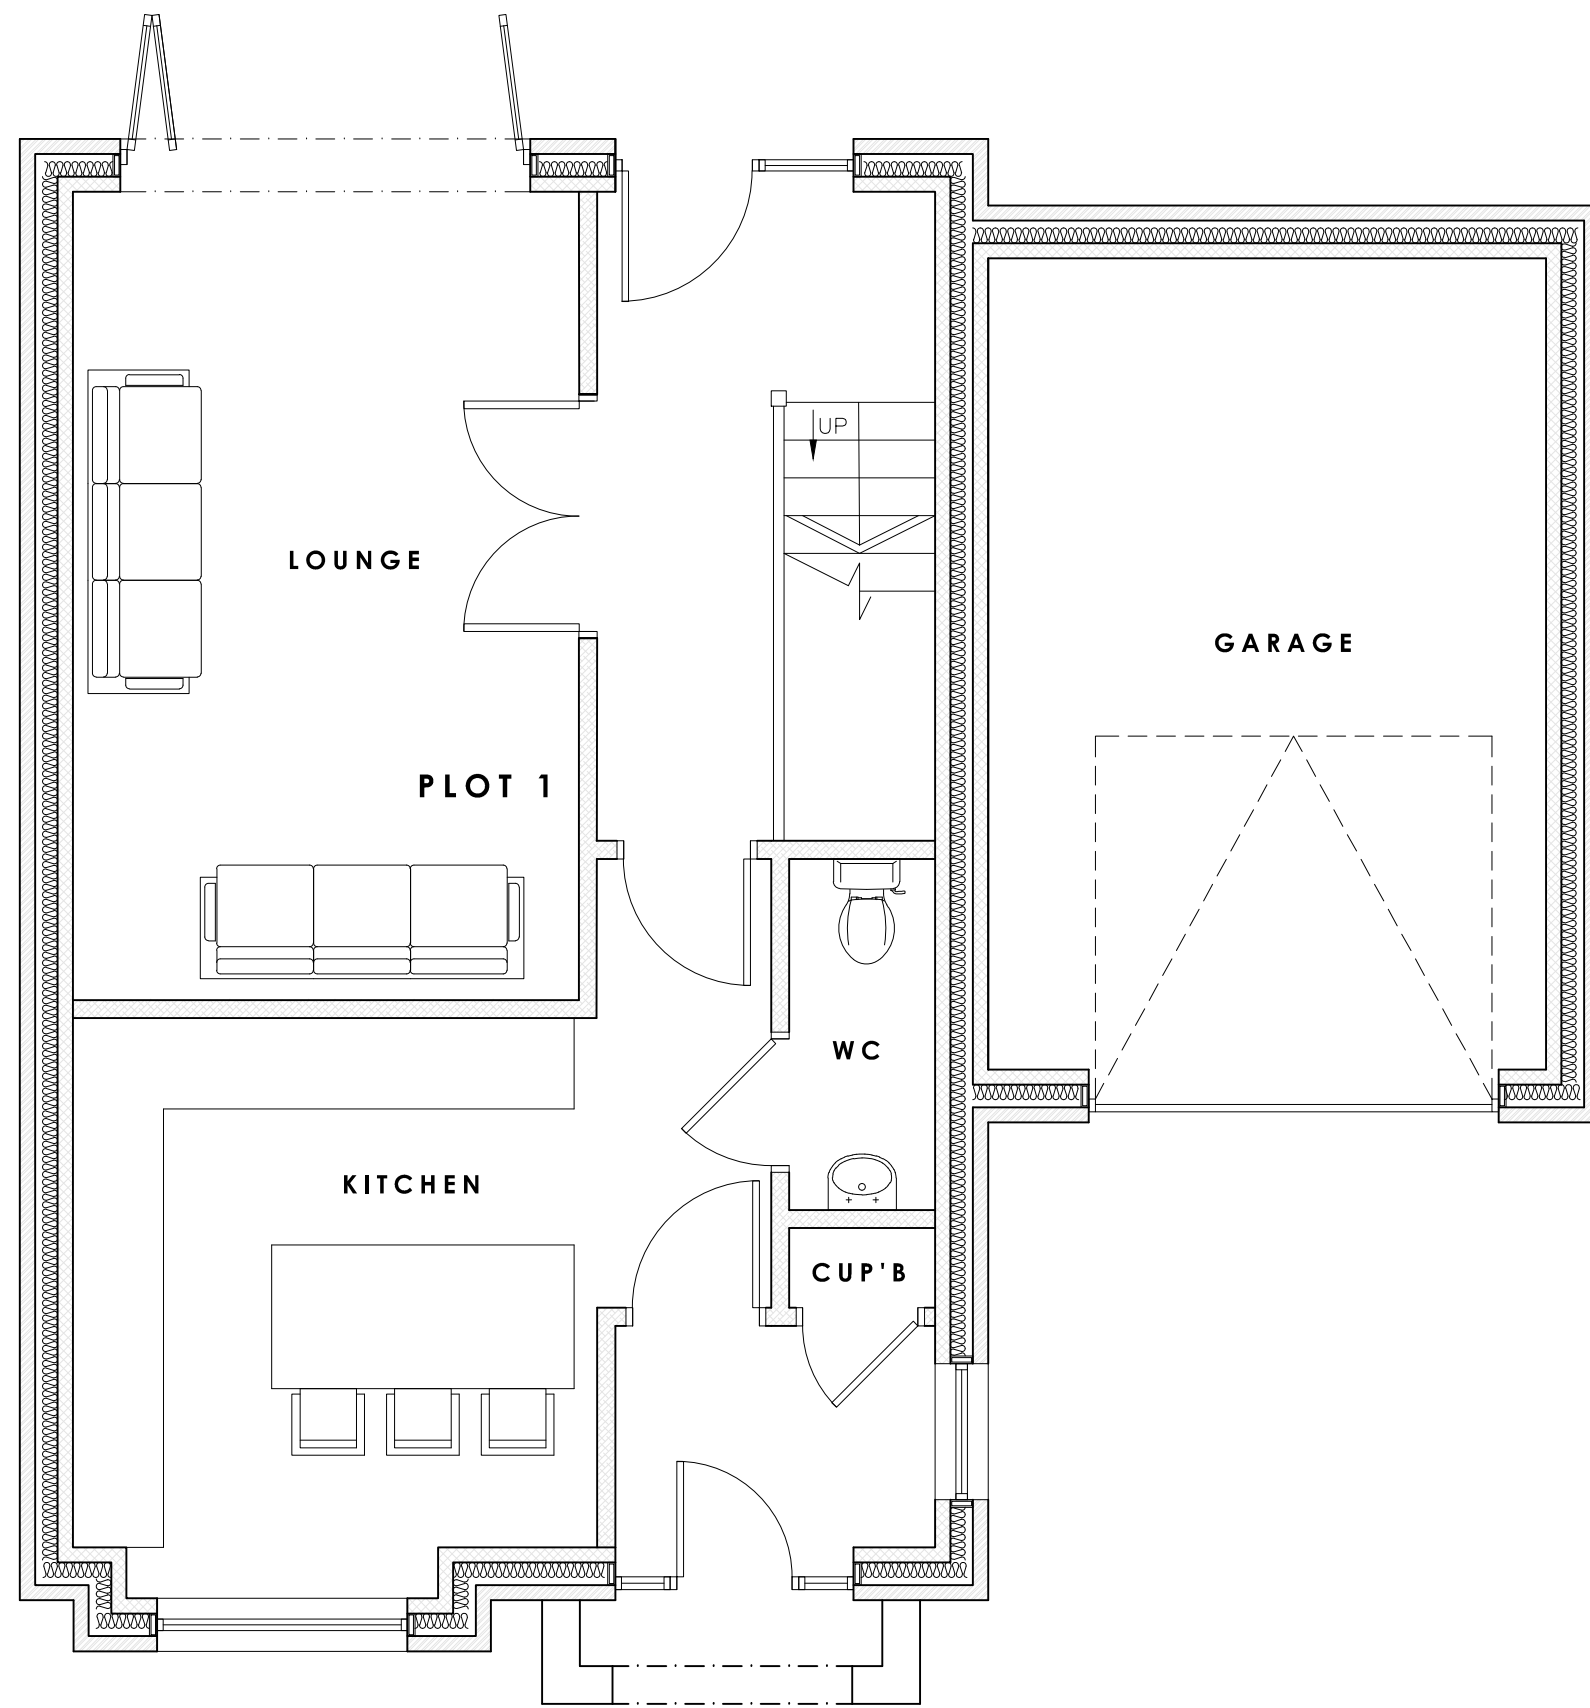




"Copyright in this drawing remains with the designer. Responsibility is not accepted for errors made by others in scaling from this drawing. All construction information should be taken from figured dimensions only. Check all dimensions on site. In case of any discrepancy, refer query to the designer."

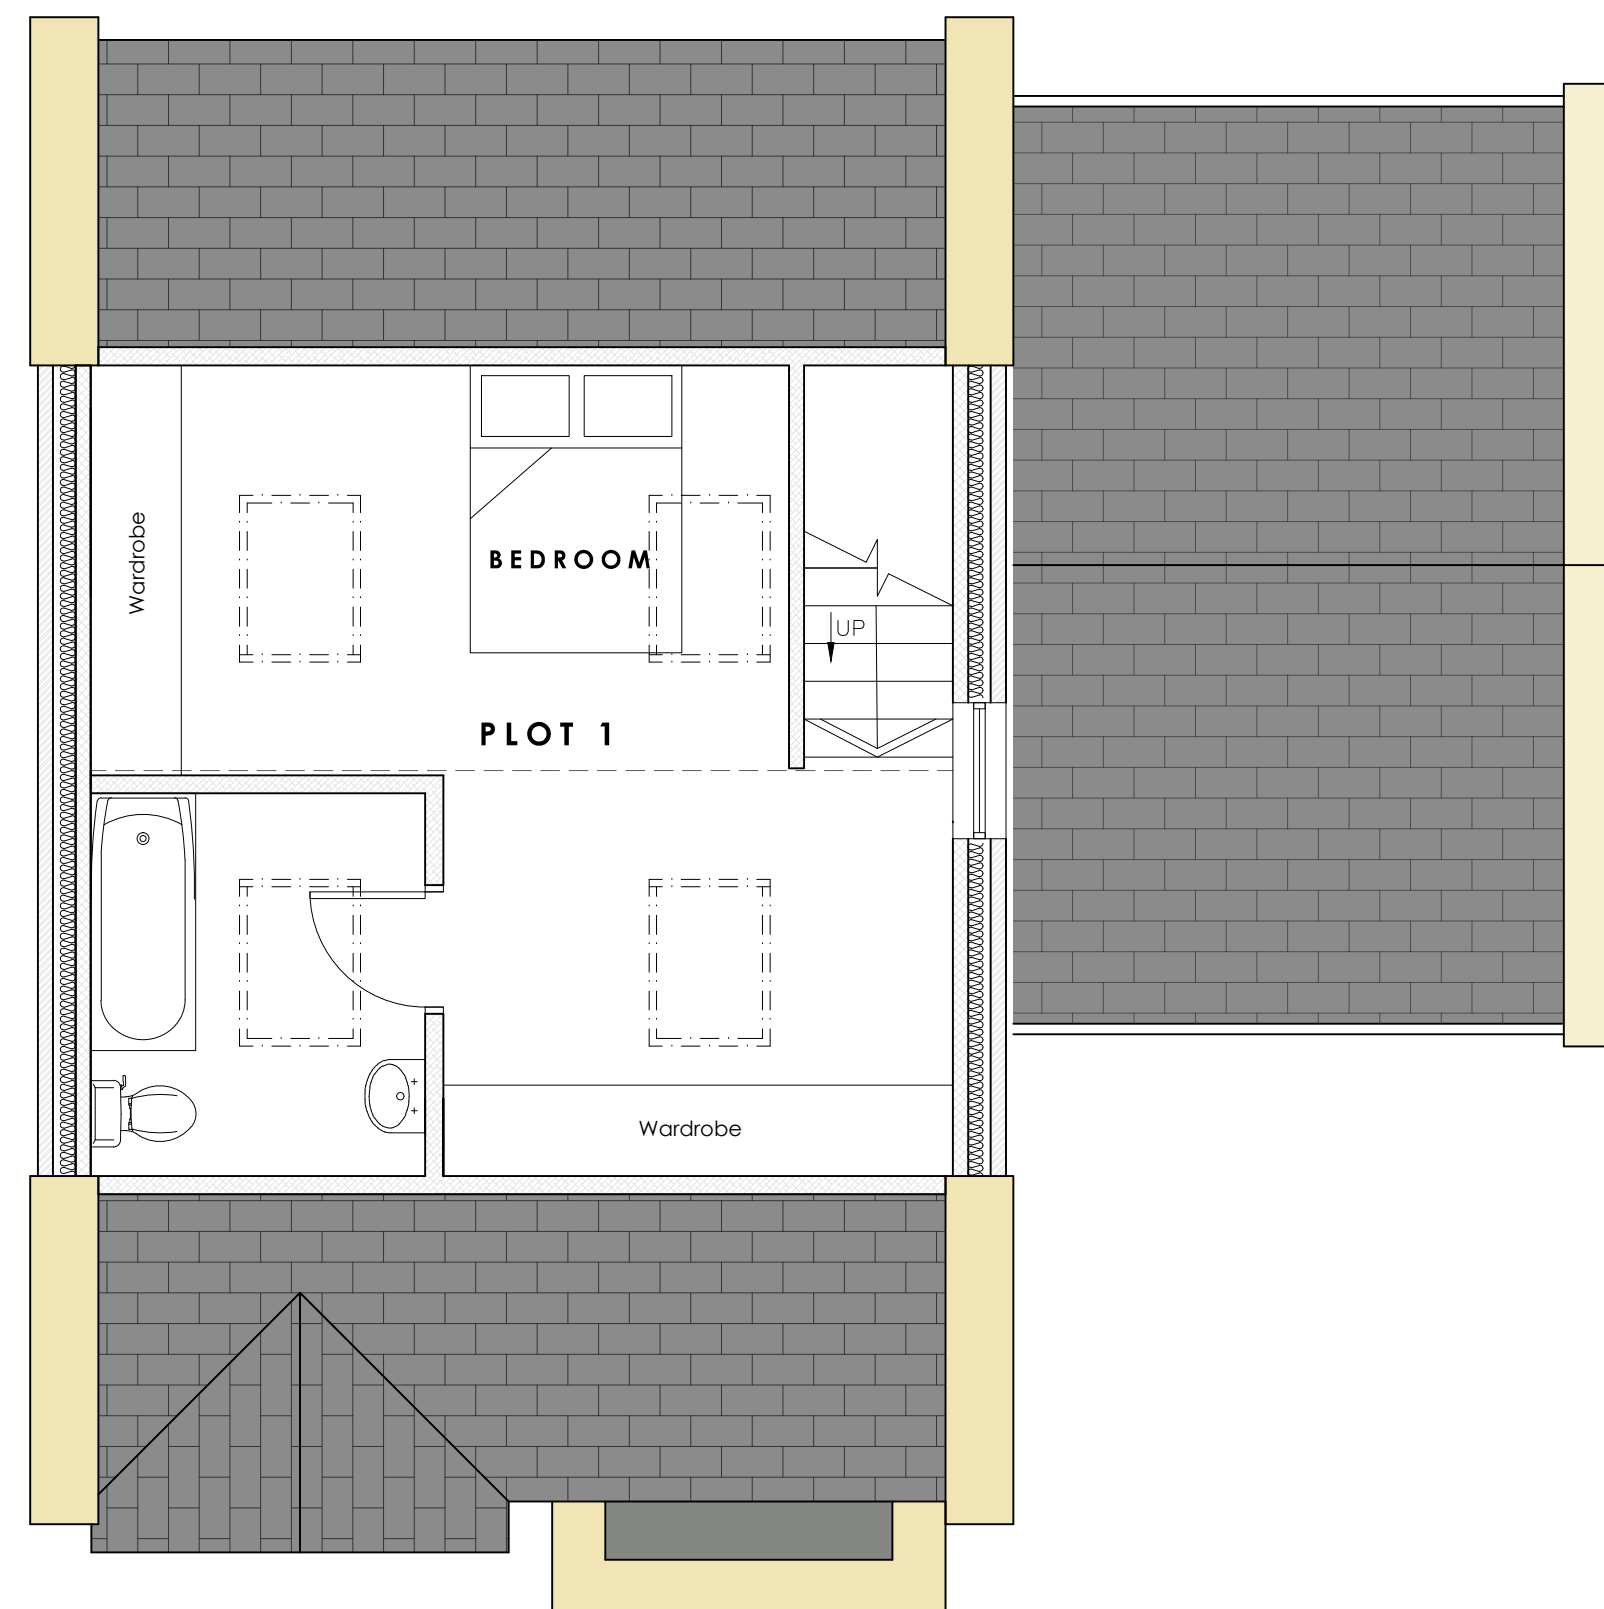



GROUND FLOOR PLAN AS PROPOSED (1:50)

 


SECOND FLOOR PLAN AS PROPOSED (1:50)

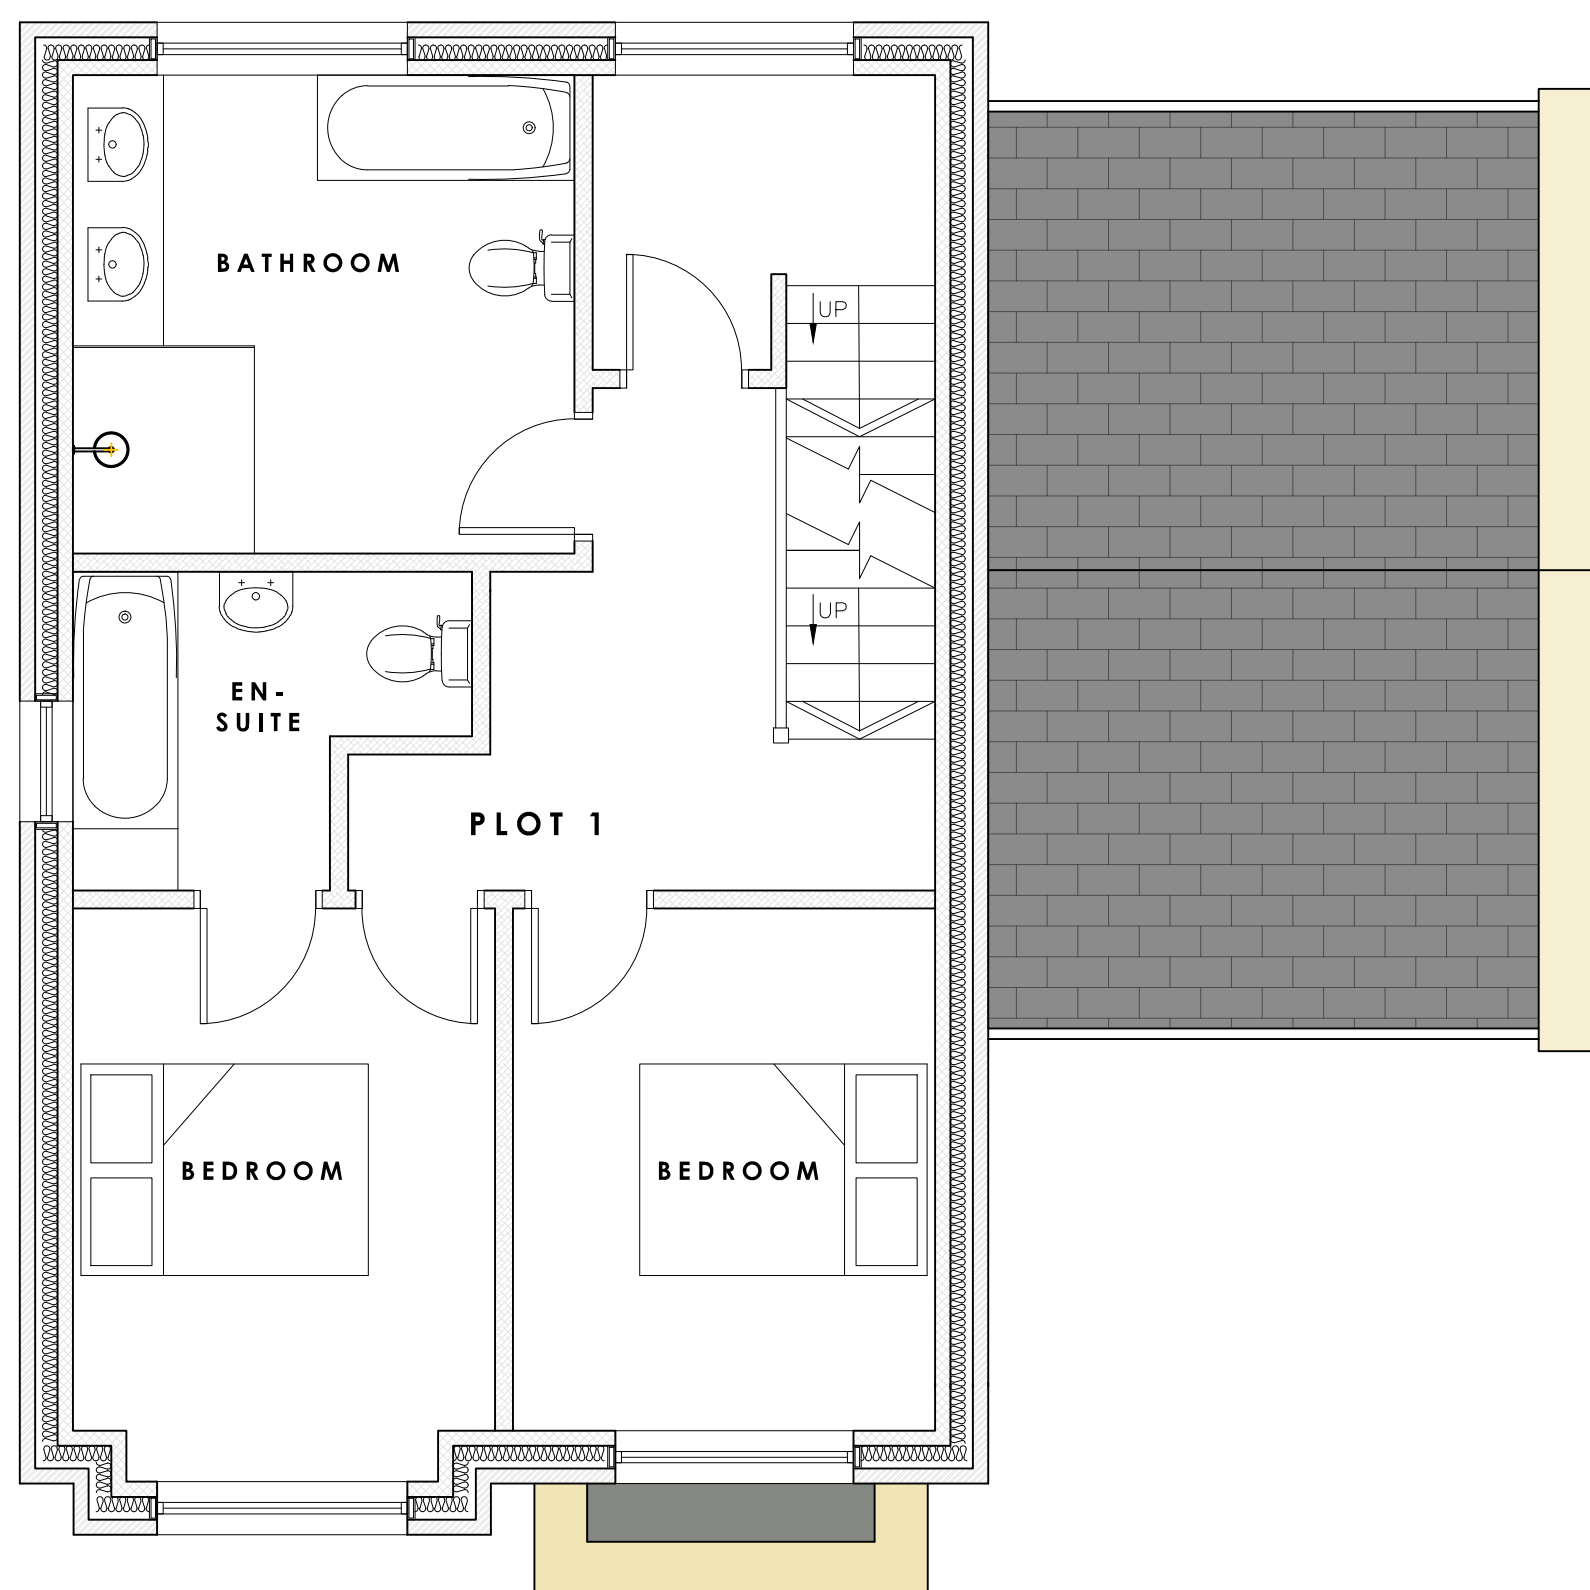 

FIRST FLOOR PLAN AS PROPOSED (1:50)

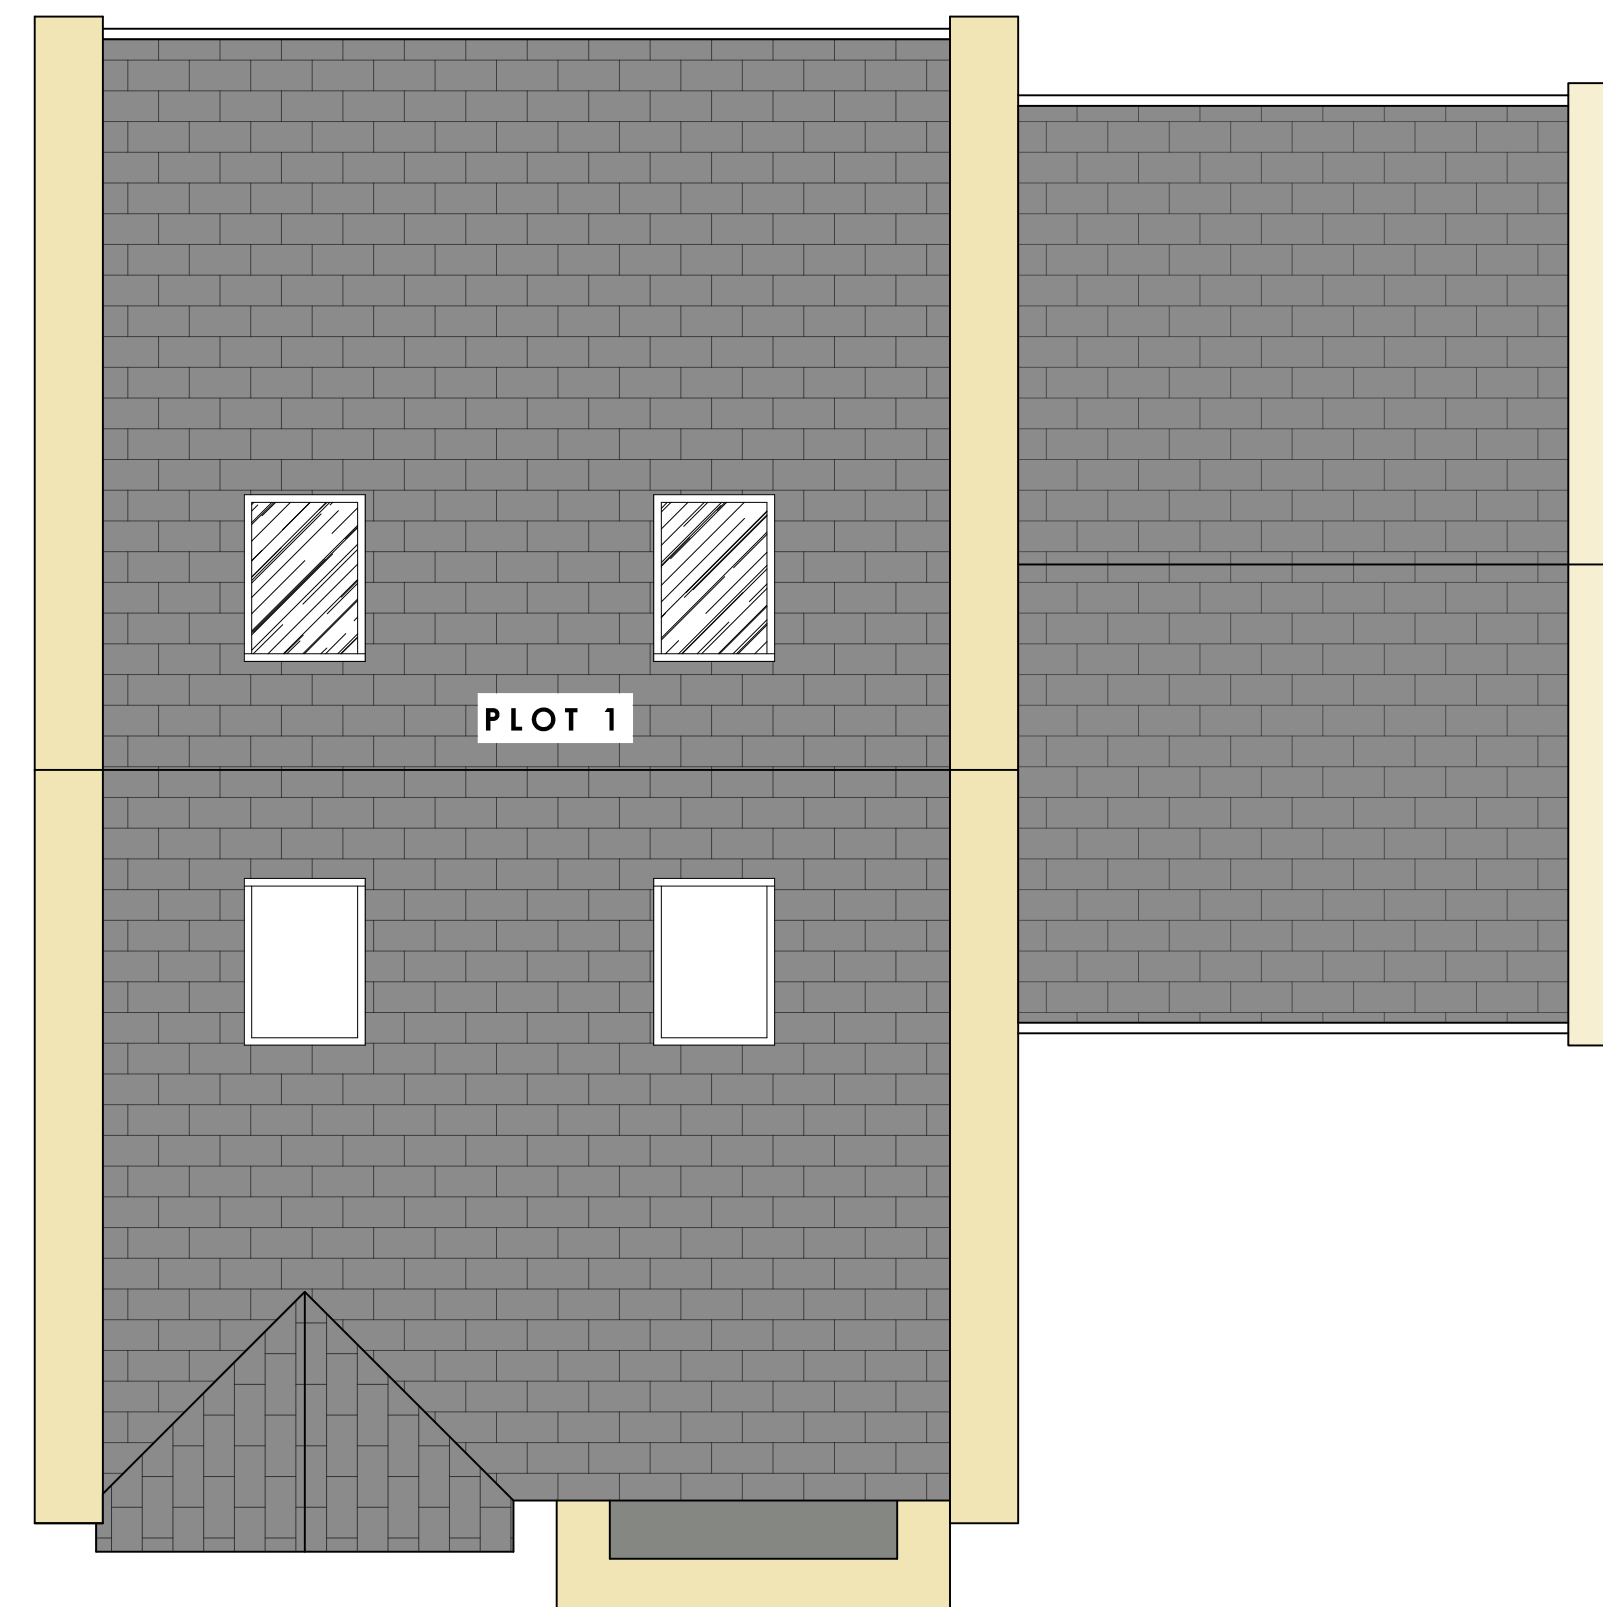 

ROOF PLAN AS PROPOSED (1:50)

 

Rev	Description			By	Date
HADAS ARCHITECTURAL ARCHITECTURAL DESIGN 769 Rochdale Road, Slattocs, Middleton Manchester M24 2RA (HILLBANK STREET) Land Adjacent to Rochdale Road, Slattocs, Middleton M24 2RA PLOT 1 PLANS AS PROPOSED					
DRAWN	JW	DATE	10-12-24	DRAWING NO.	
SCALE	1:50 @A1	REV.	-	2501 - 805	